

305 4722


UBCHEA ARCHIVES
COLLEGE FILES
RG 11

Yenching
Admin
Blueprints, architectural drawings
Bashford Administration
Building
Berry Memorial Library

0 105

Bashford Administration Building


Yale University

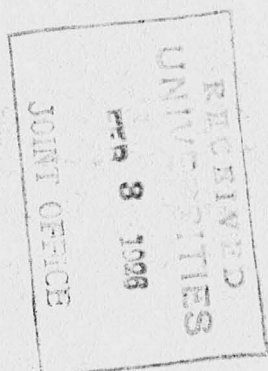


0106

3
0
5
4
7
2
2

PERMANENT

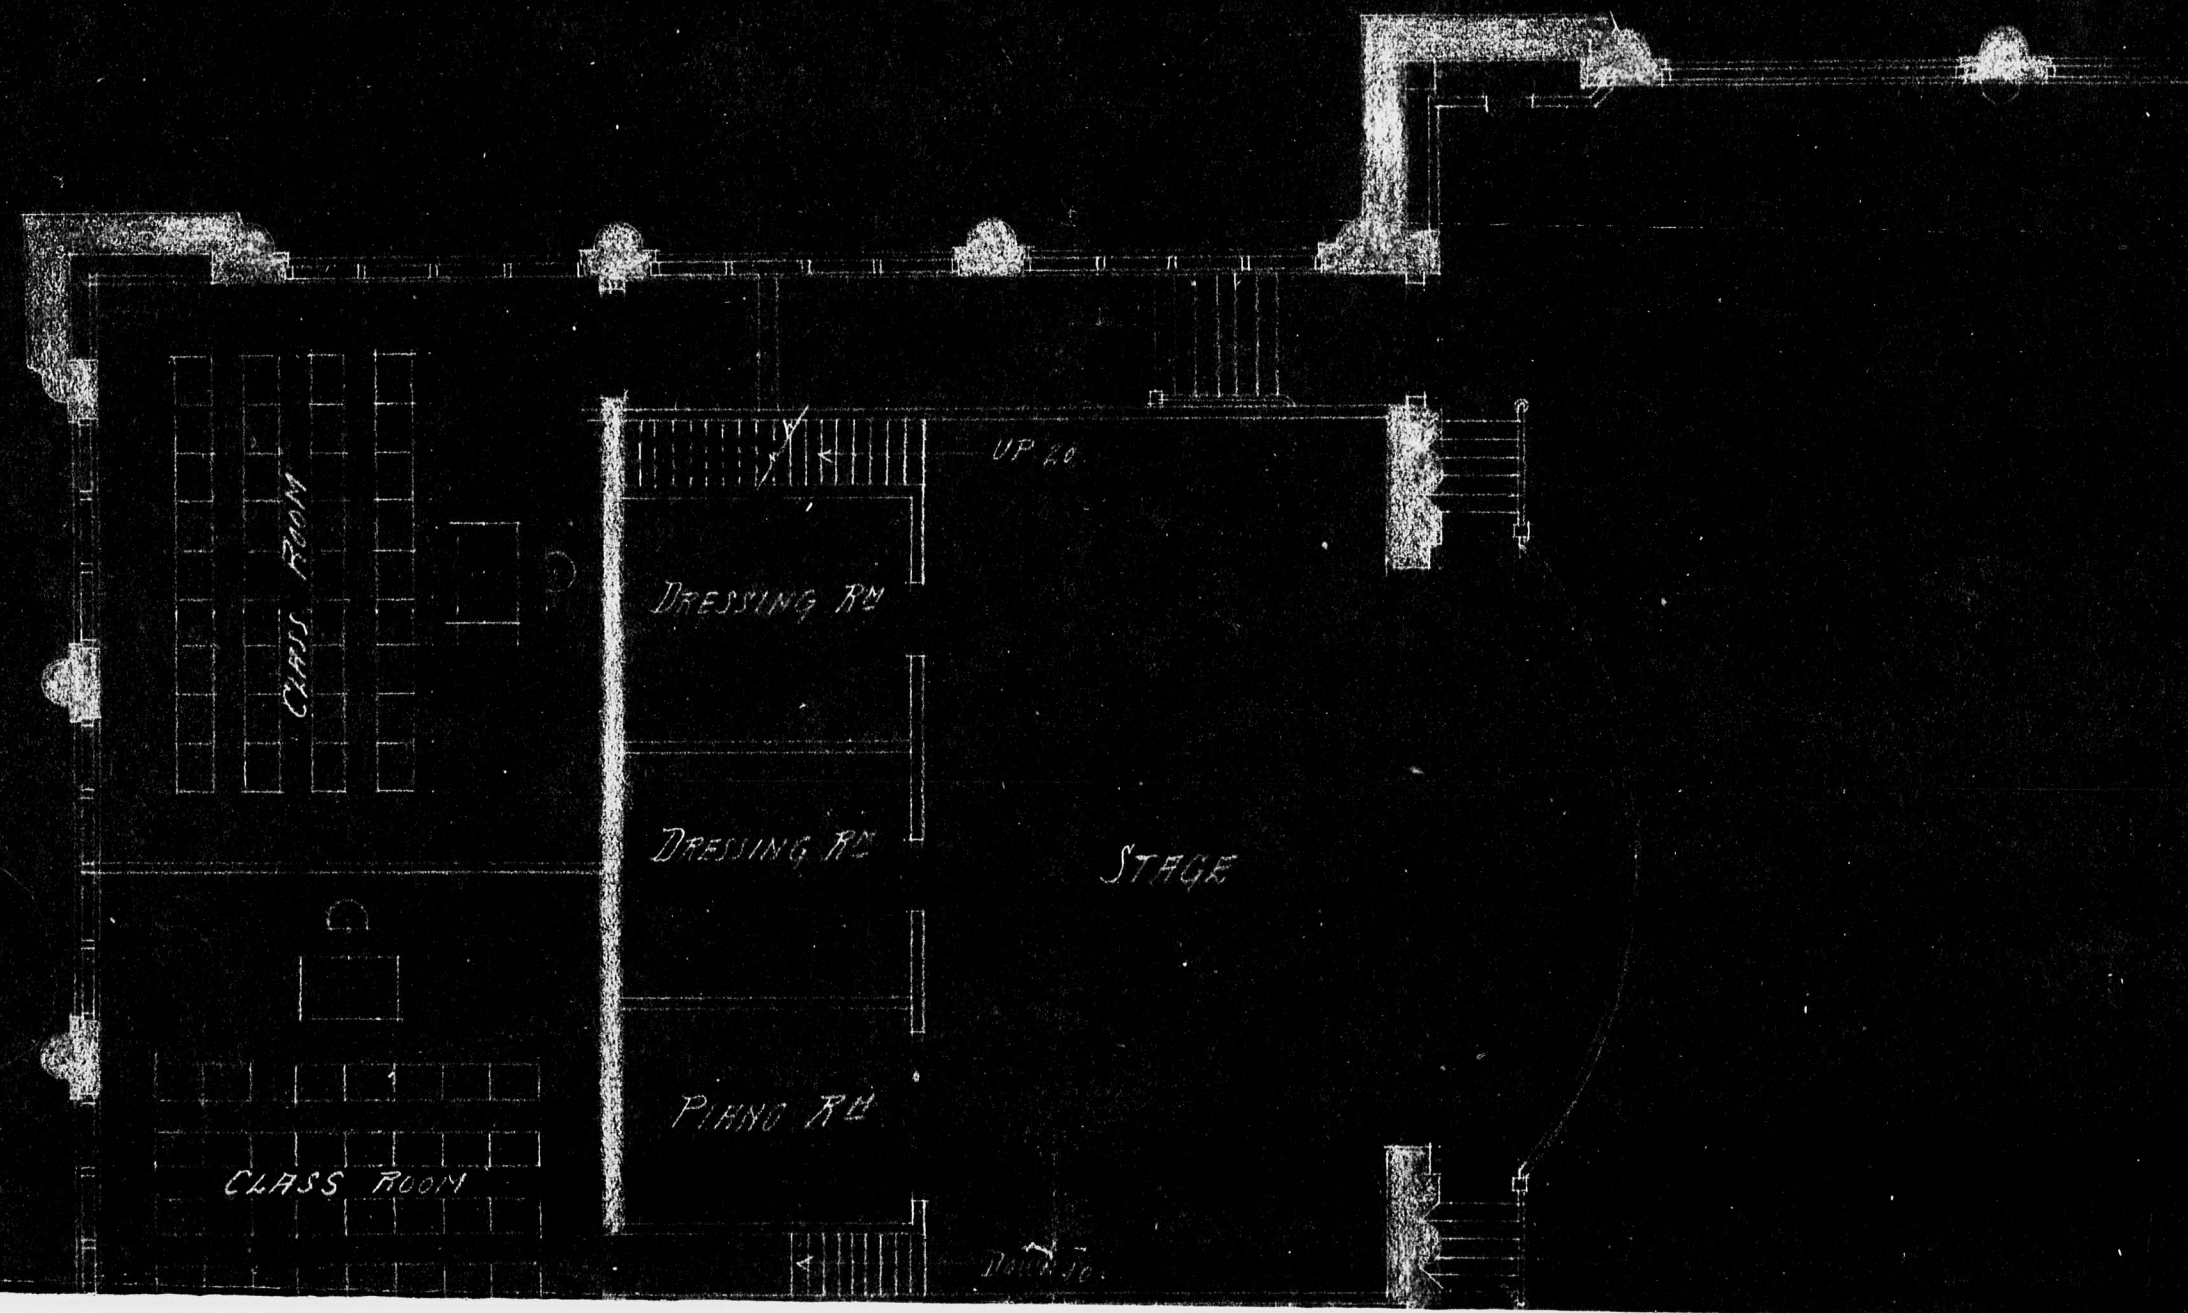

0107

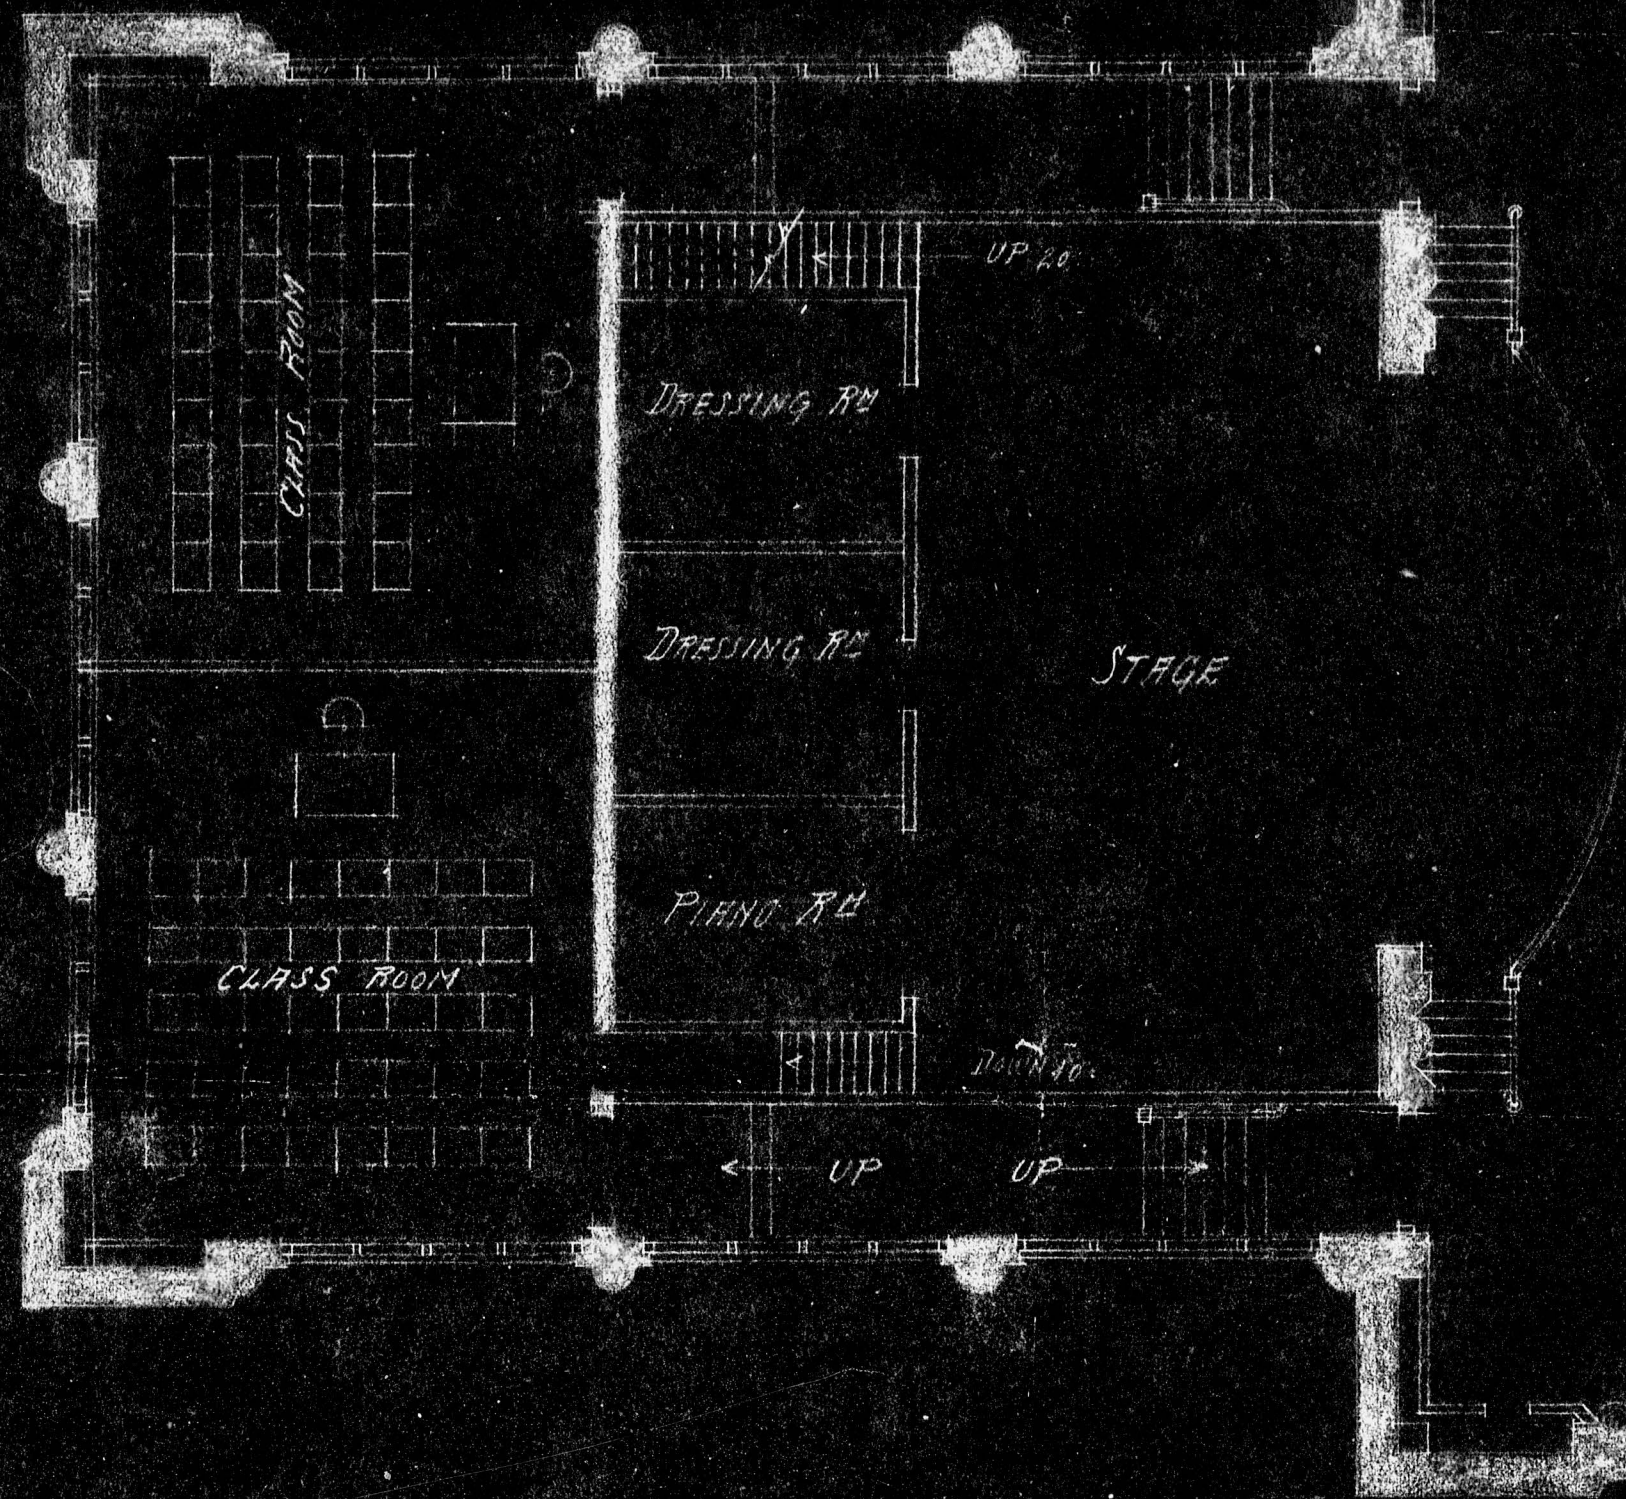

SECOND FLOOR PLAN


0108

For
Conf as Gibb

Bashford Auditorium
Specimens University



W. H. Kibler 5/6/27

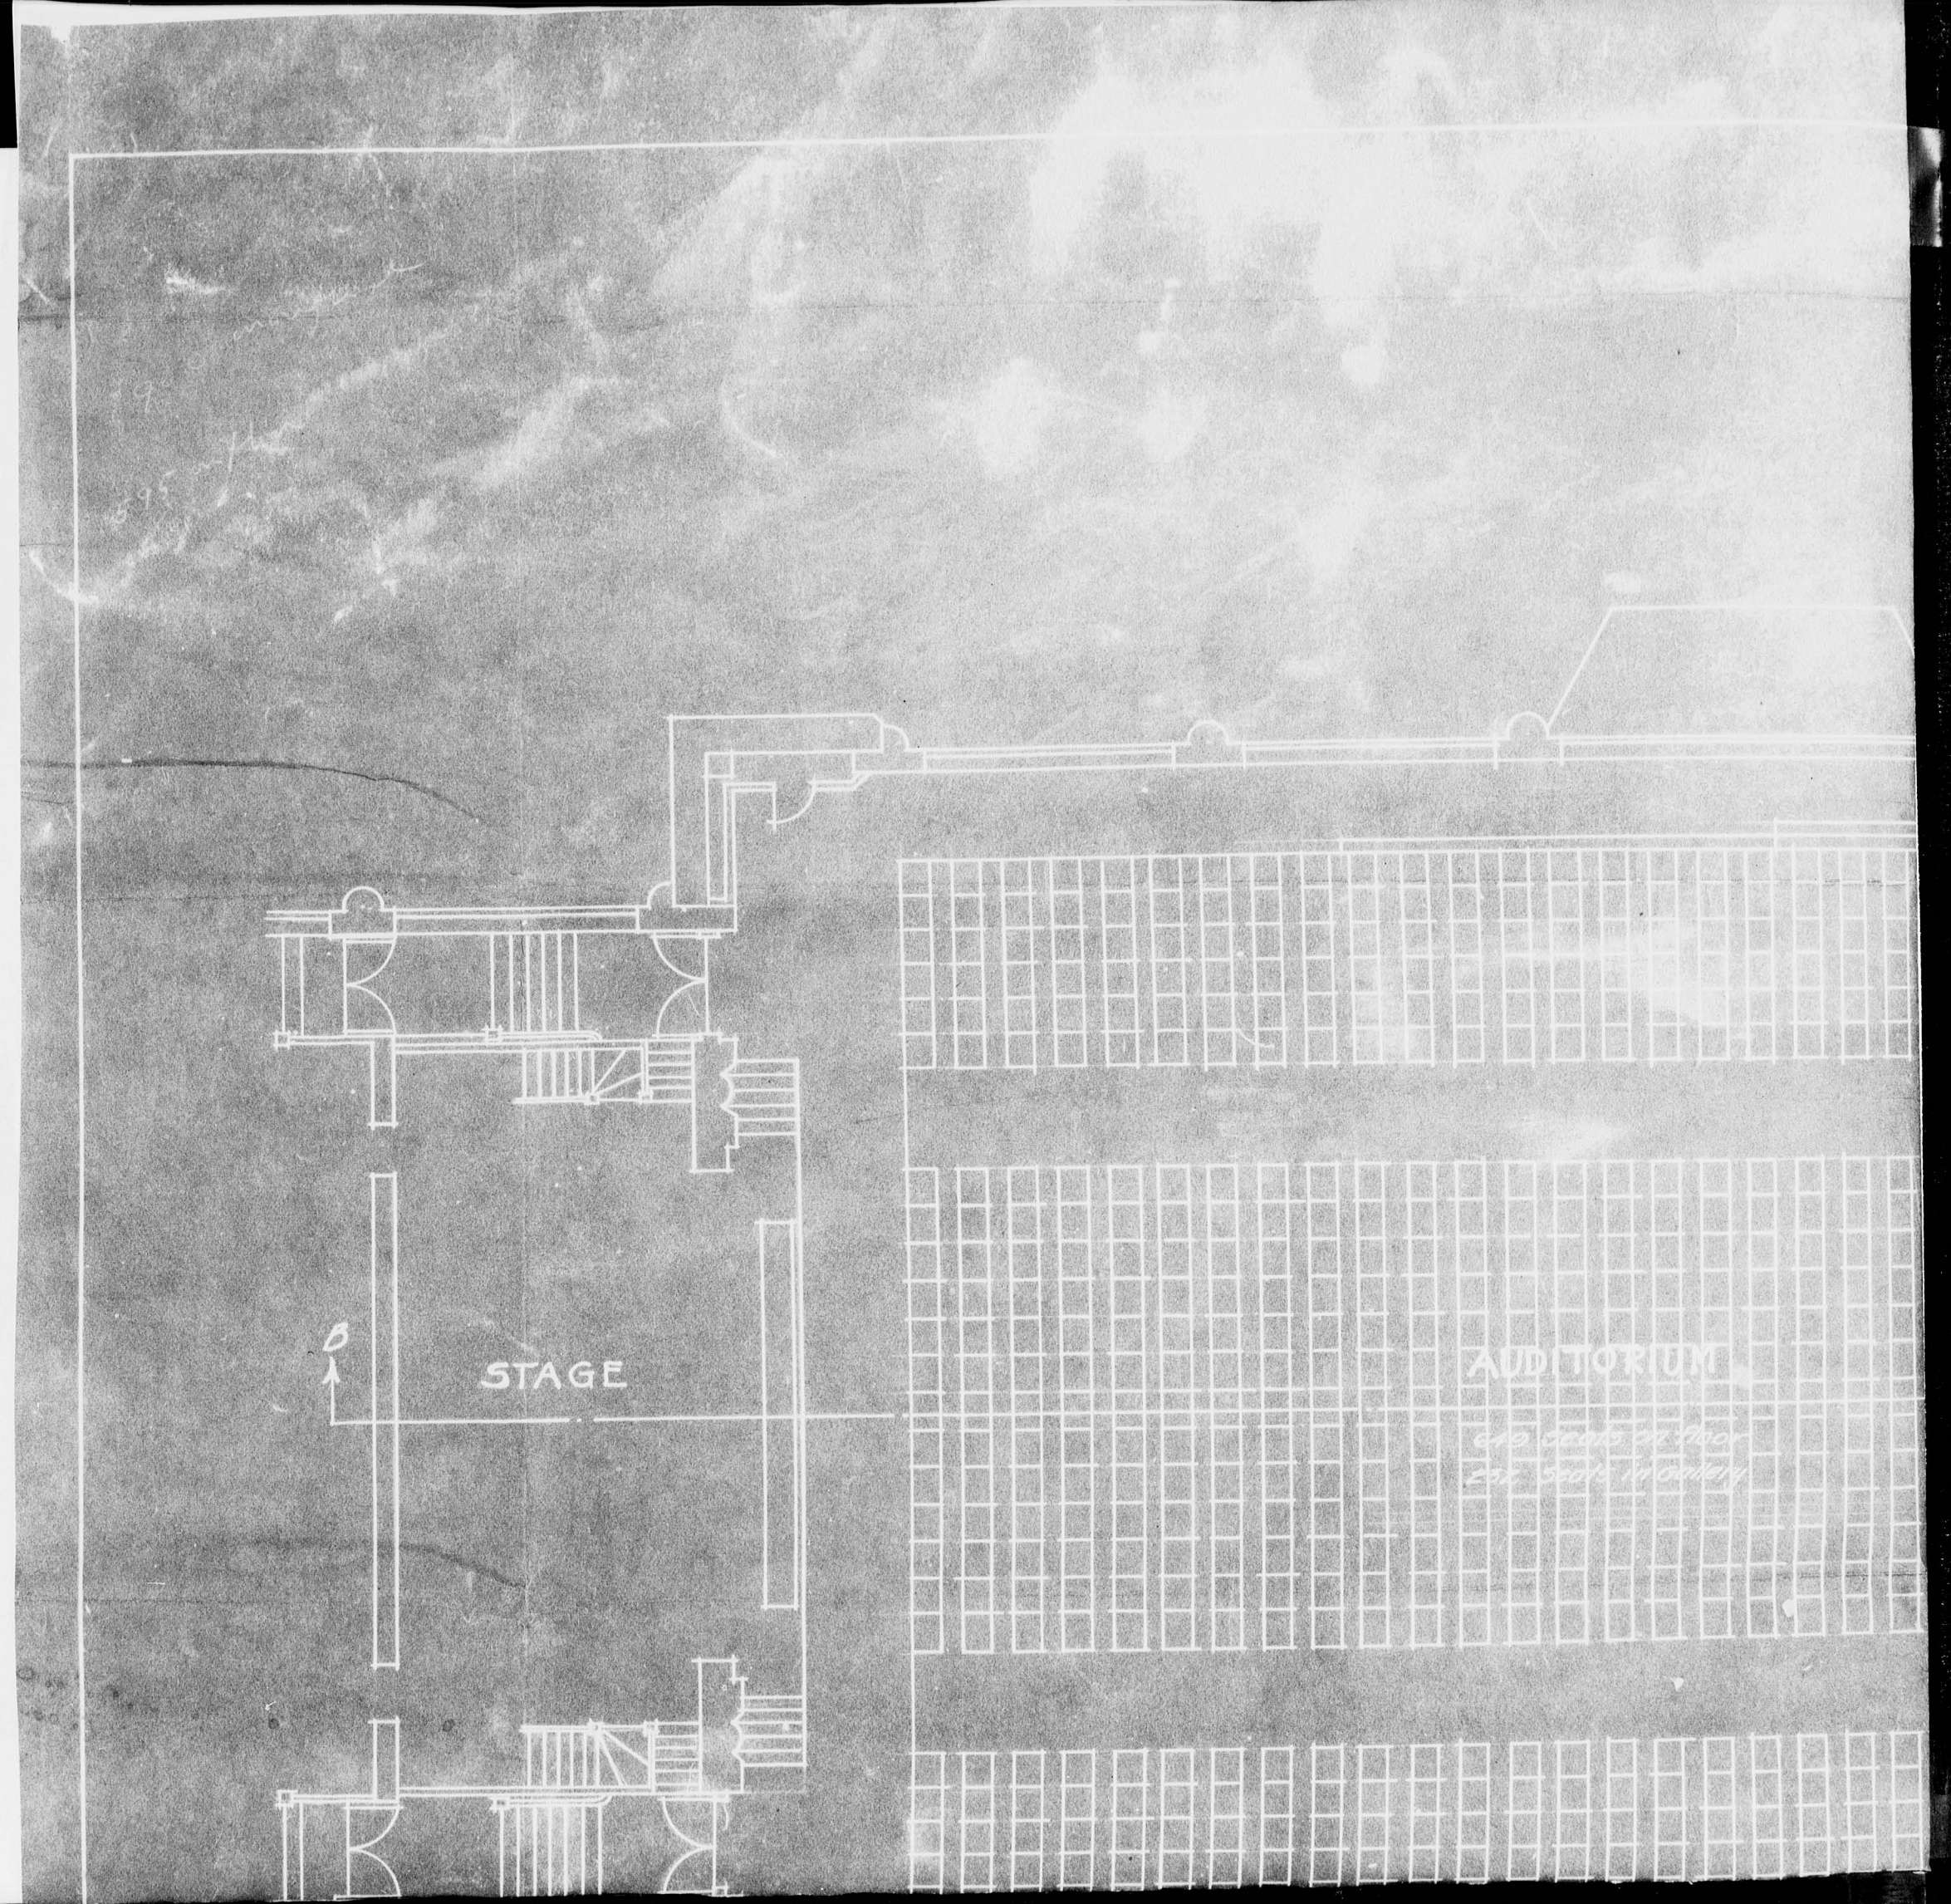

0110





AUDITORIUM

619 seats on floor
252 seats in gallery

SECTION A-A

0111

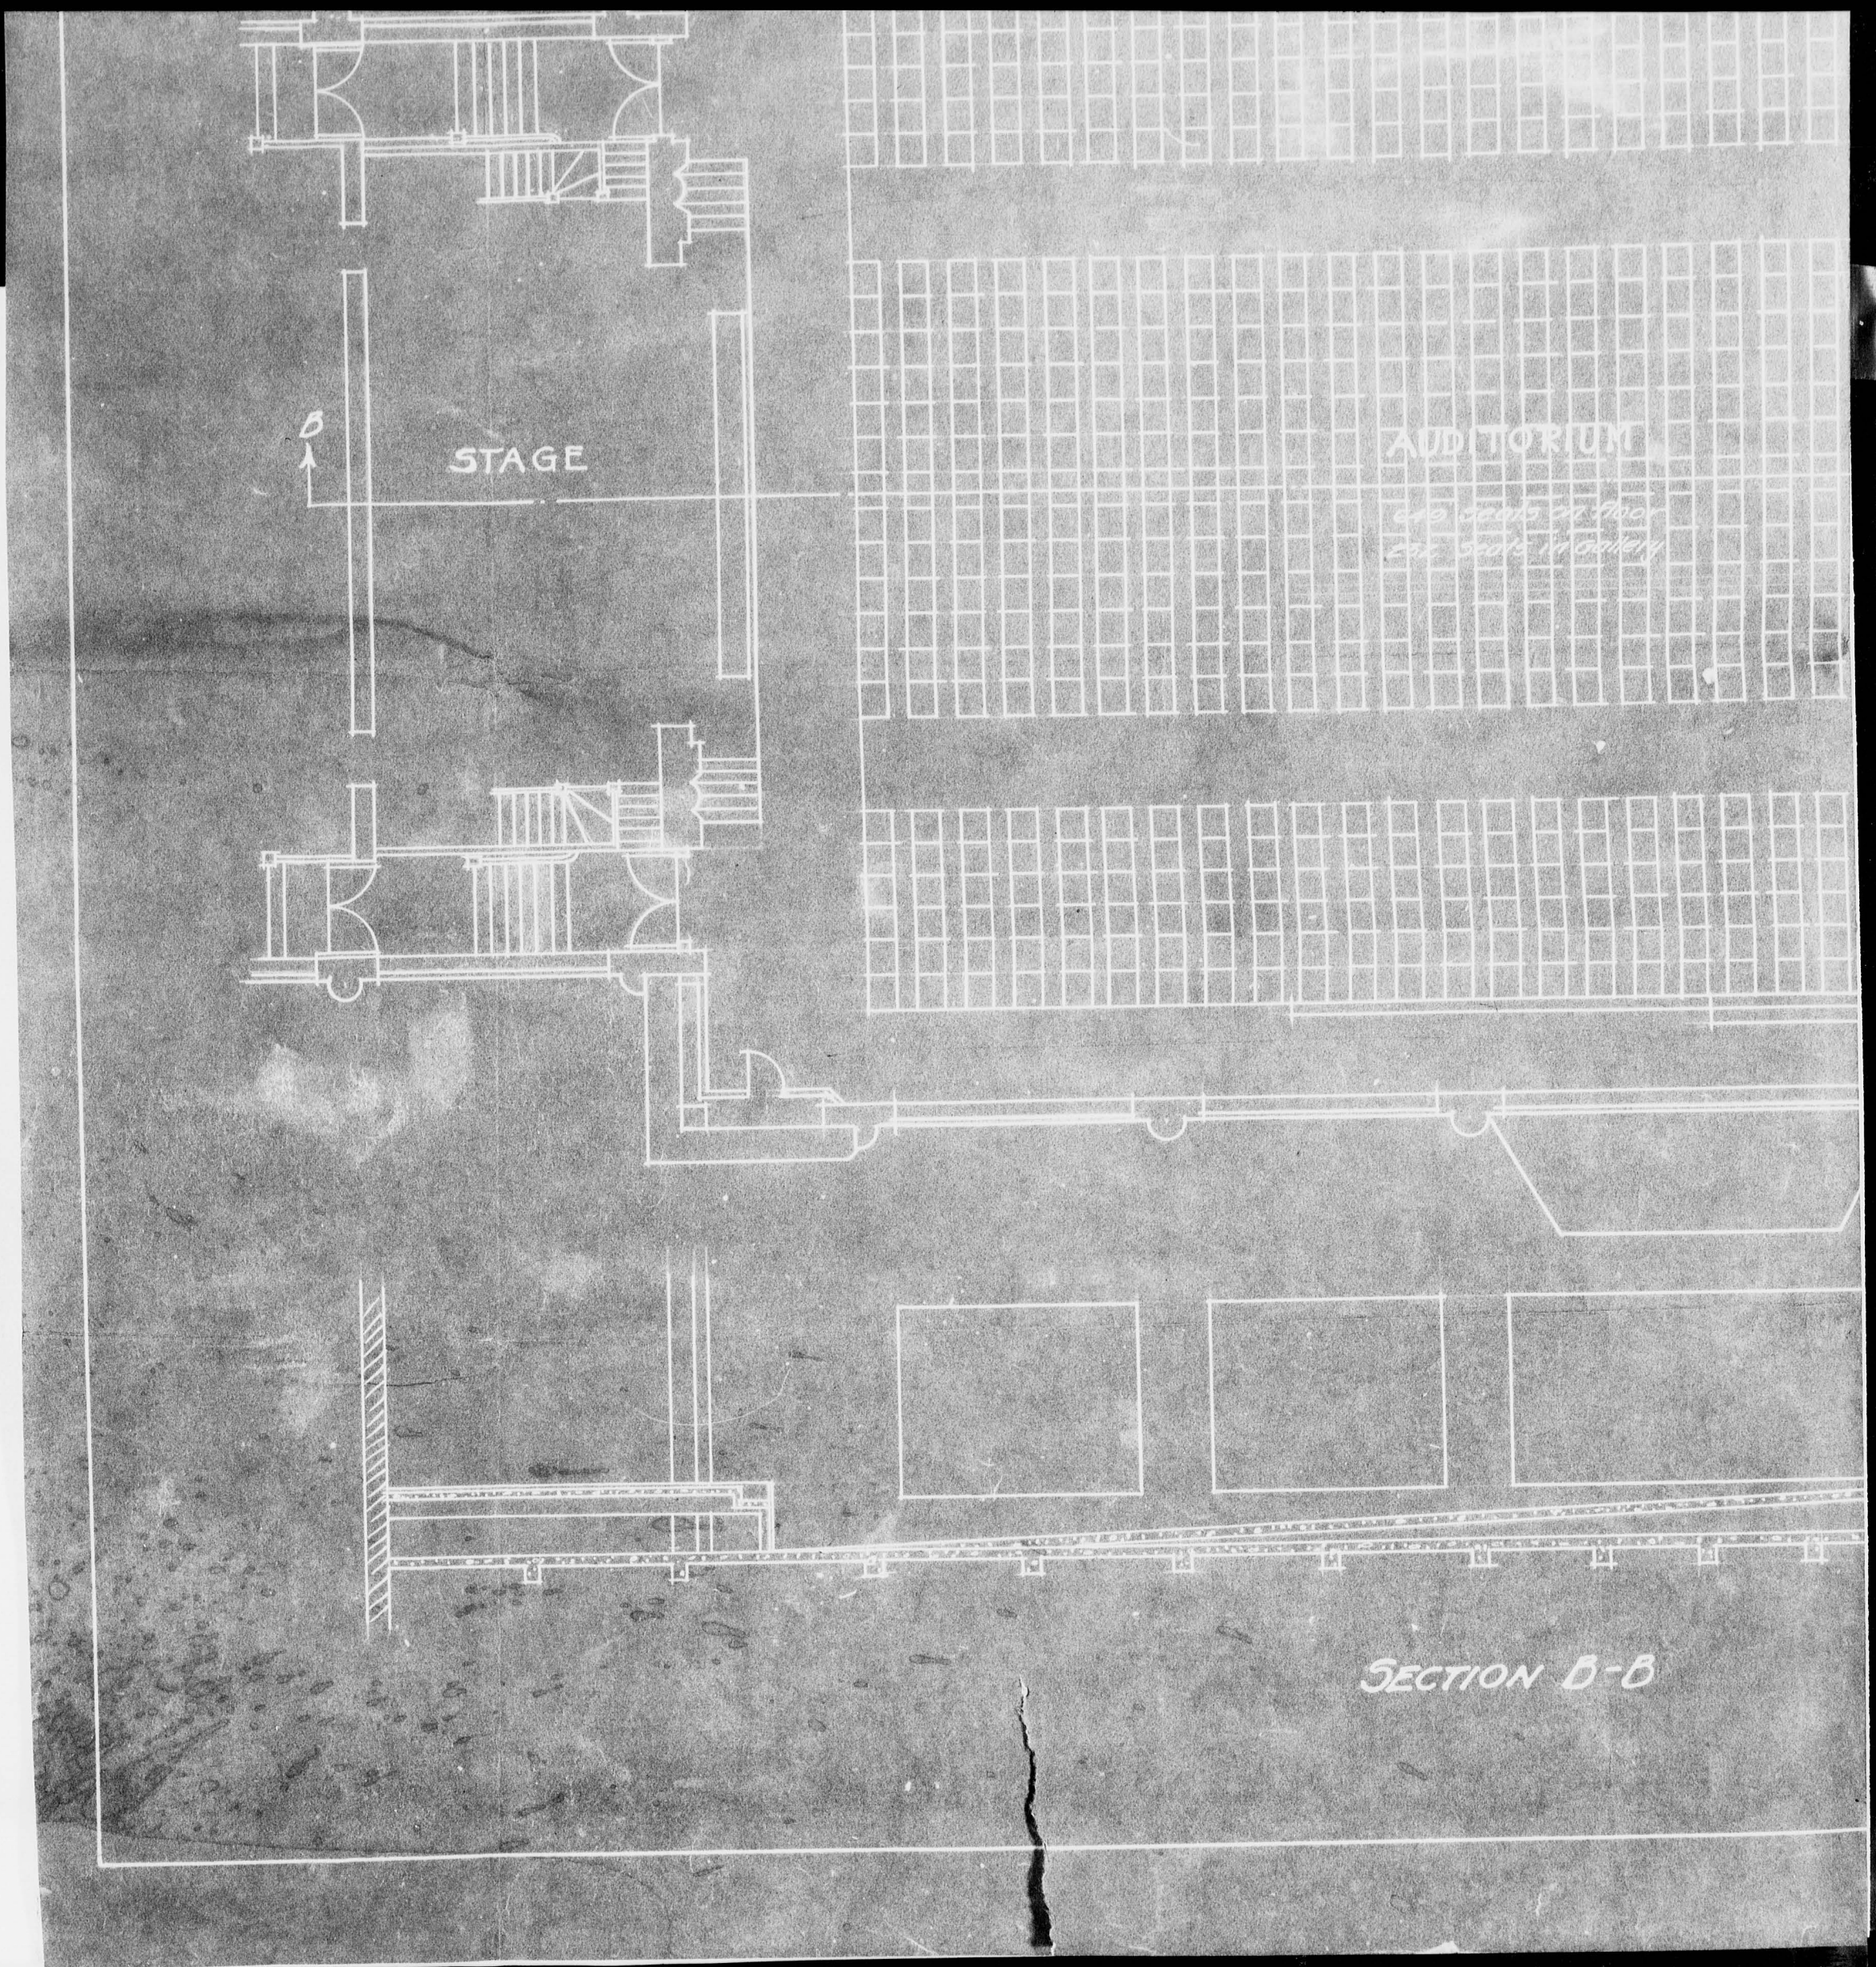

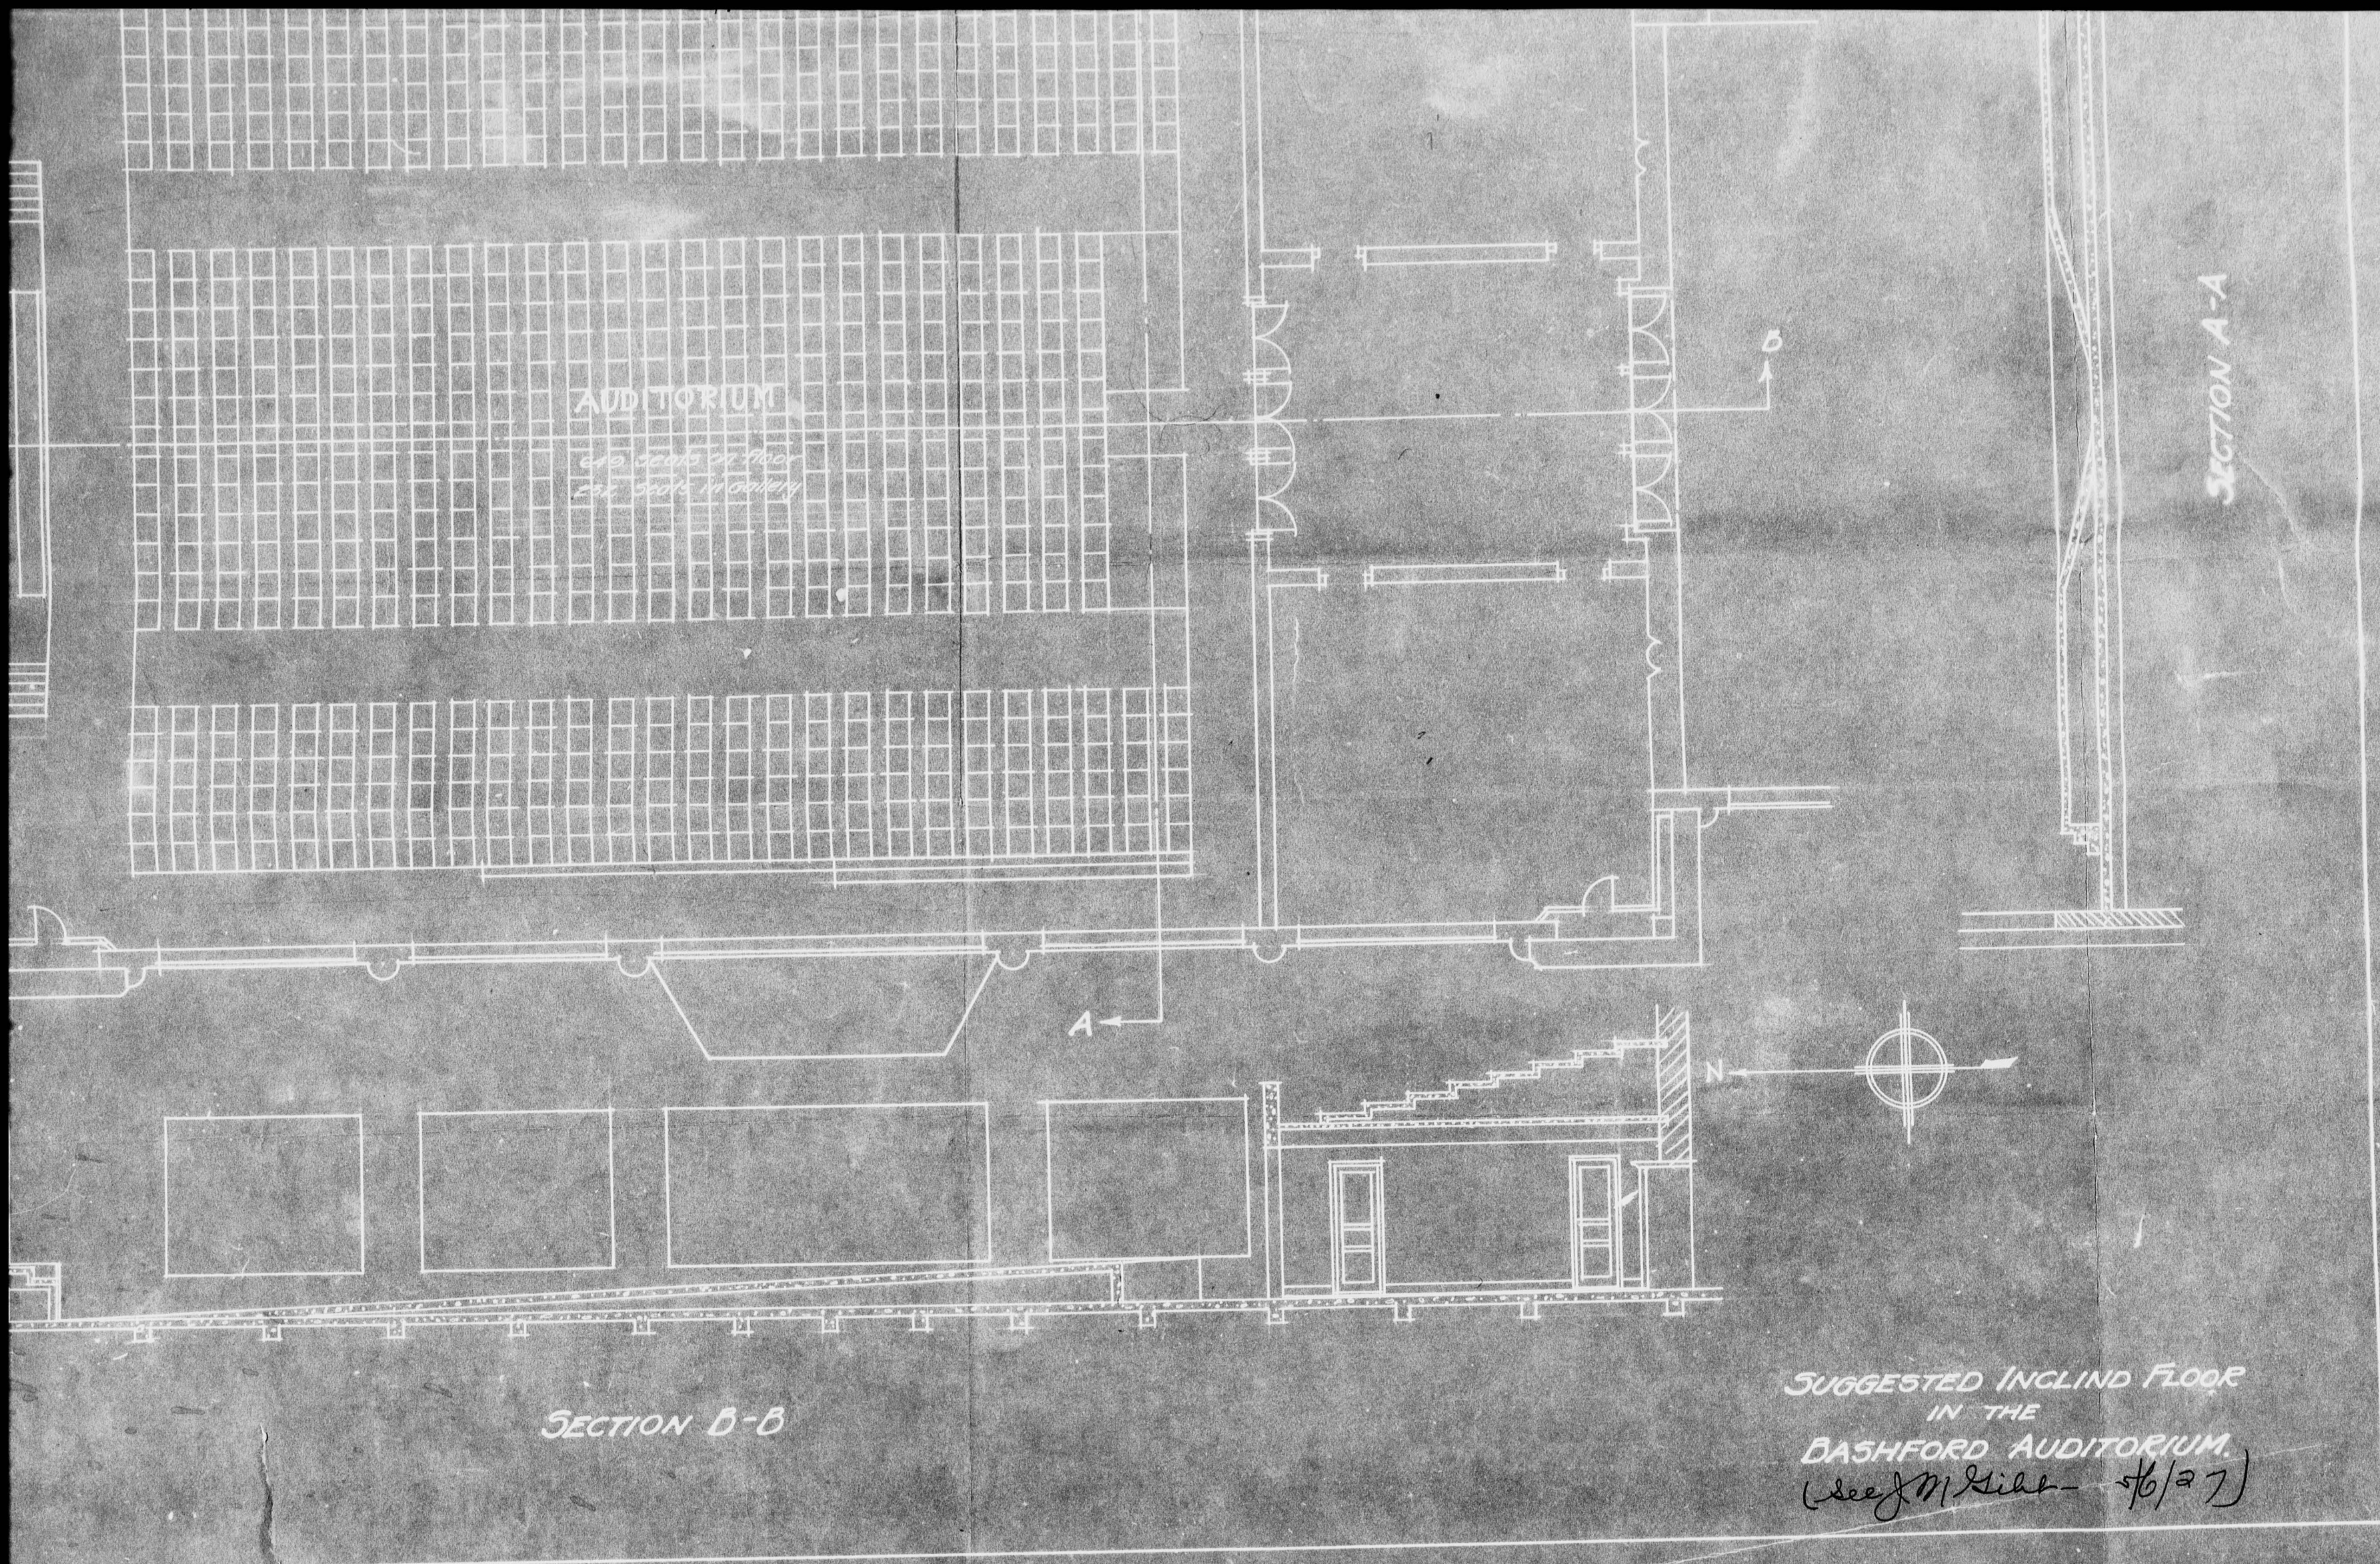

Bashford

2nd Floor Plan

3

0

5


4

7


2

2

0114

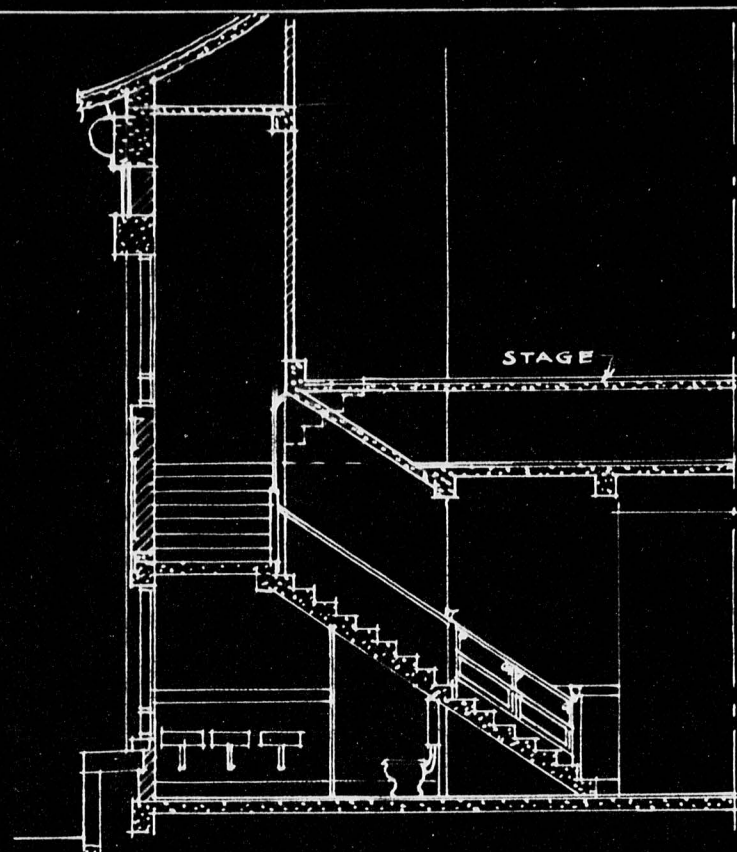


SECTION THRO' STAIRWAYS
(NORTH WING)

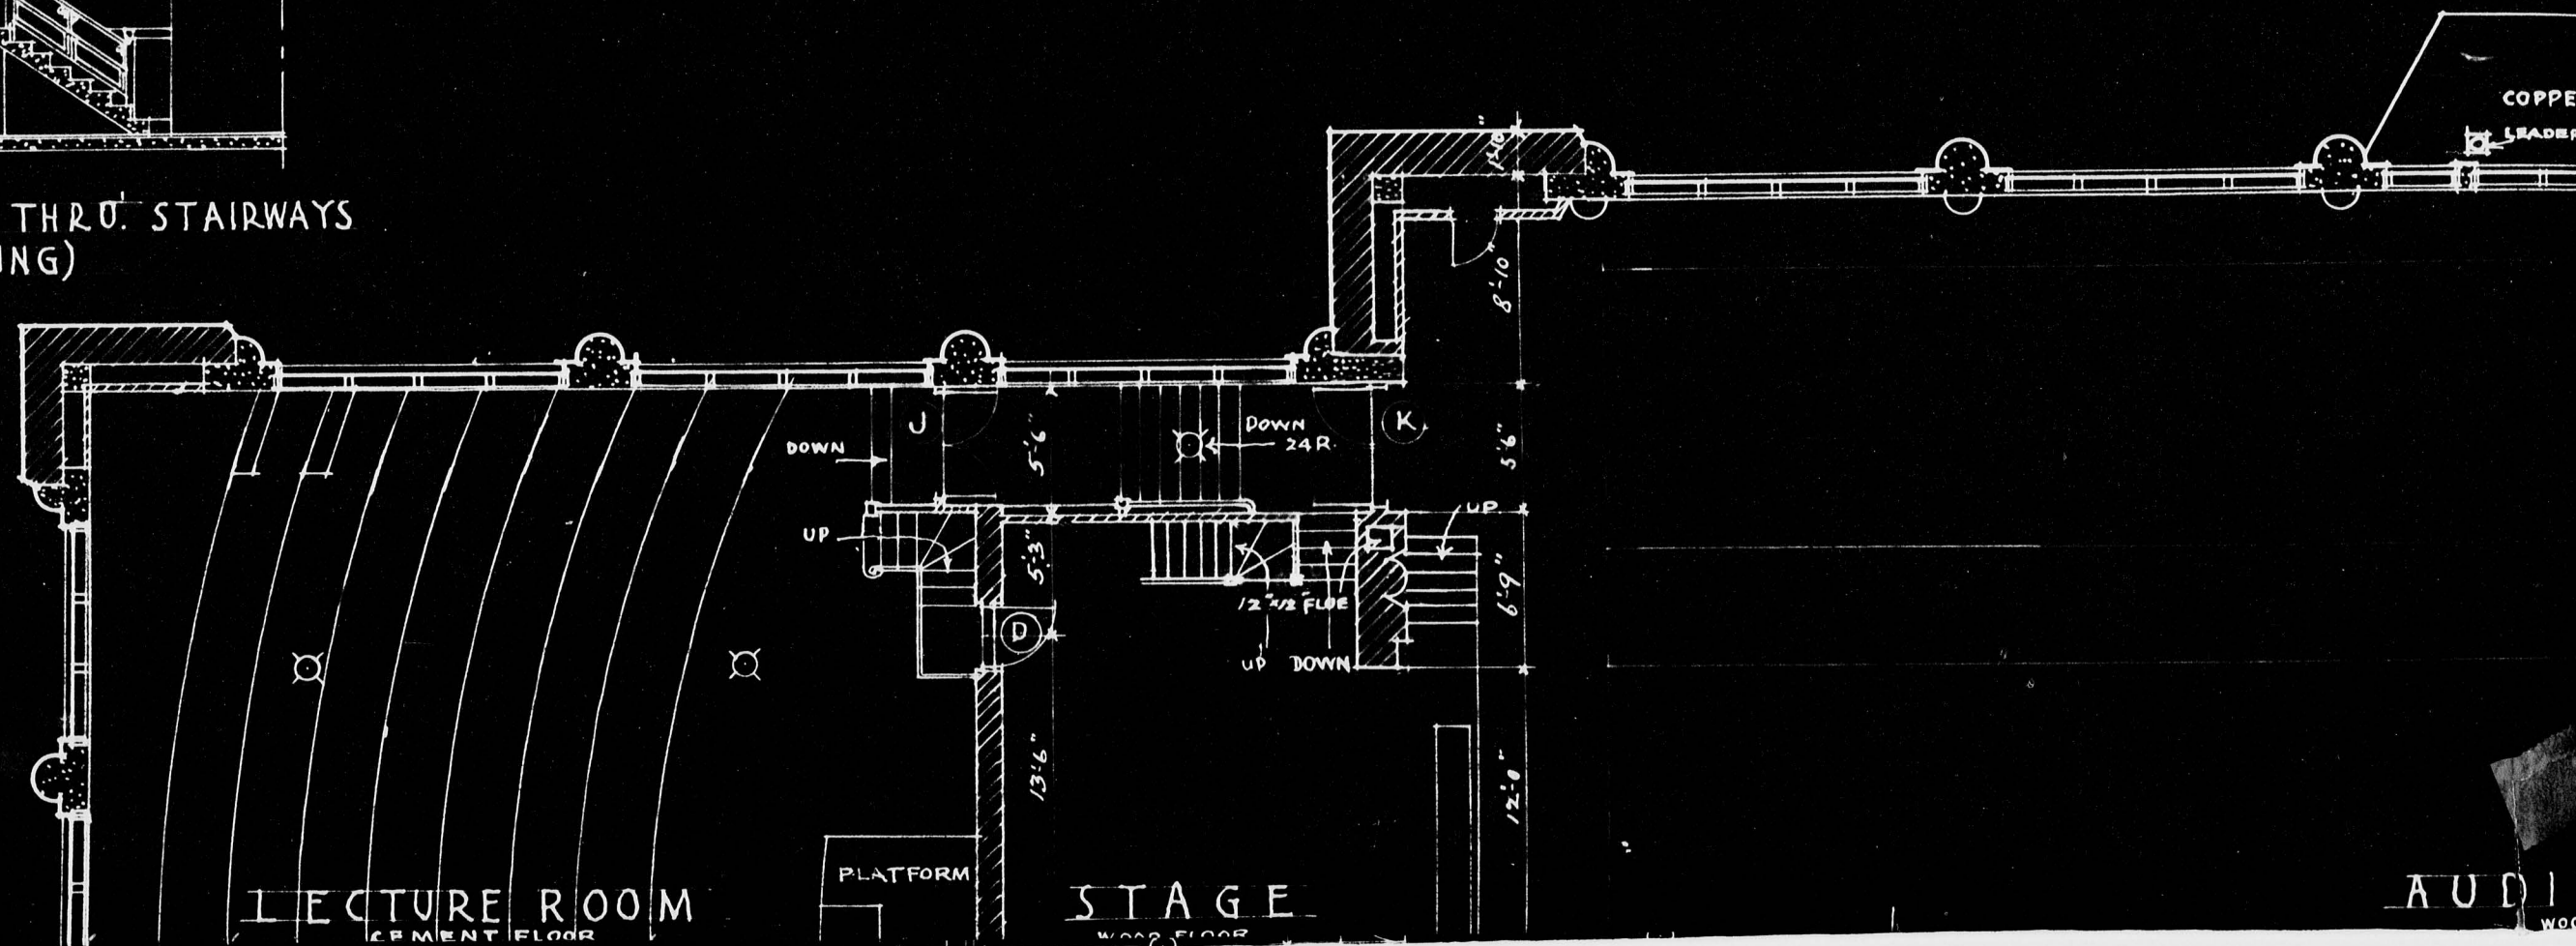



AUDITORIUM
WOOD FLOOR

FRONT LINE OF BALCONY

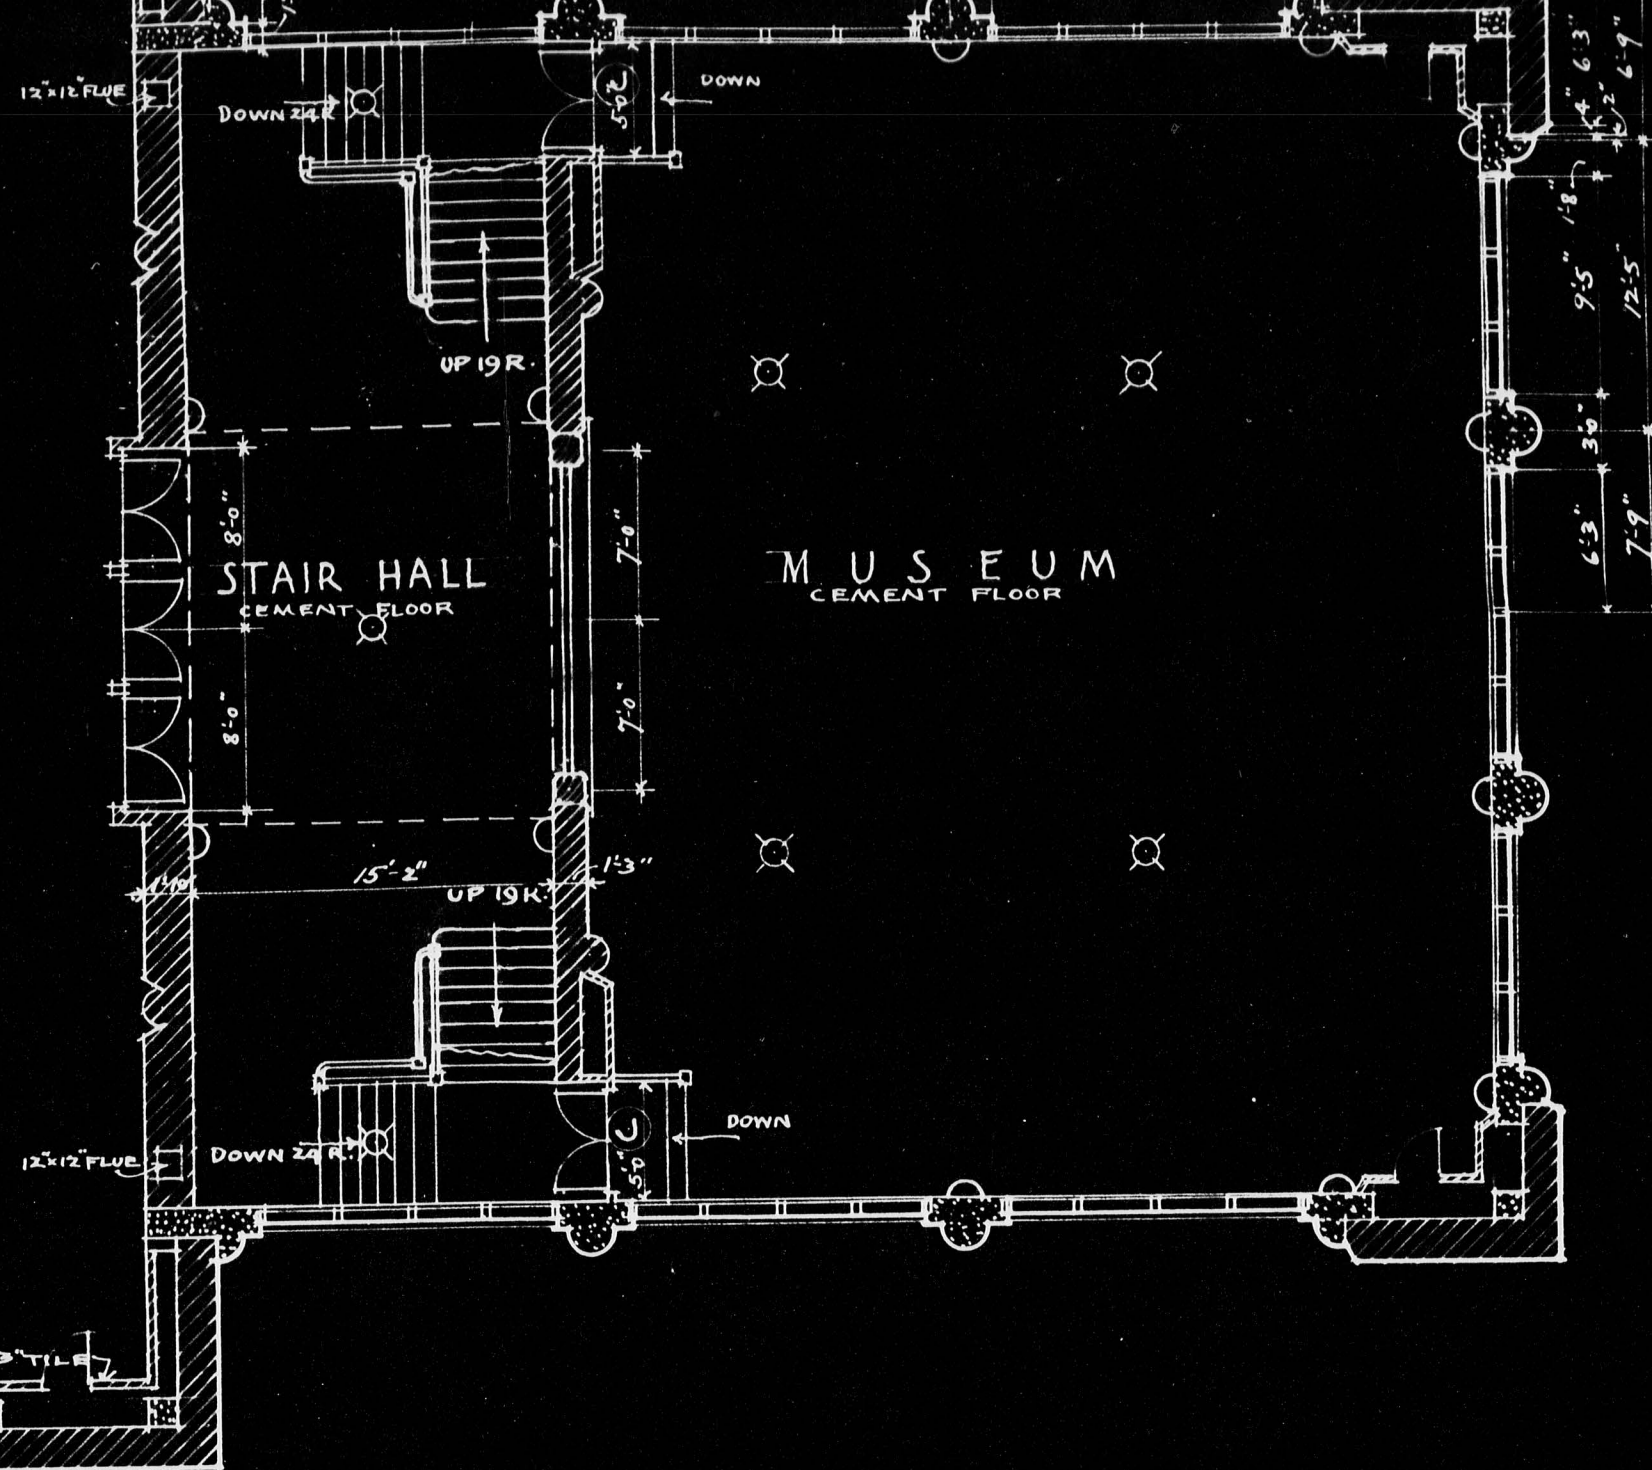

REVISED - 6 DEC. 1925...
STAGE STAIRS

SCALE $\frac{1}{8}'' = 1'-0''$	JOB ADMINISTRATION BUILDING PEKING UNIVERSITY PEKING CHINA.	DRAWING No. 3.
TITLE SECOND FLOOR PLAN		
MADE BY J.I.B.	HENRY KILLAM MURPHY ARCHITECT	CHECKED BY
DATE MADE Aug. 6/24	PERSHING SQ BLDG. NY CITY UNION BLDG. SHANGHAI	APPROVED BY H.K.M.

0118

Bashford Administration Building
Yeshiva University



0119

3

0

5


4

7


2

2

SKETCH SHOWING PROPOSED CEILING LINE TO AUDITORIUM
PEKING UNIVERSITY, ADMINISTRATION BUILDING.

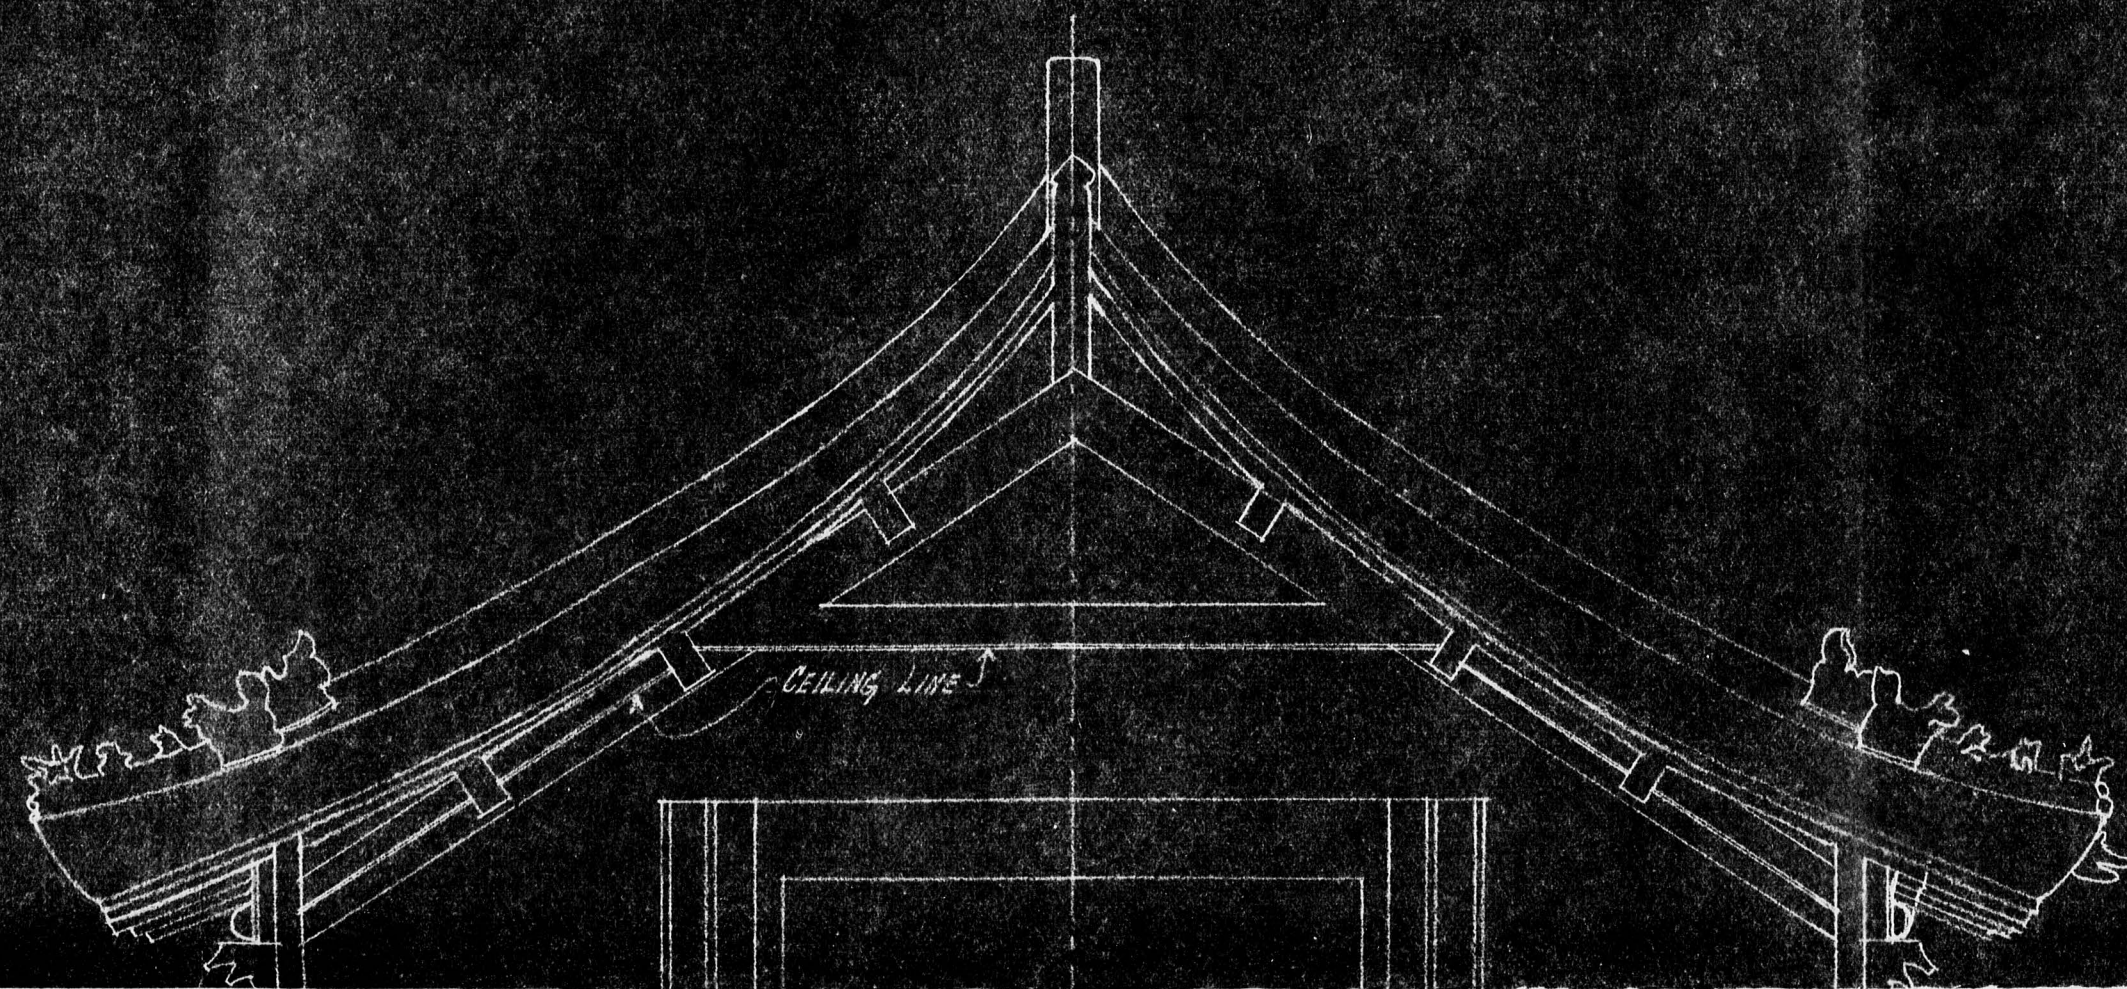

0120

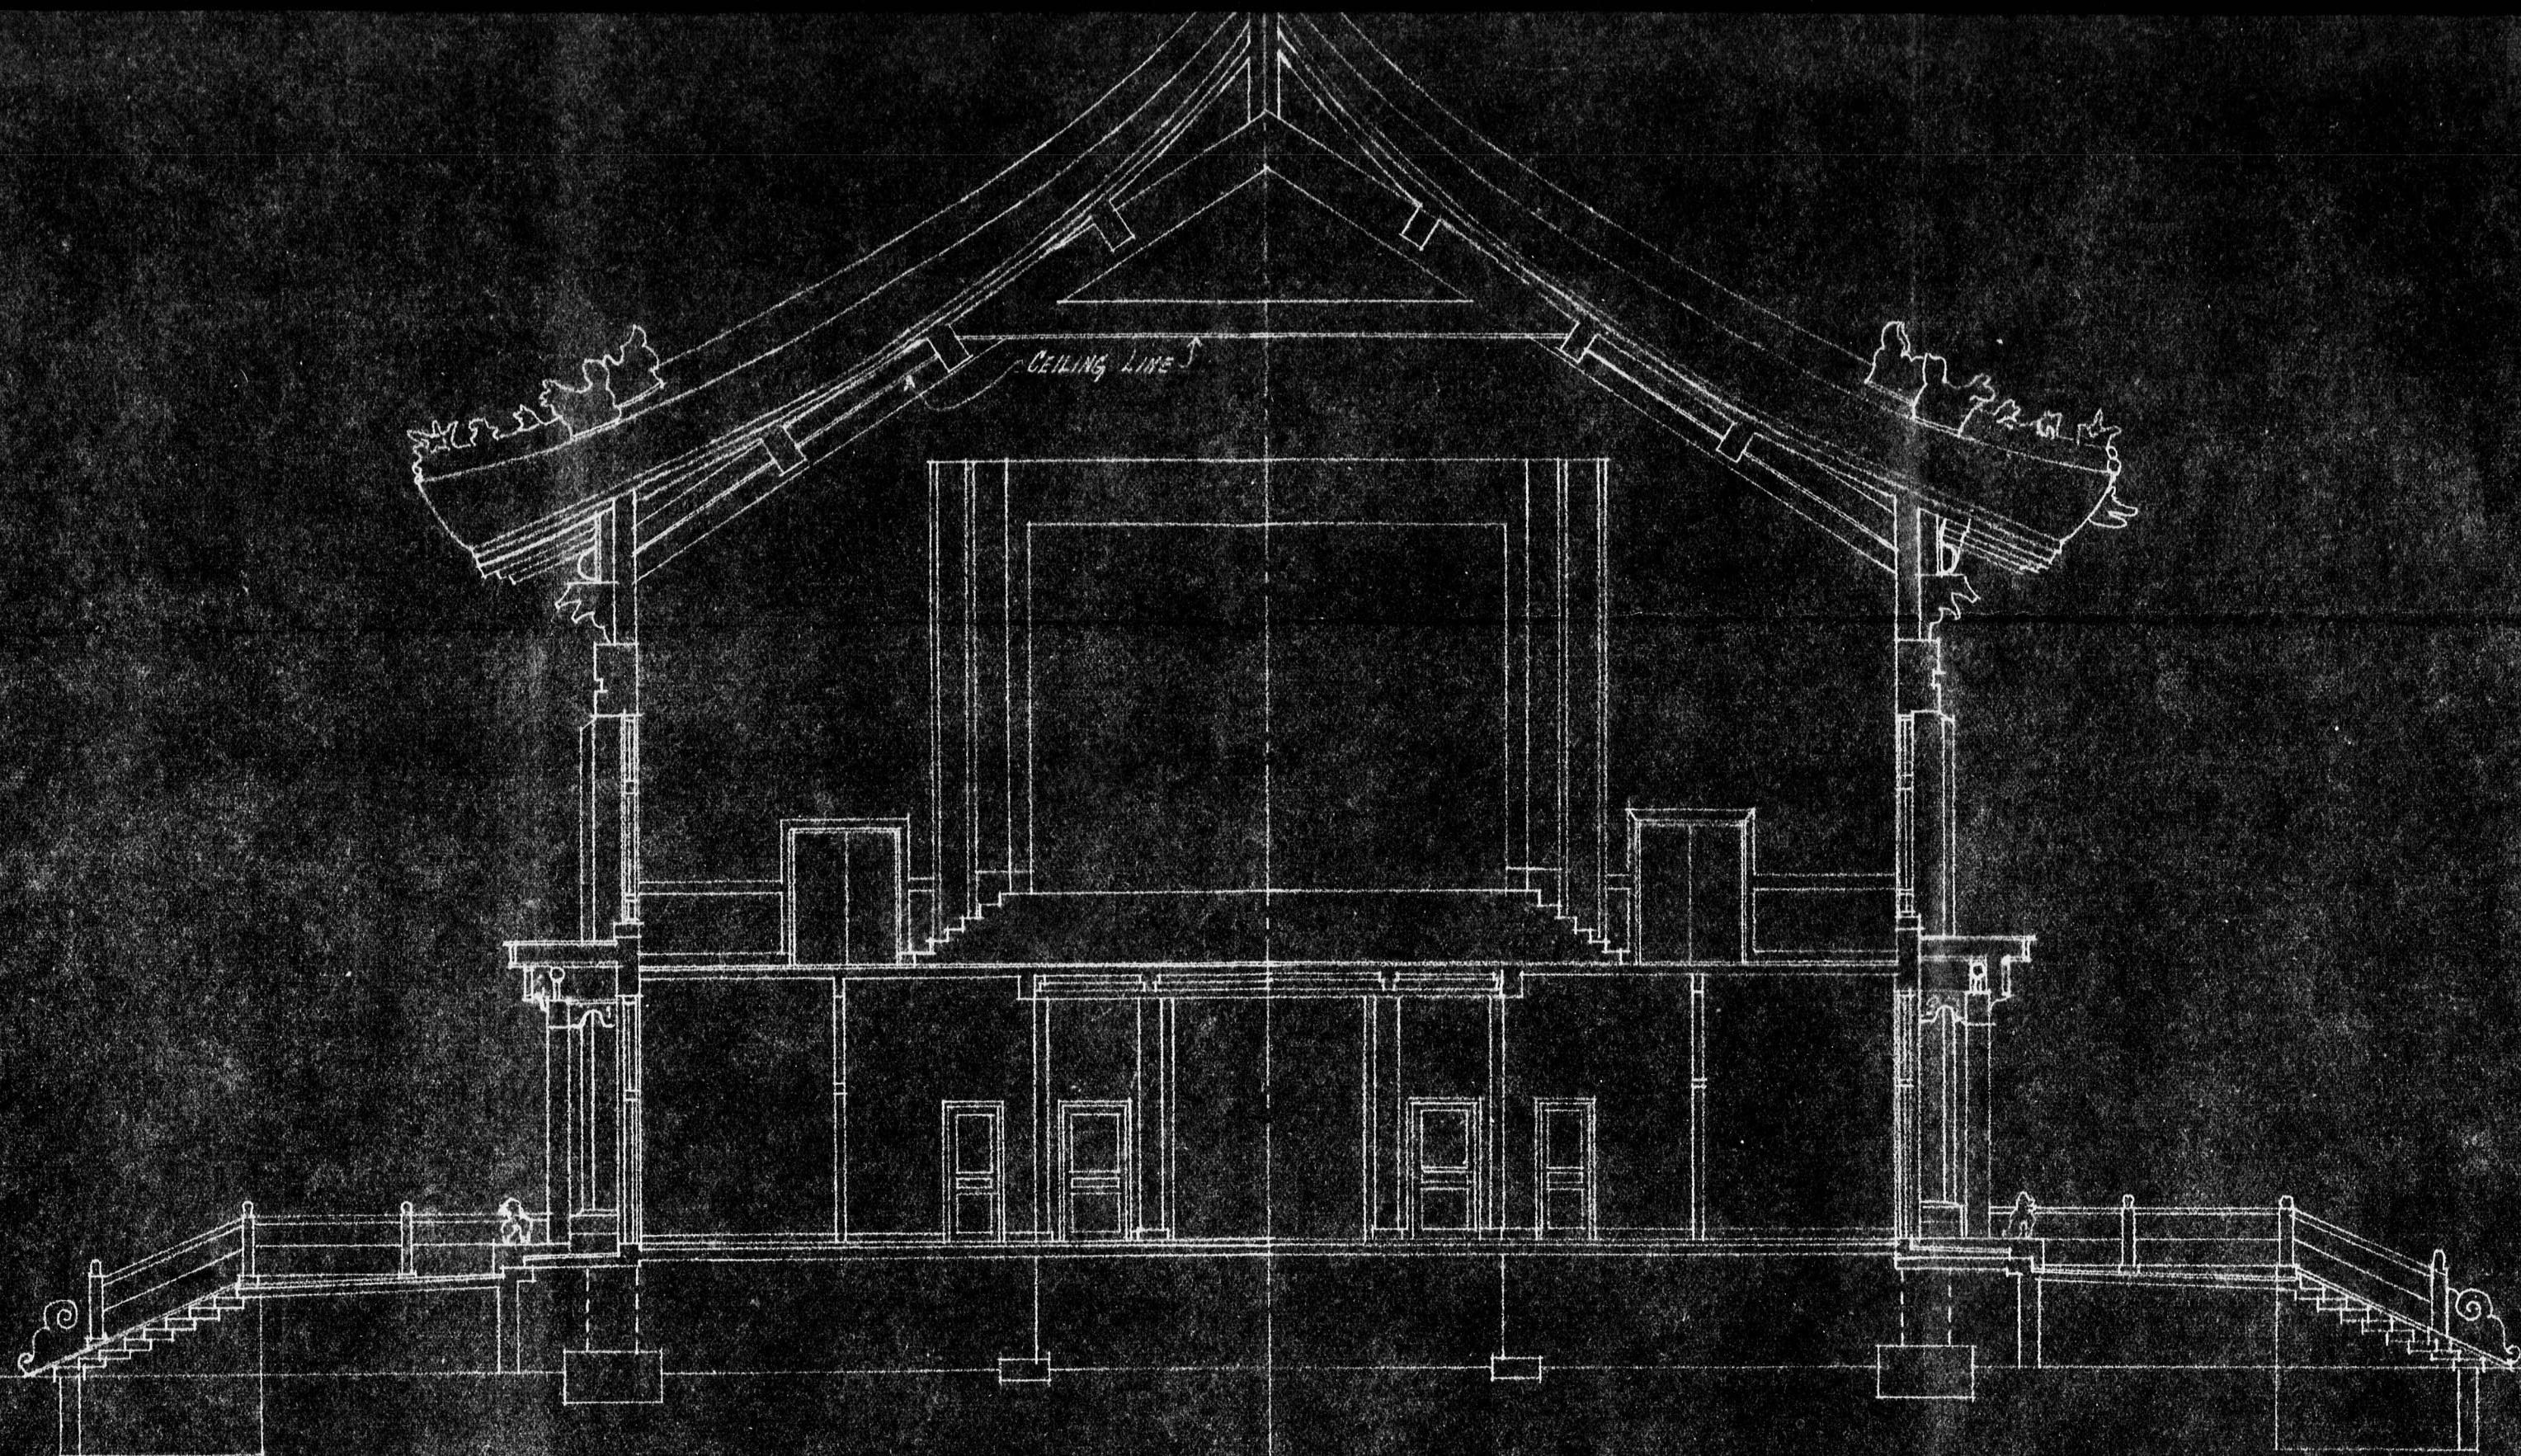


CROSS SECTION
SCALE: 1/8" = 1 FT.

PEKING UNIVERSITY,
CONSTRUCTION BUREAU.
MAY 2, 1925.


0121

Bachford Administration Building
Yuckley University

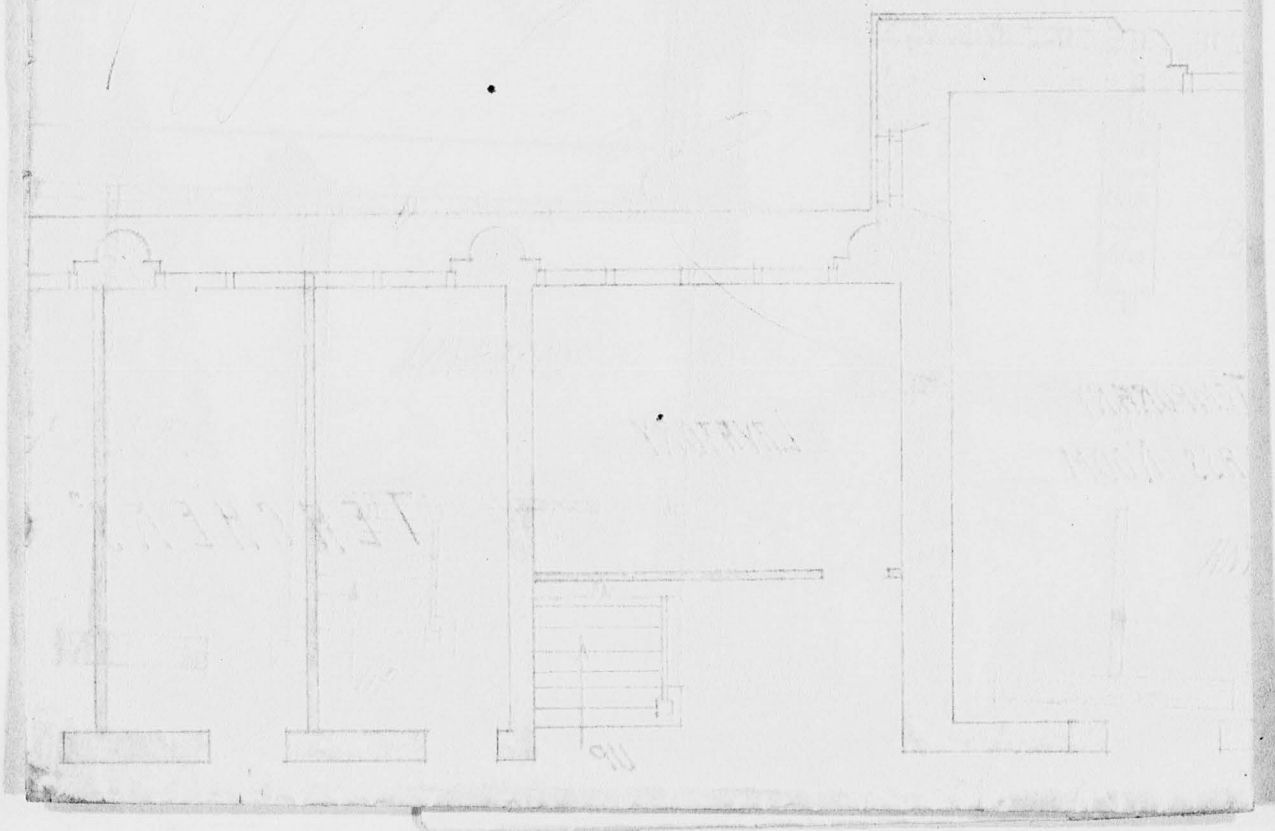



0 122

PEKING UNIV
ADMINISTRATION

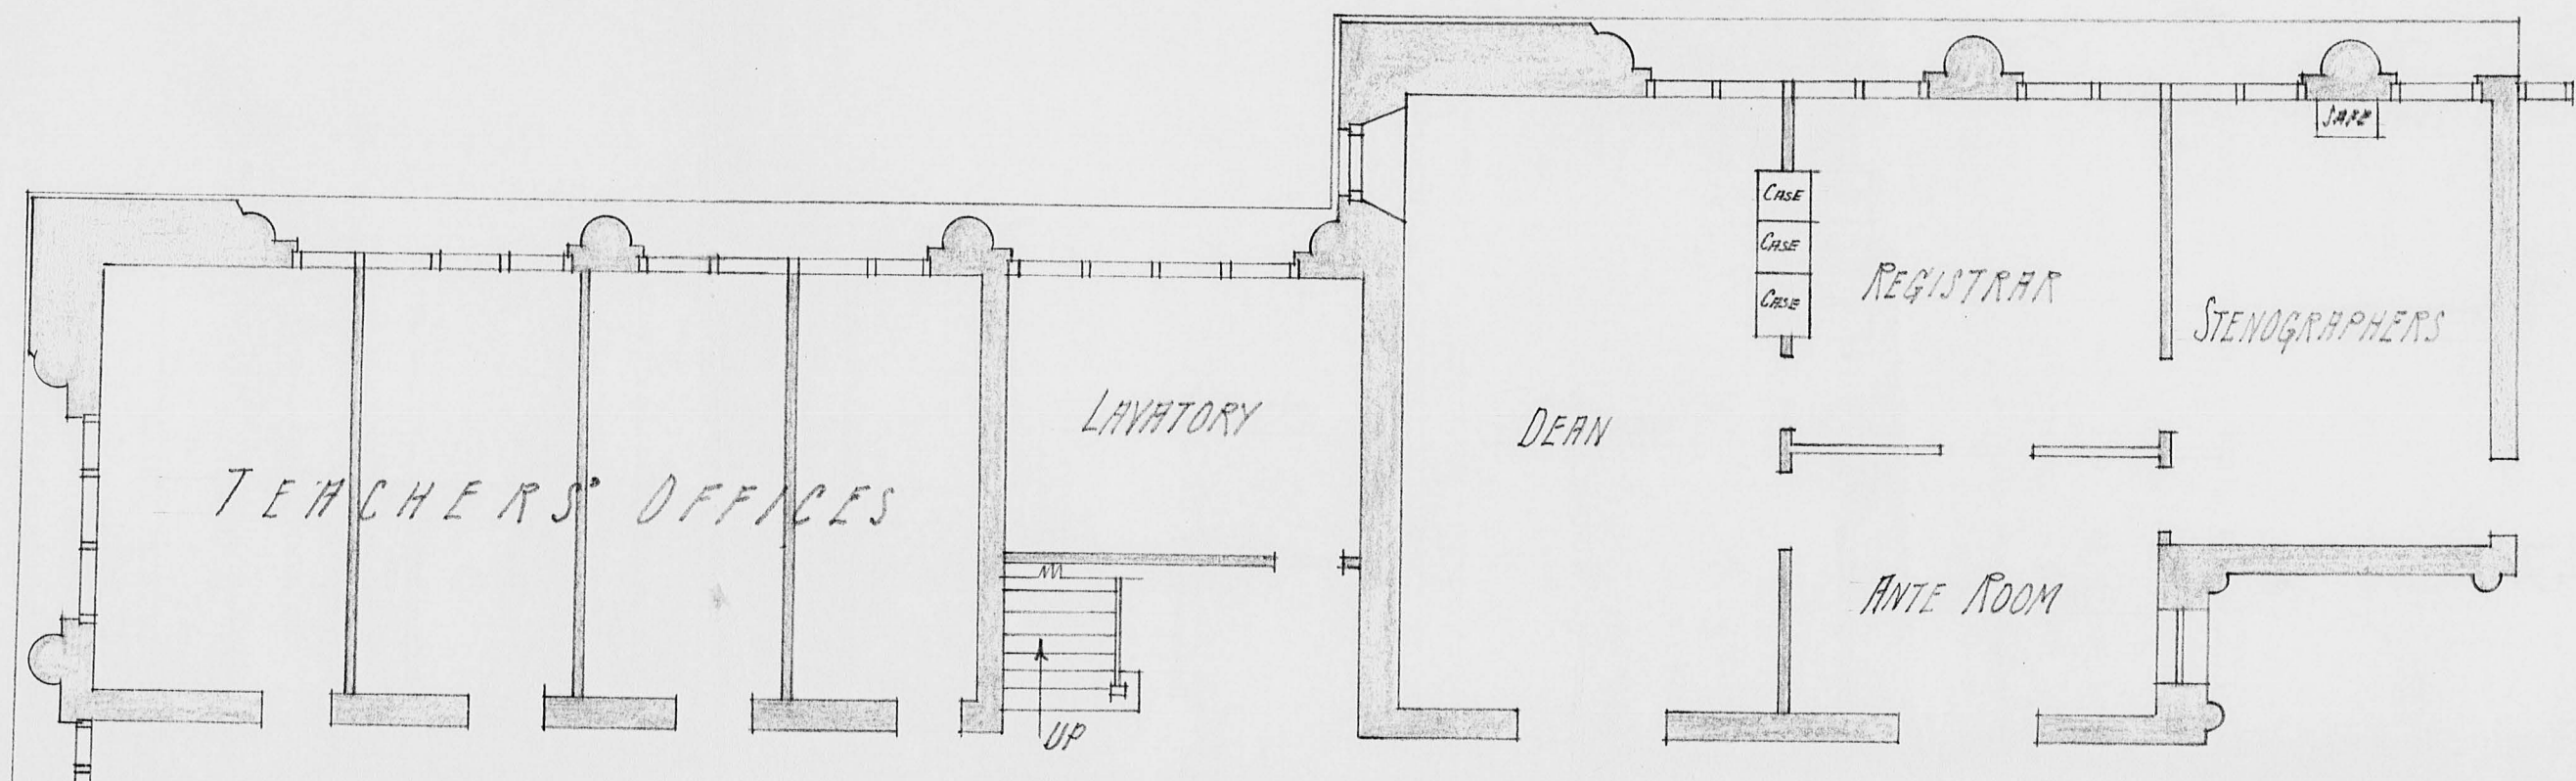


UNIVERSITY
TRATION BUILDING

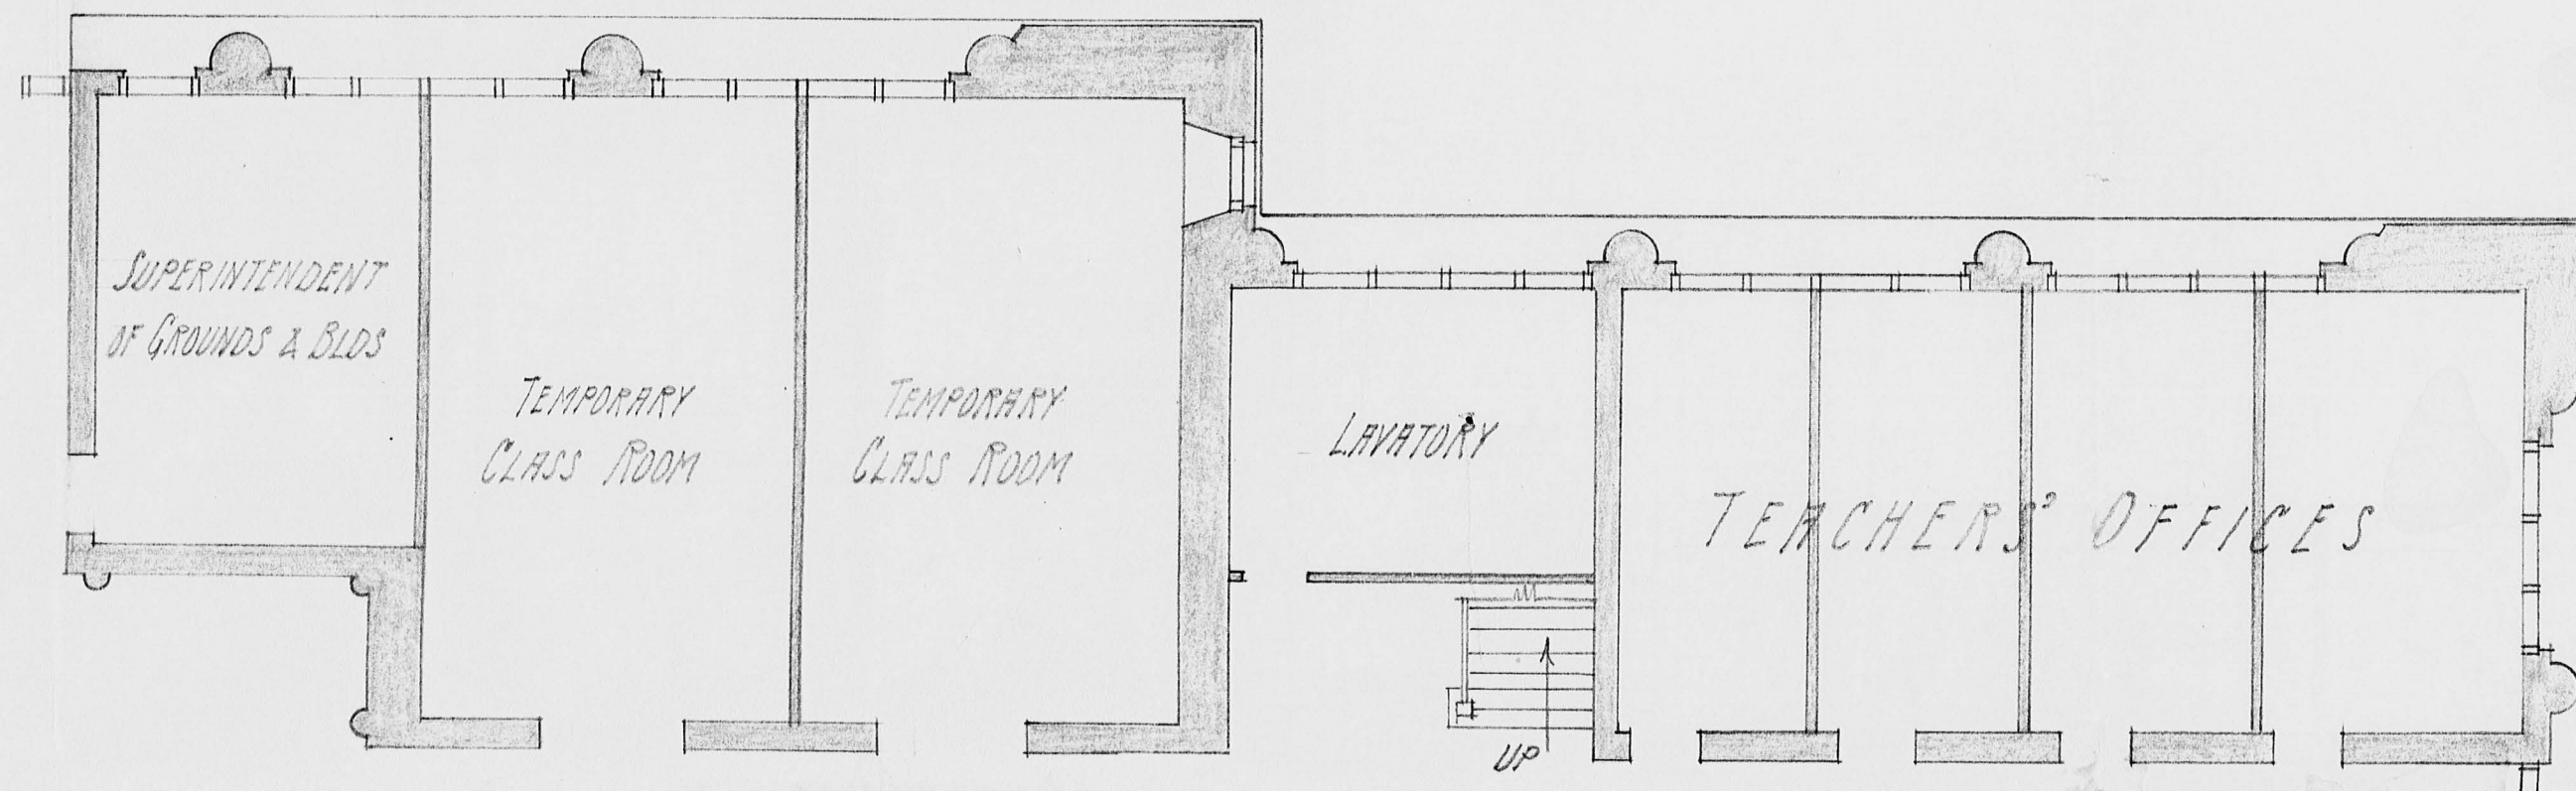

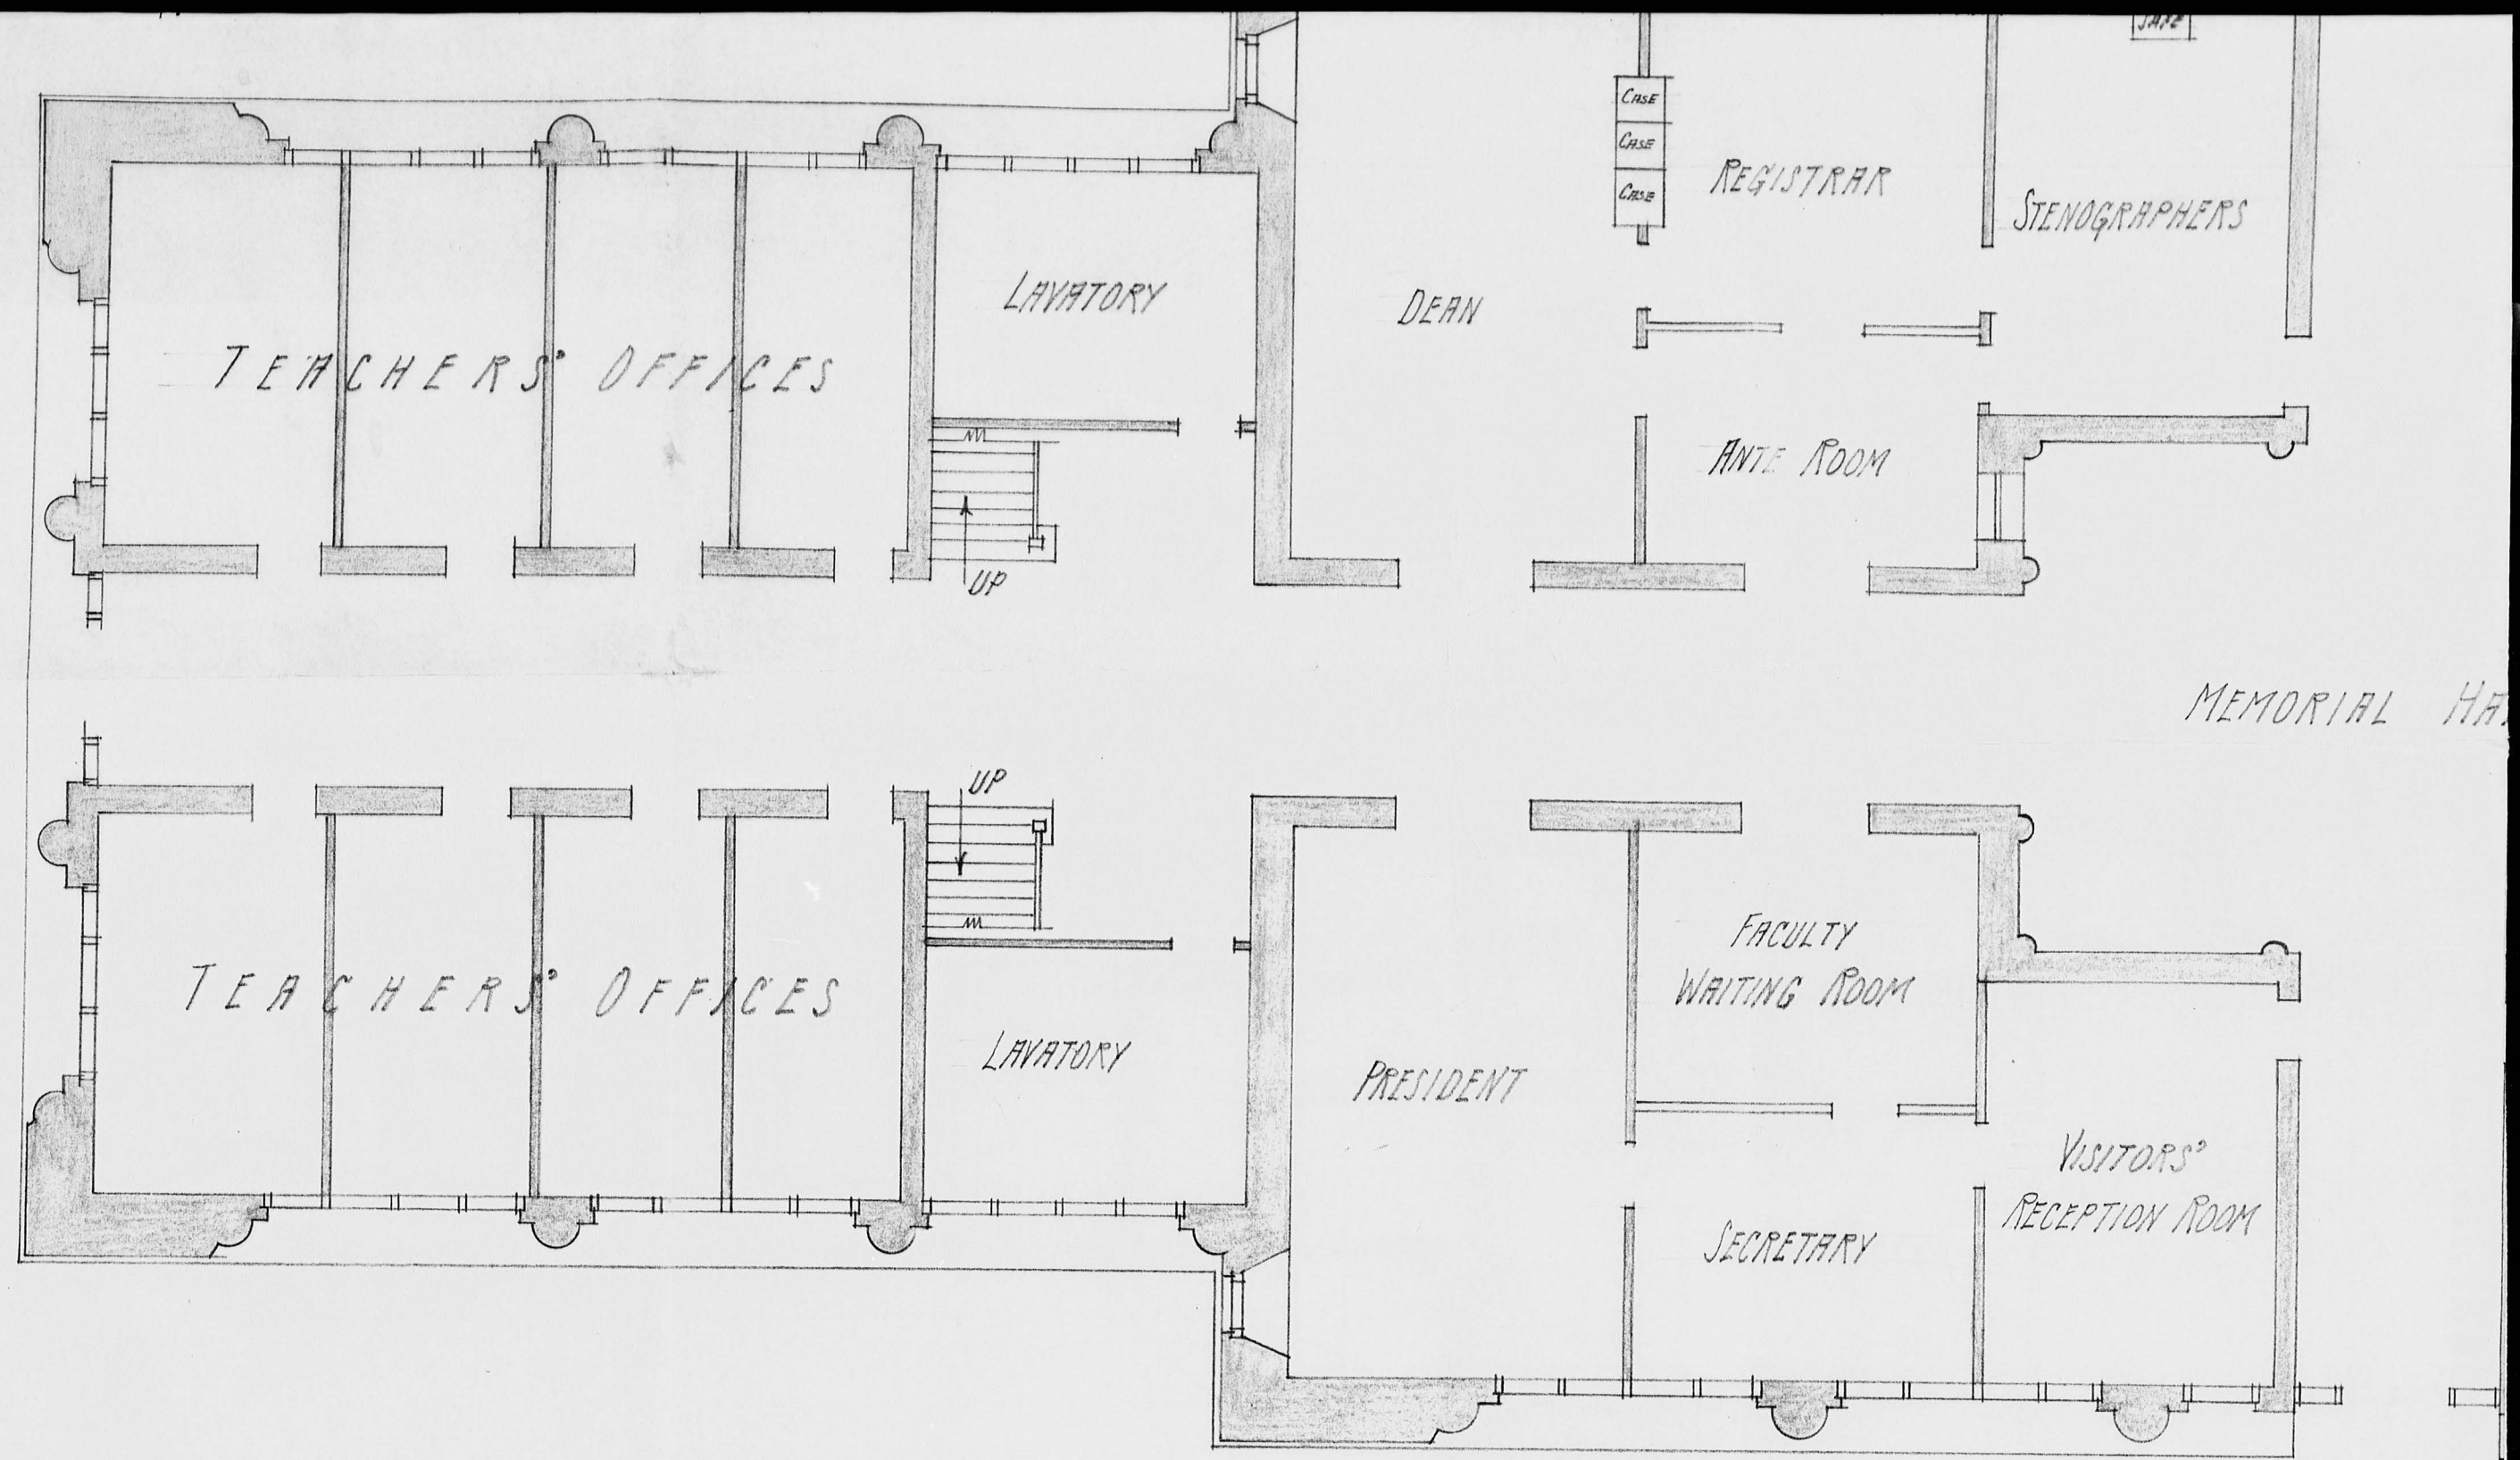


fri. floor
 Paint. Lvtory
 S. glass Brown
 N. W. Pms Office
 Vandyke
 Paint in all office

FIRST FLOOR
 SCALE: - 1/8" = 1'

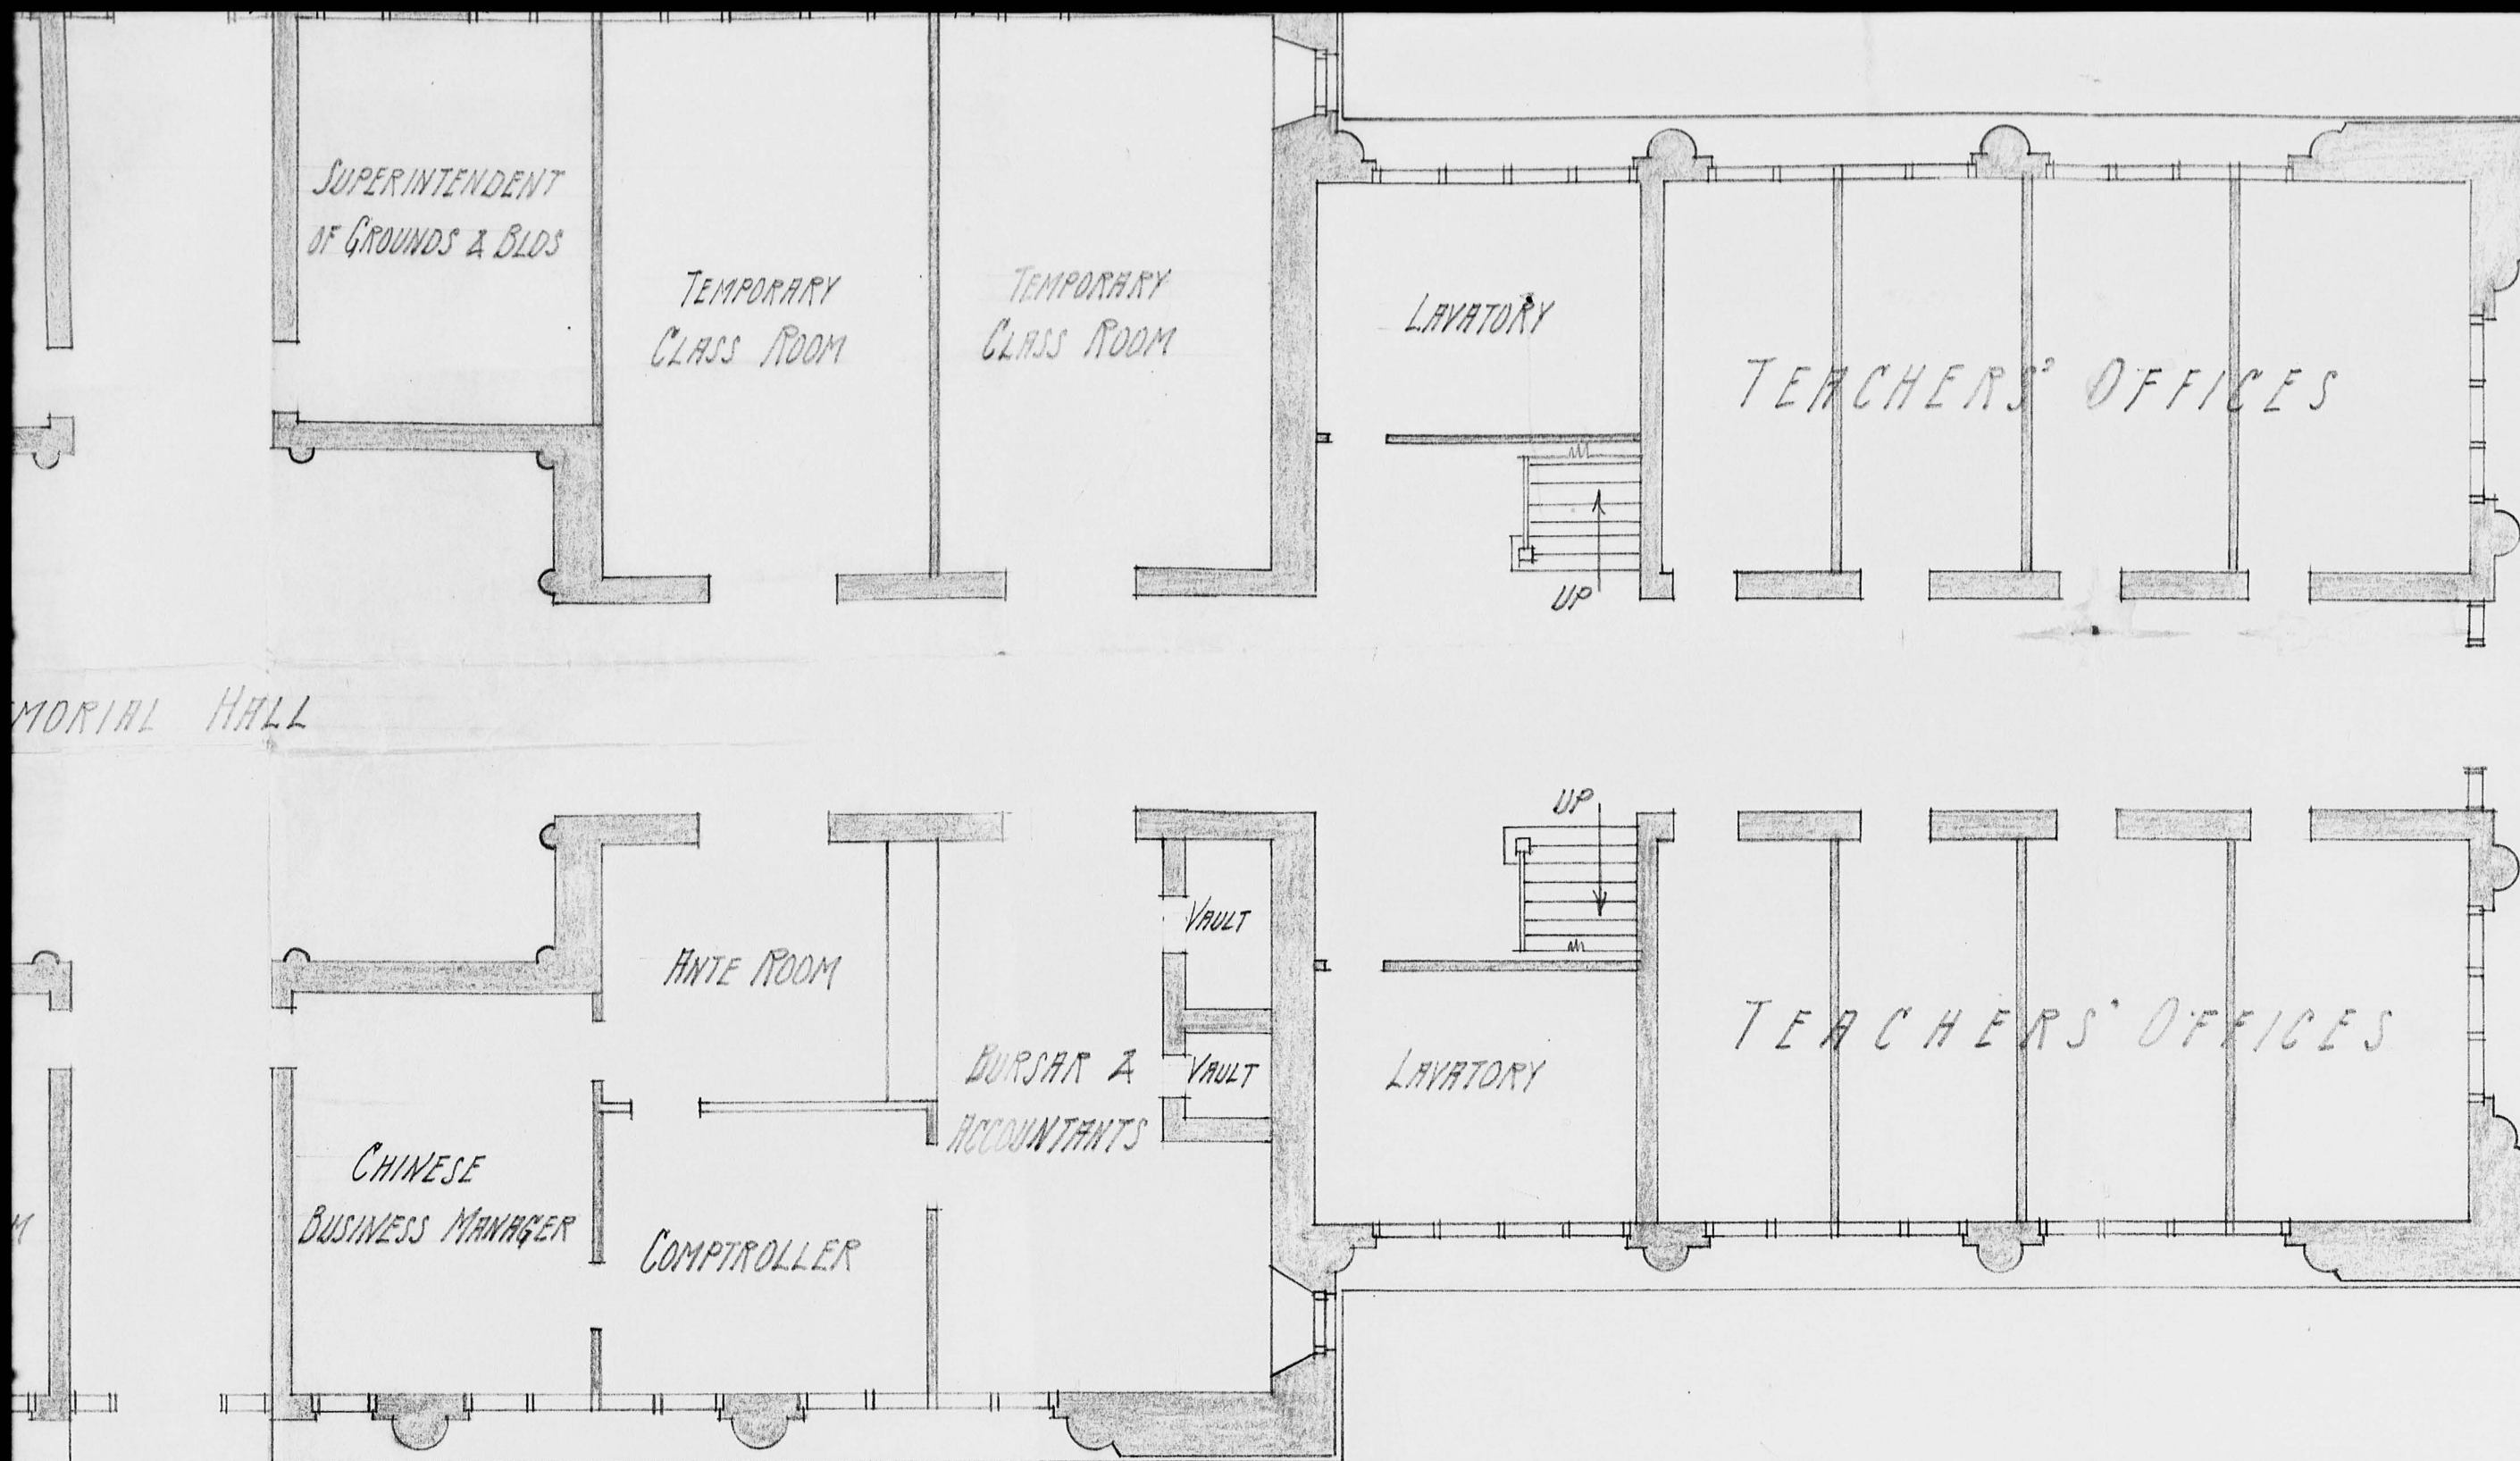

FIRST FLOOR PLAN

SCALE: 1/8 IN. = 1 FT.

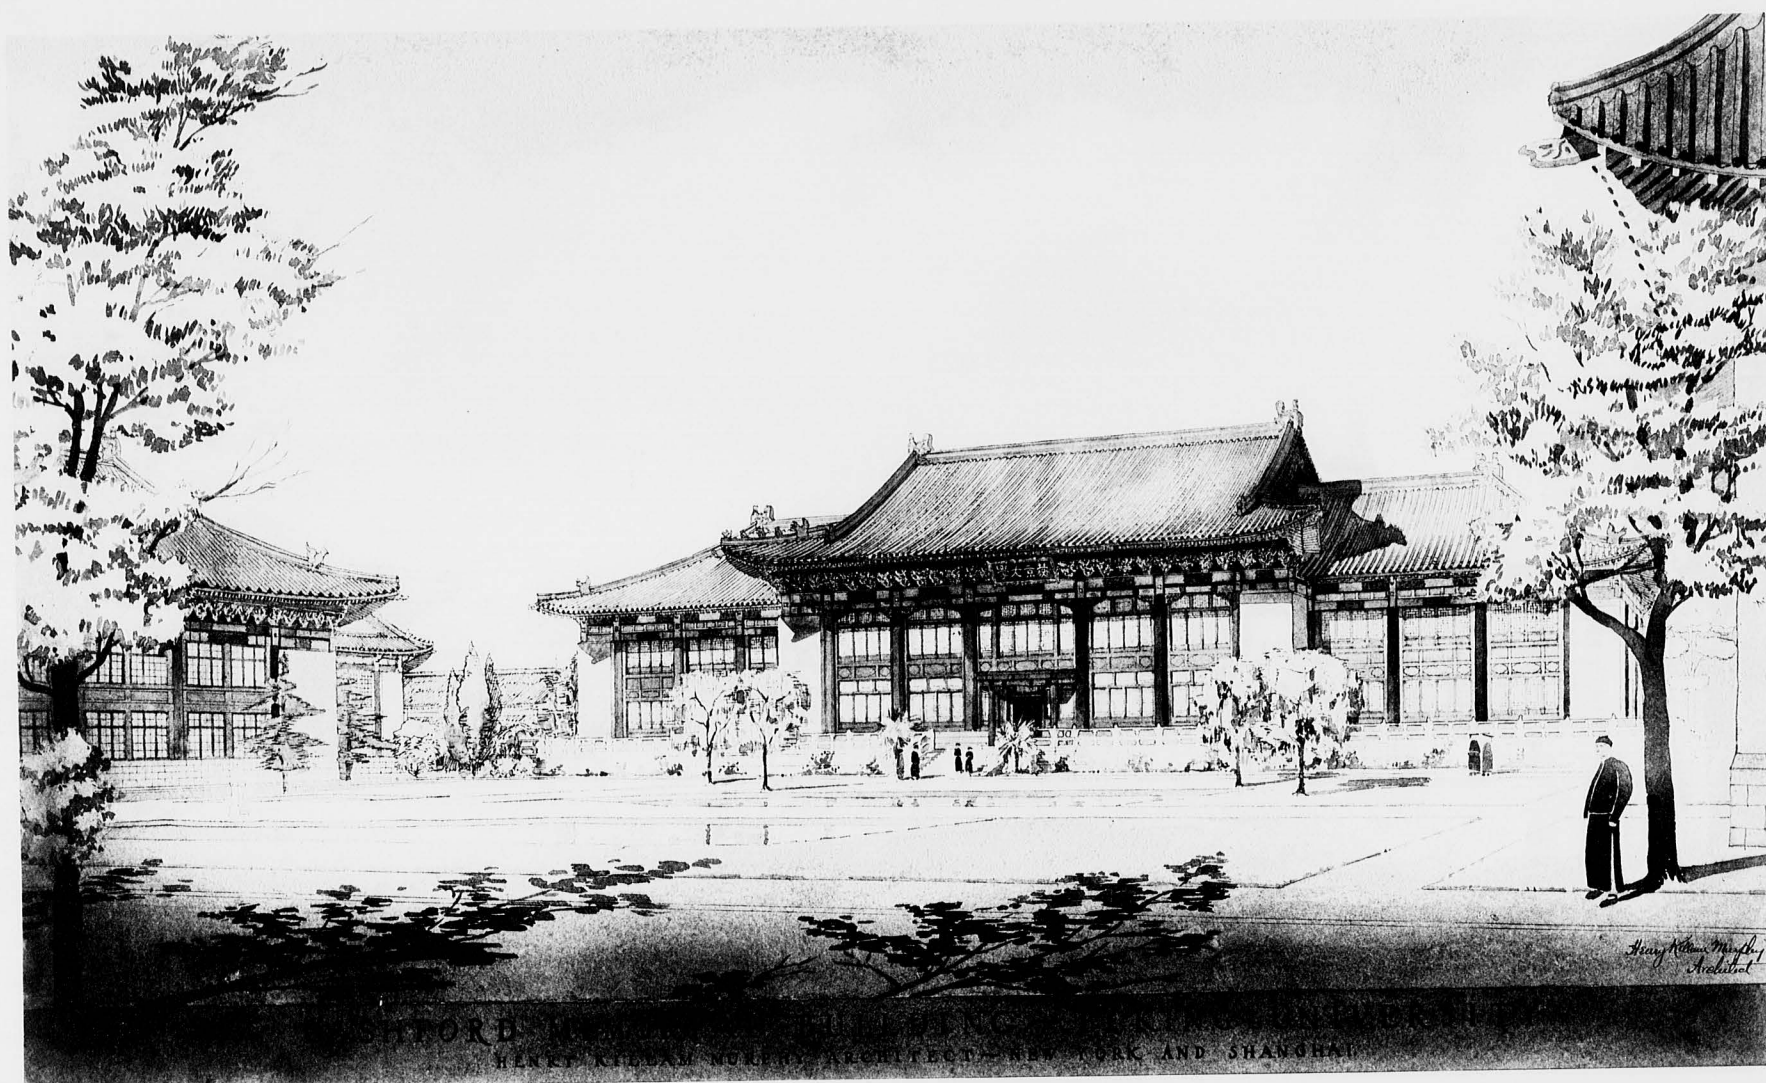

STFORD
HENRY KILLAM MURPHY ARCHITECTS NEW YORK AND SHANGHAI

0 127



JULY 25, 1924

BERRY MEMORIAL LIBRARY BUILDING - PEKING UNIVERSITY
HENRY KILLAM MURPHY ARCHITECT - NEW YORK AND SHANGHAI

Henry Killam Murphy Archt

0 128