


306 4736


UBCHEA ARCHIVES
COLLEGE FILES
RG 11


Yenching
Admin
Blueprints, architectural drawings
Women's College

0541

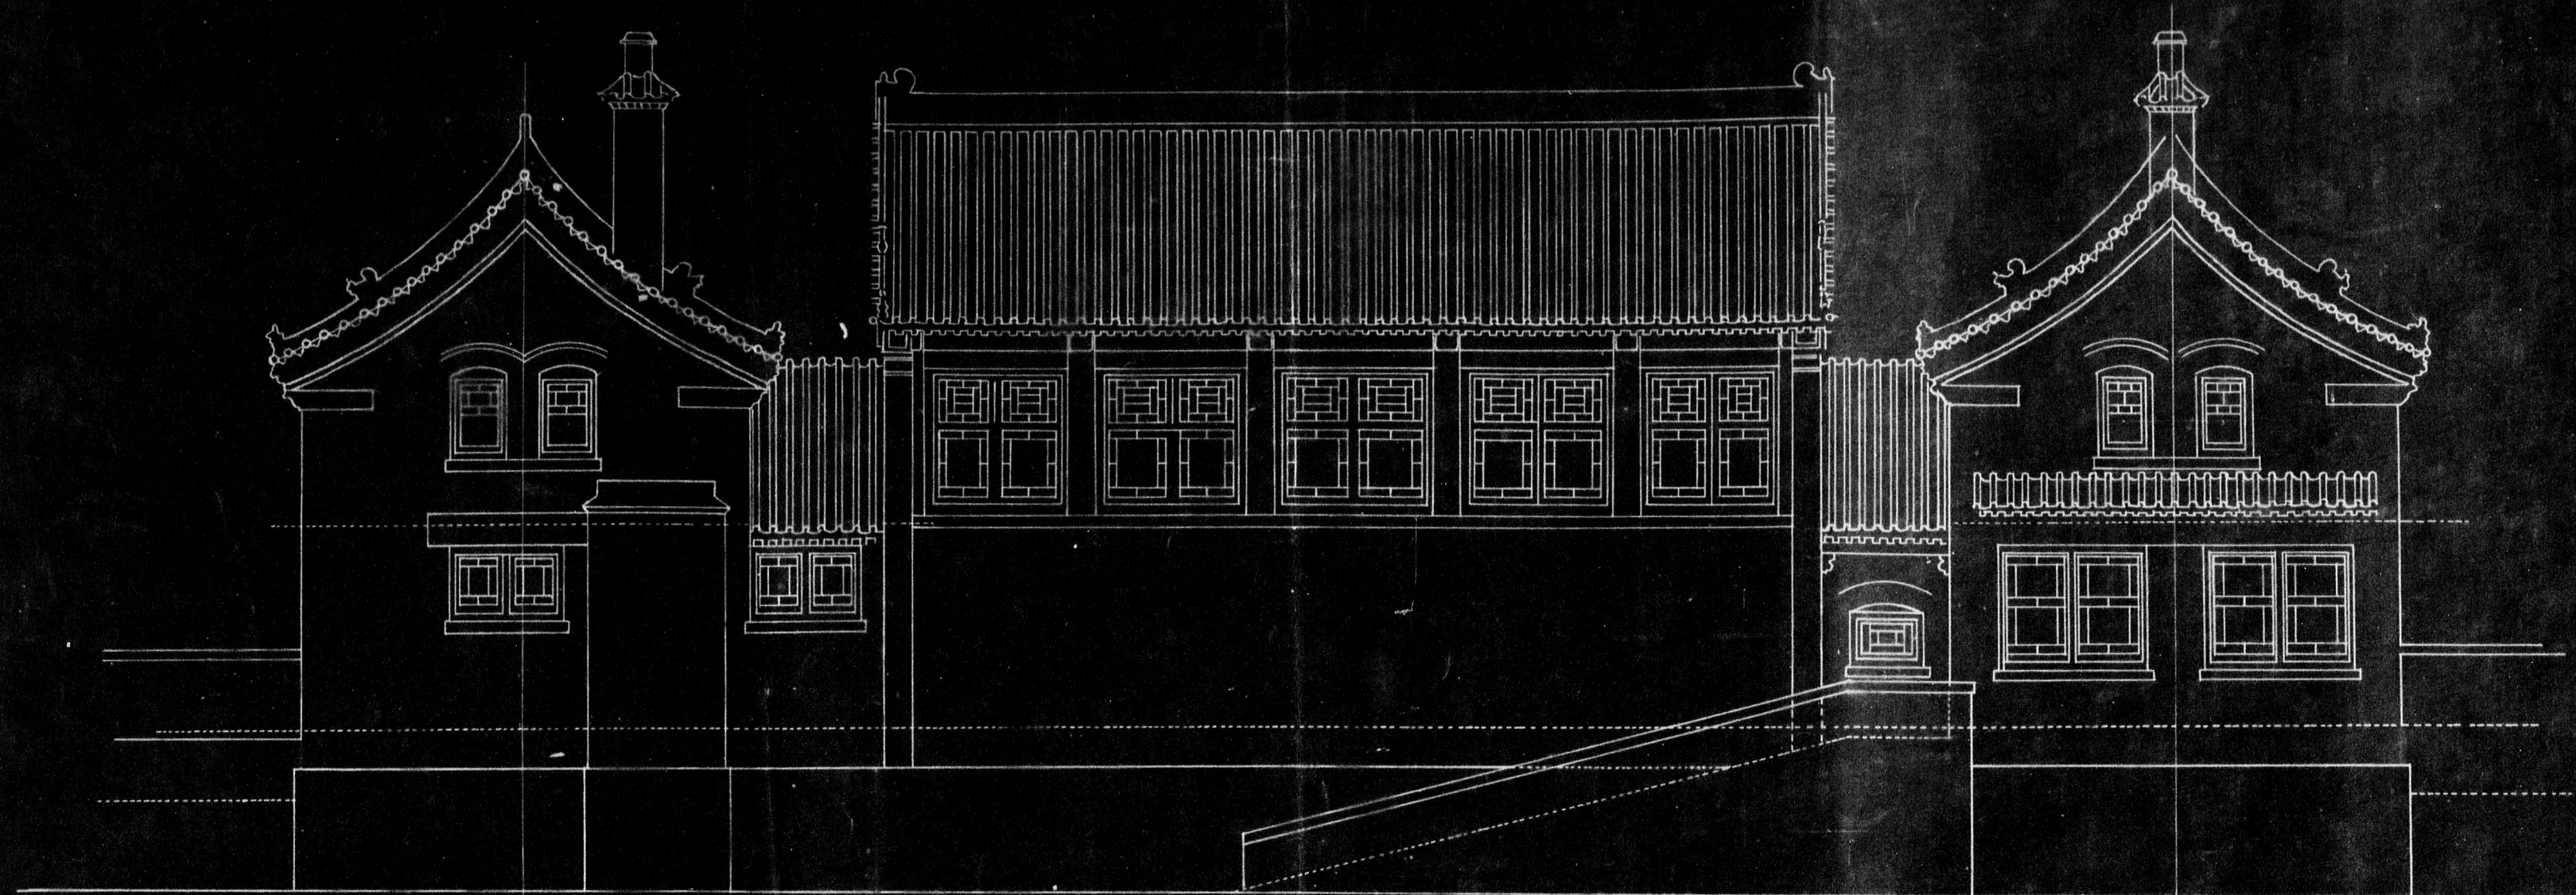


EAST ELEVATION

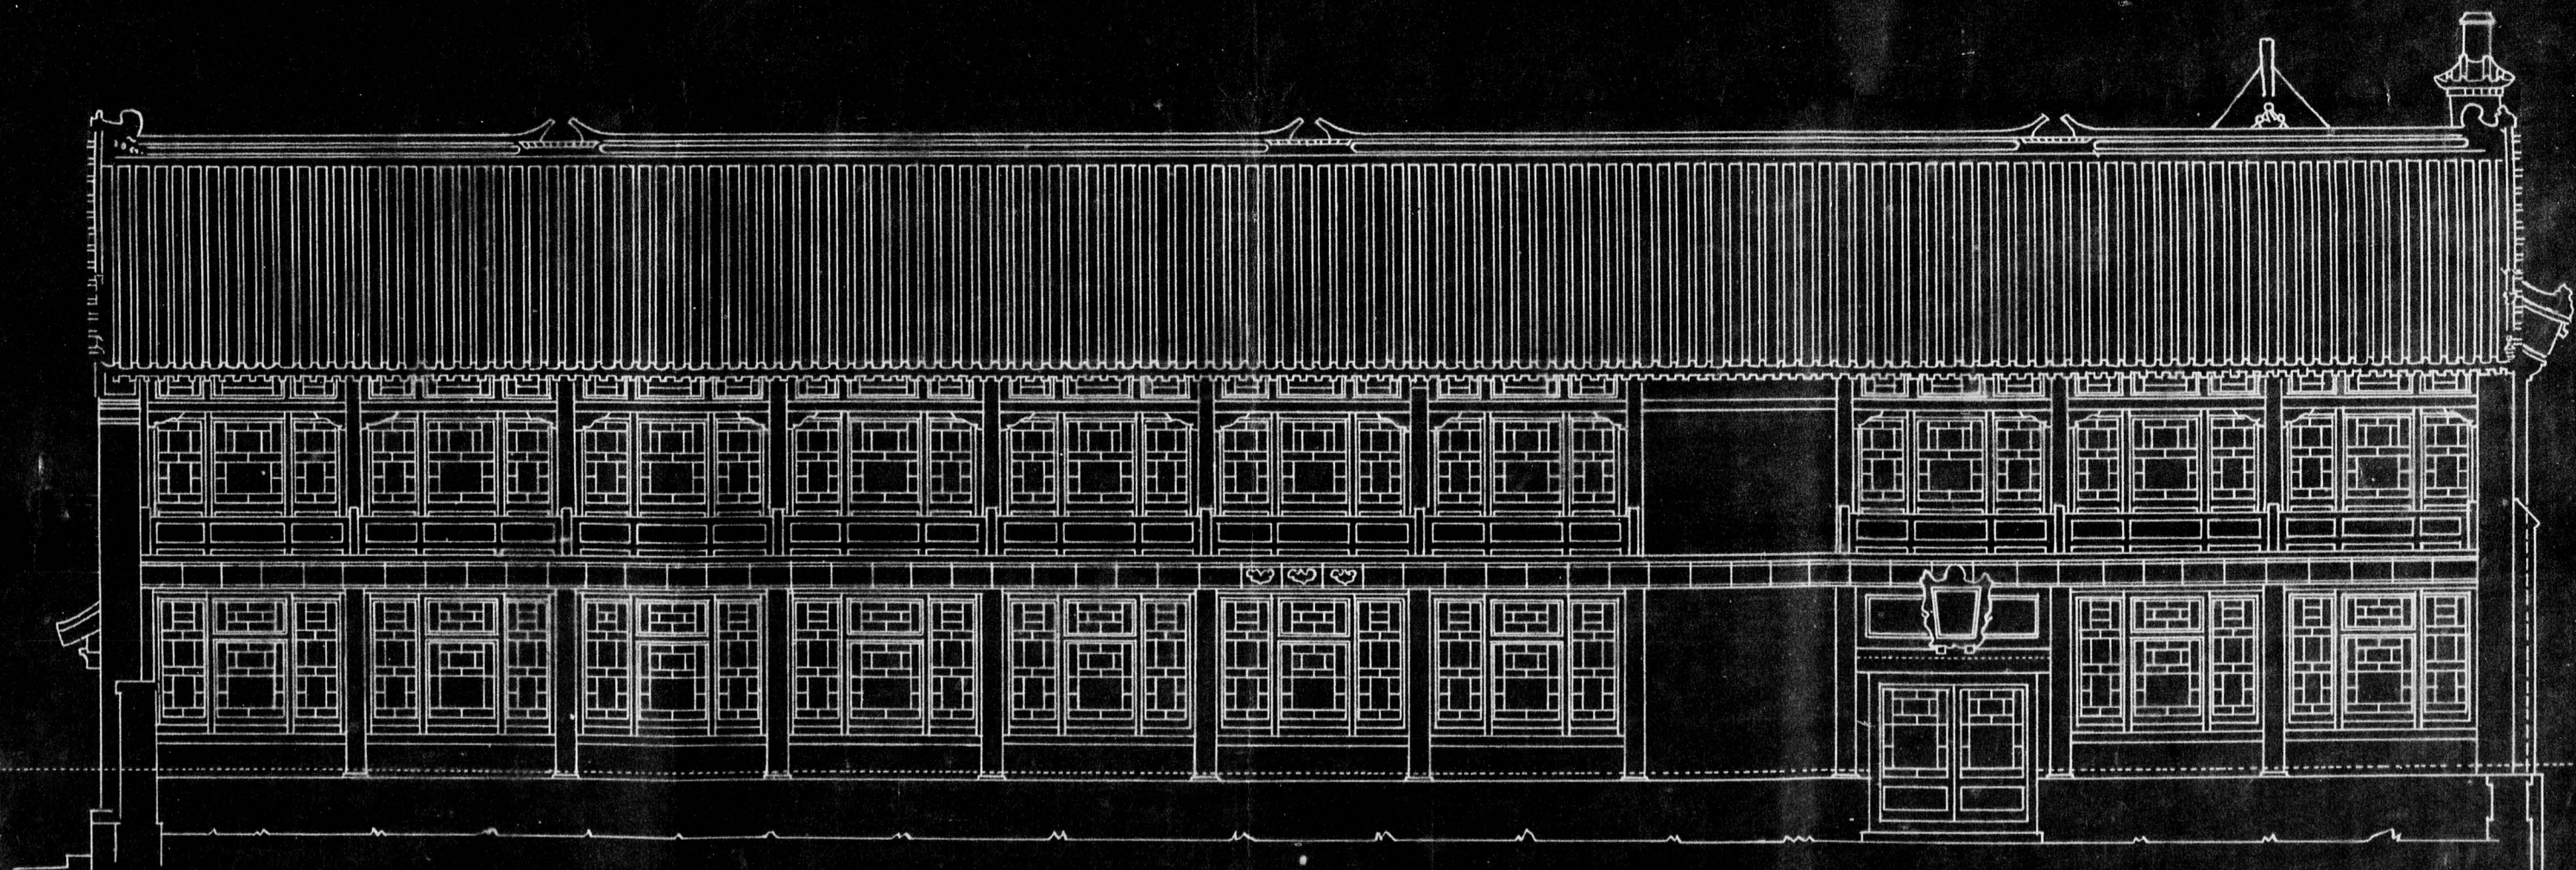


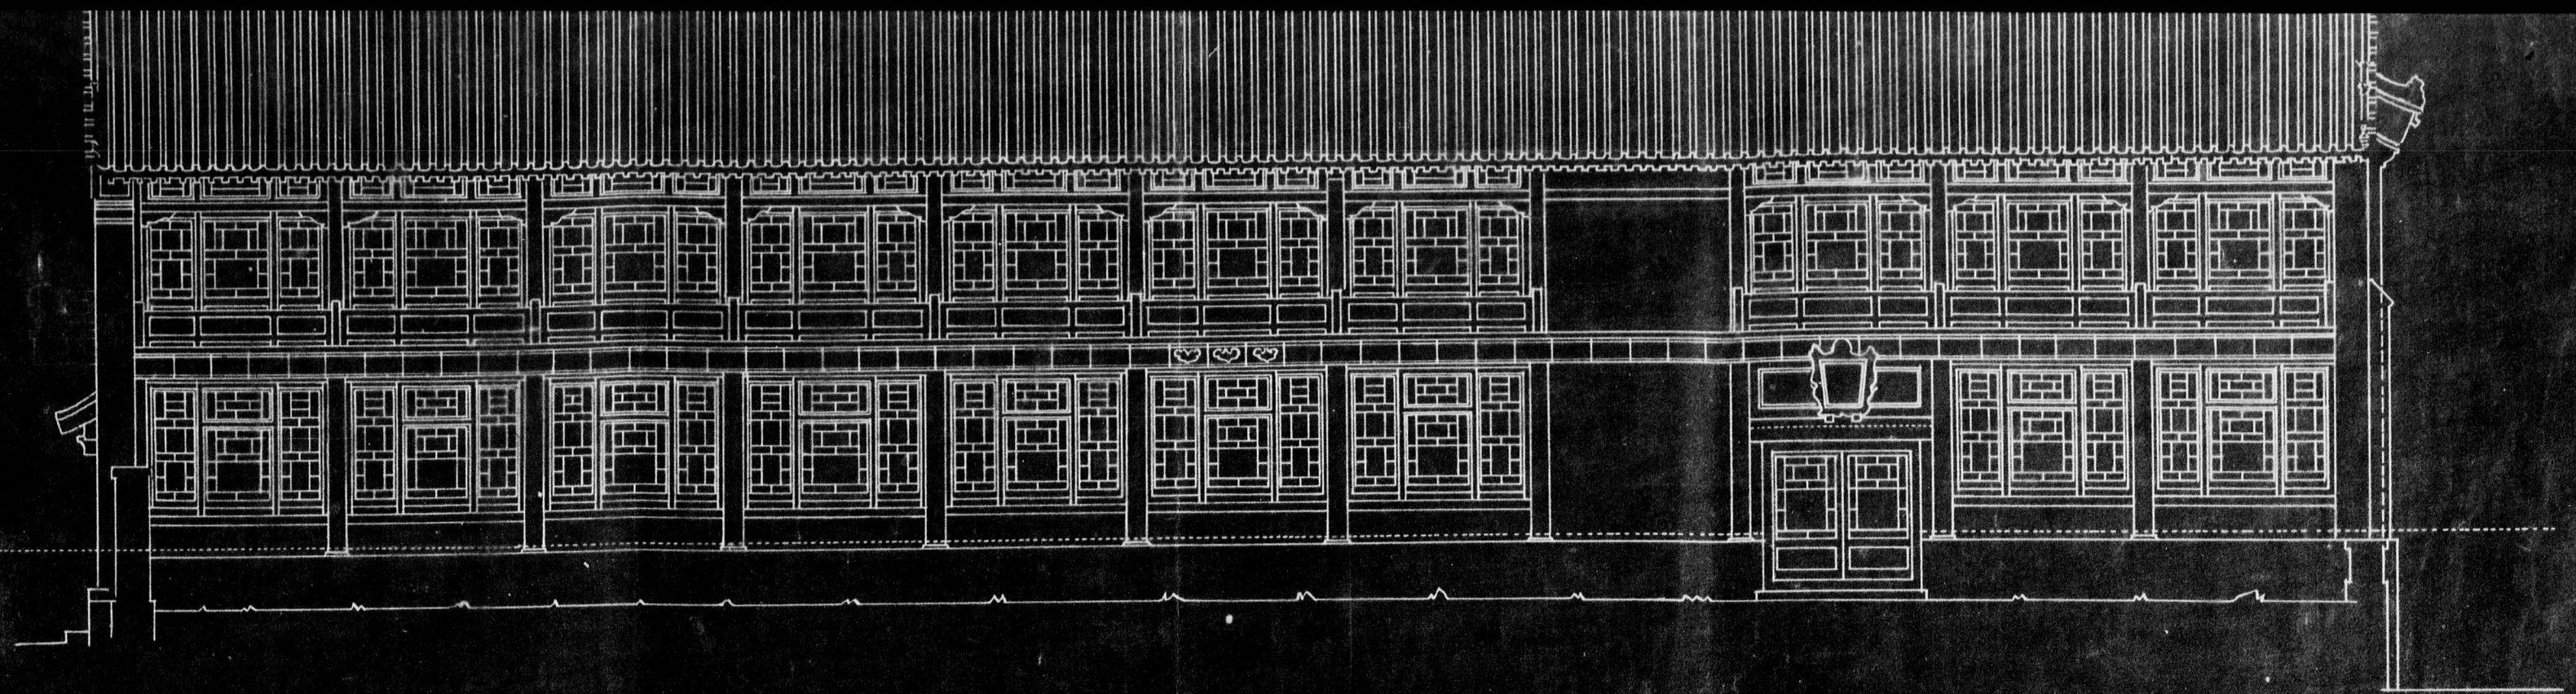


SOUTH ELEVATION

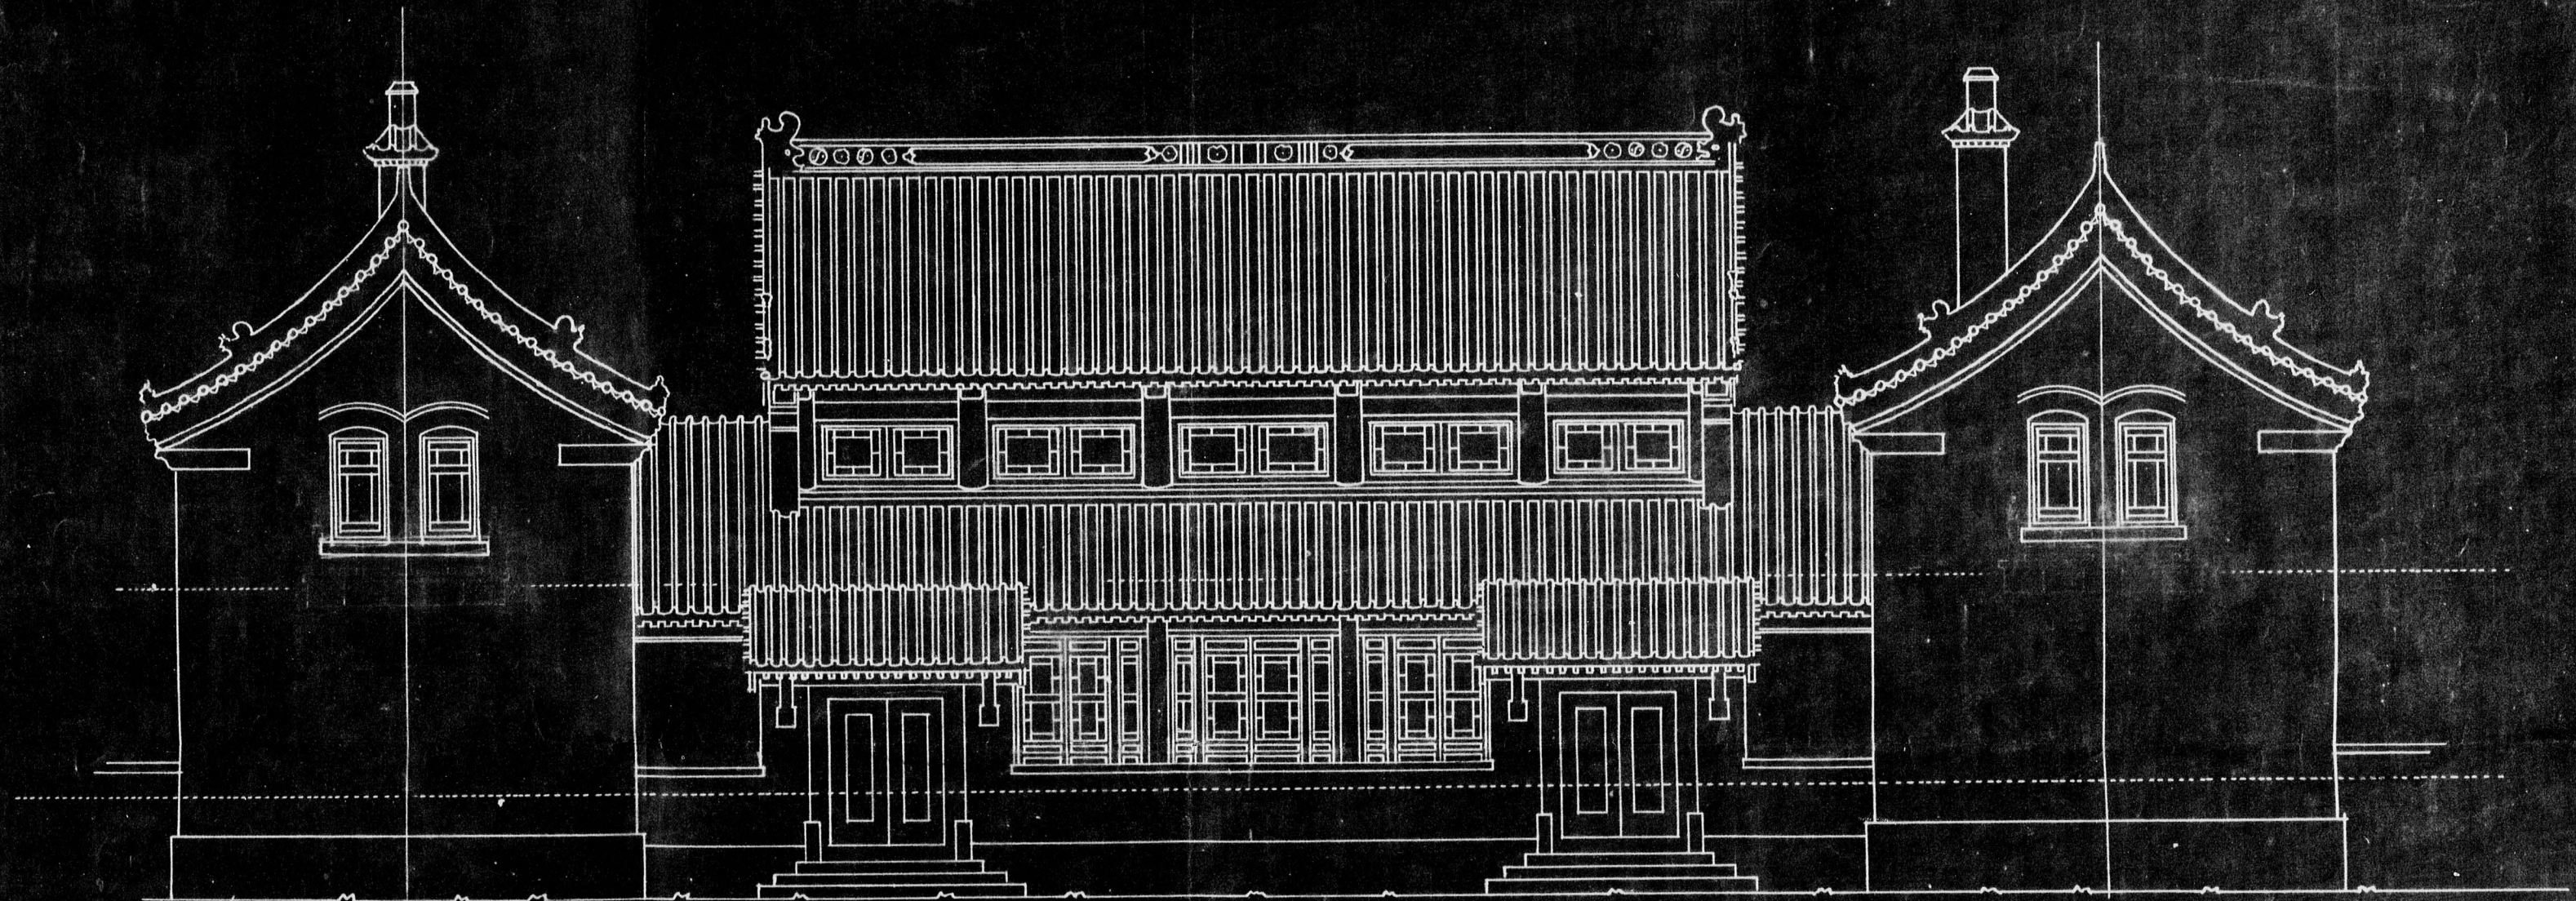


WEST ELEVATION

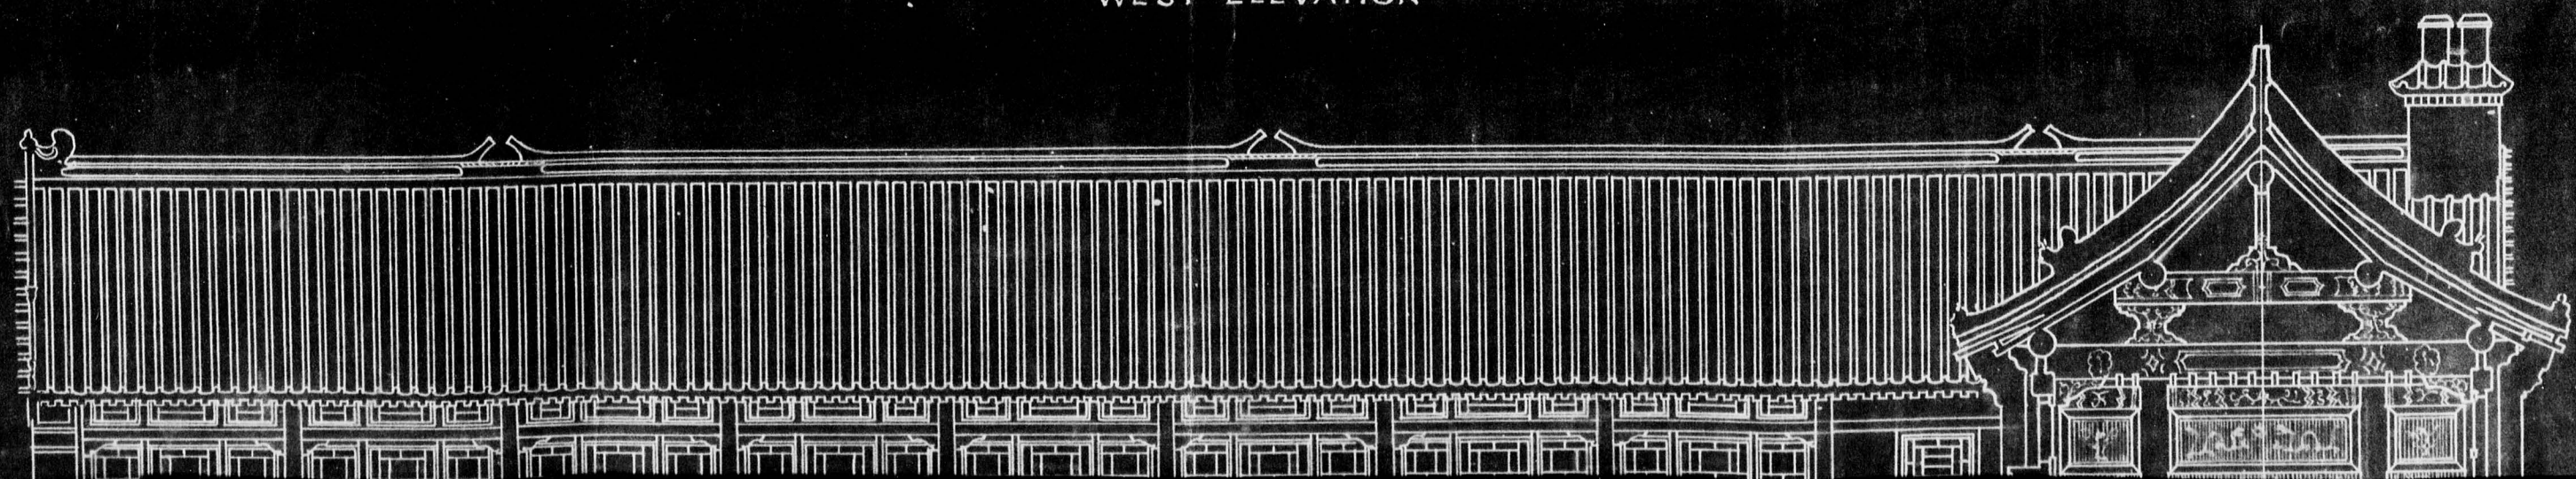

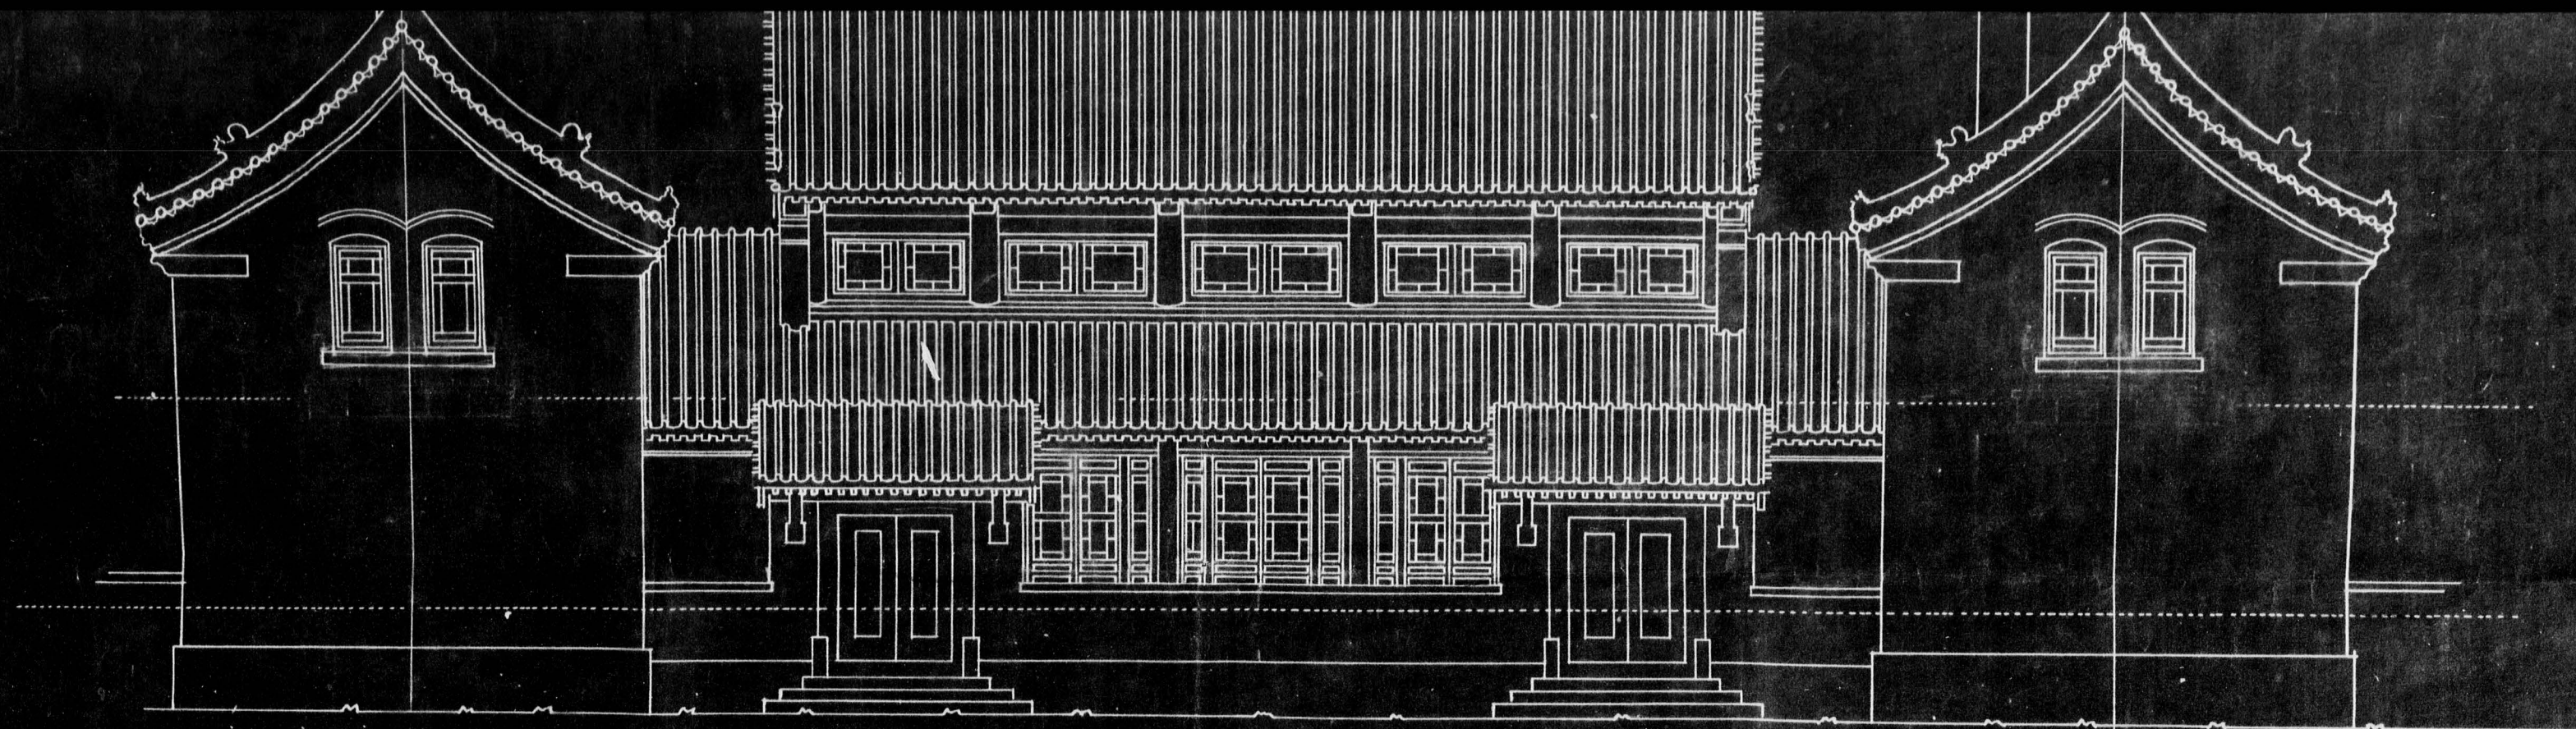

WEST ELEVATION

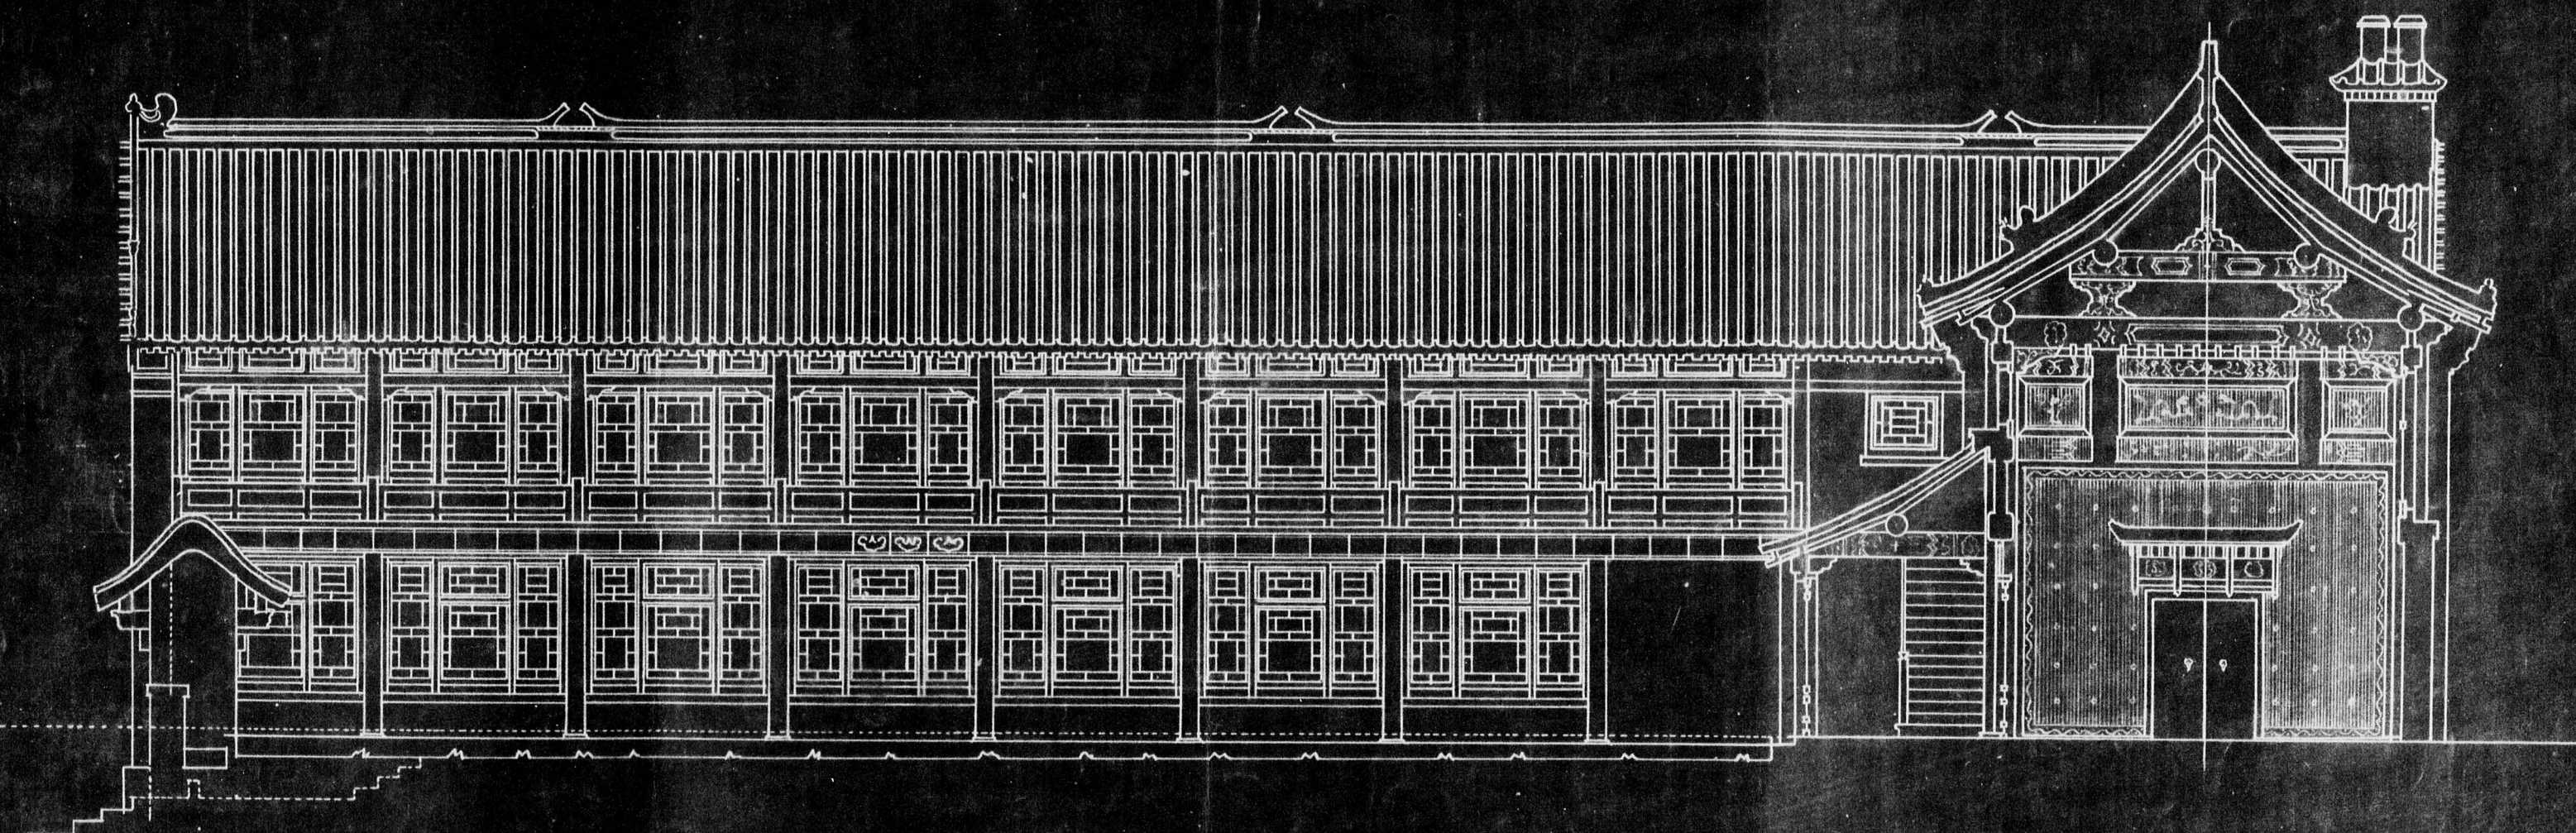

SOUTH ELEVATION THROUGH COURT
SCALE 1/8" TO 1'-0"


DORMITORY FOR WOMEN'S COLLEGE,
PEKING UNIVERSITY, CHINA.
HENRY E HILL, ARCHITECT.

PEKING	JOB	NO
UNIVERSITY	42	
CONSTRUCTION	SHEET	10A
BUREAU CHINA	PRINT	
	DATE	JUNE 1


0544

Early Plans
W.C. Brewster
Yale University


0545

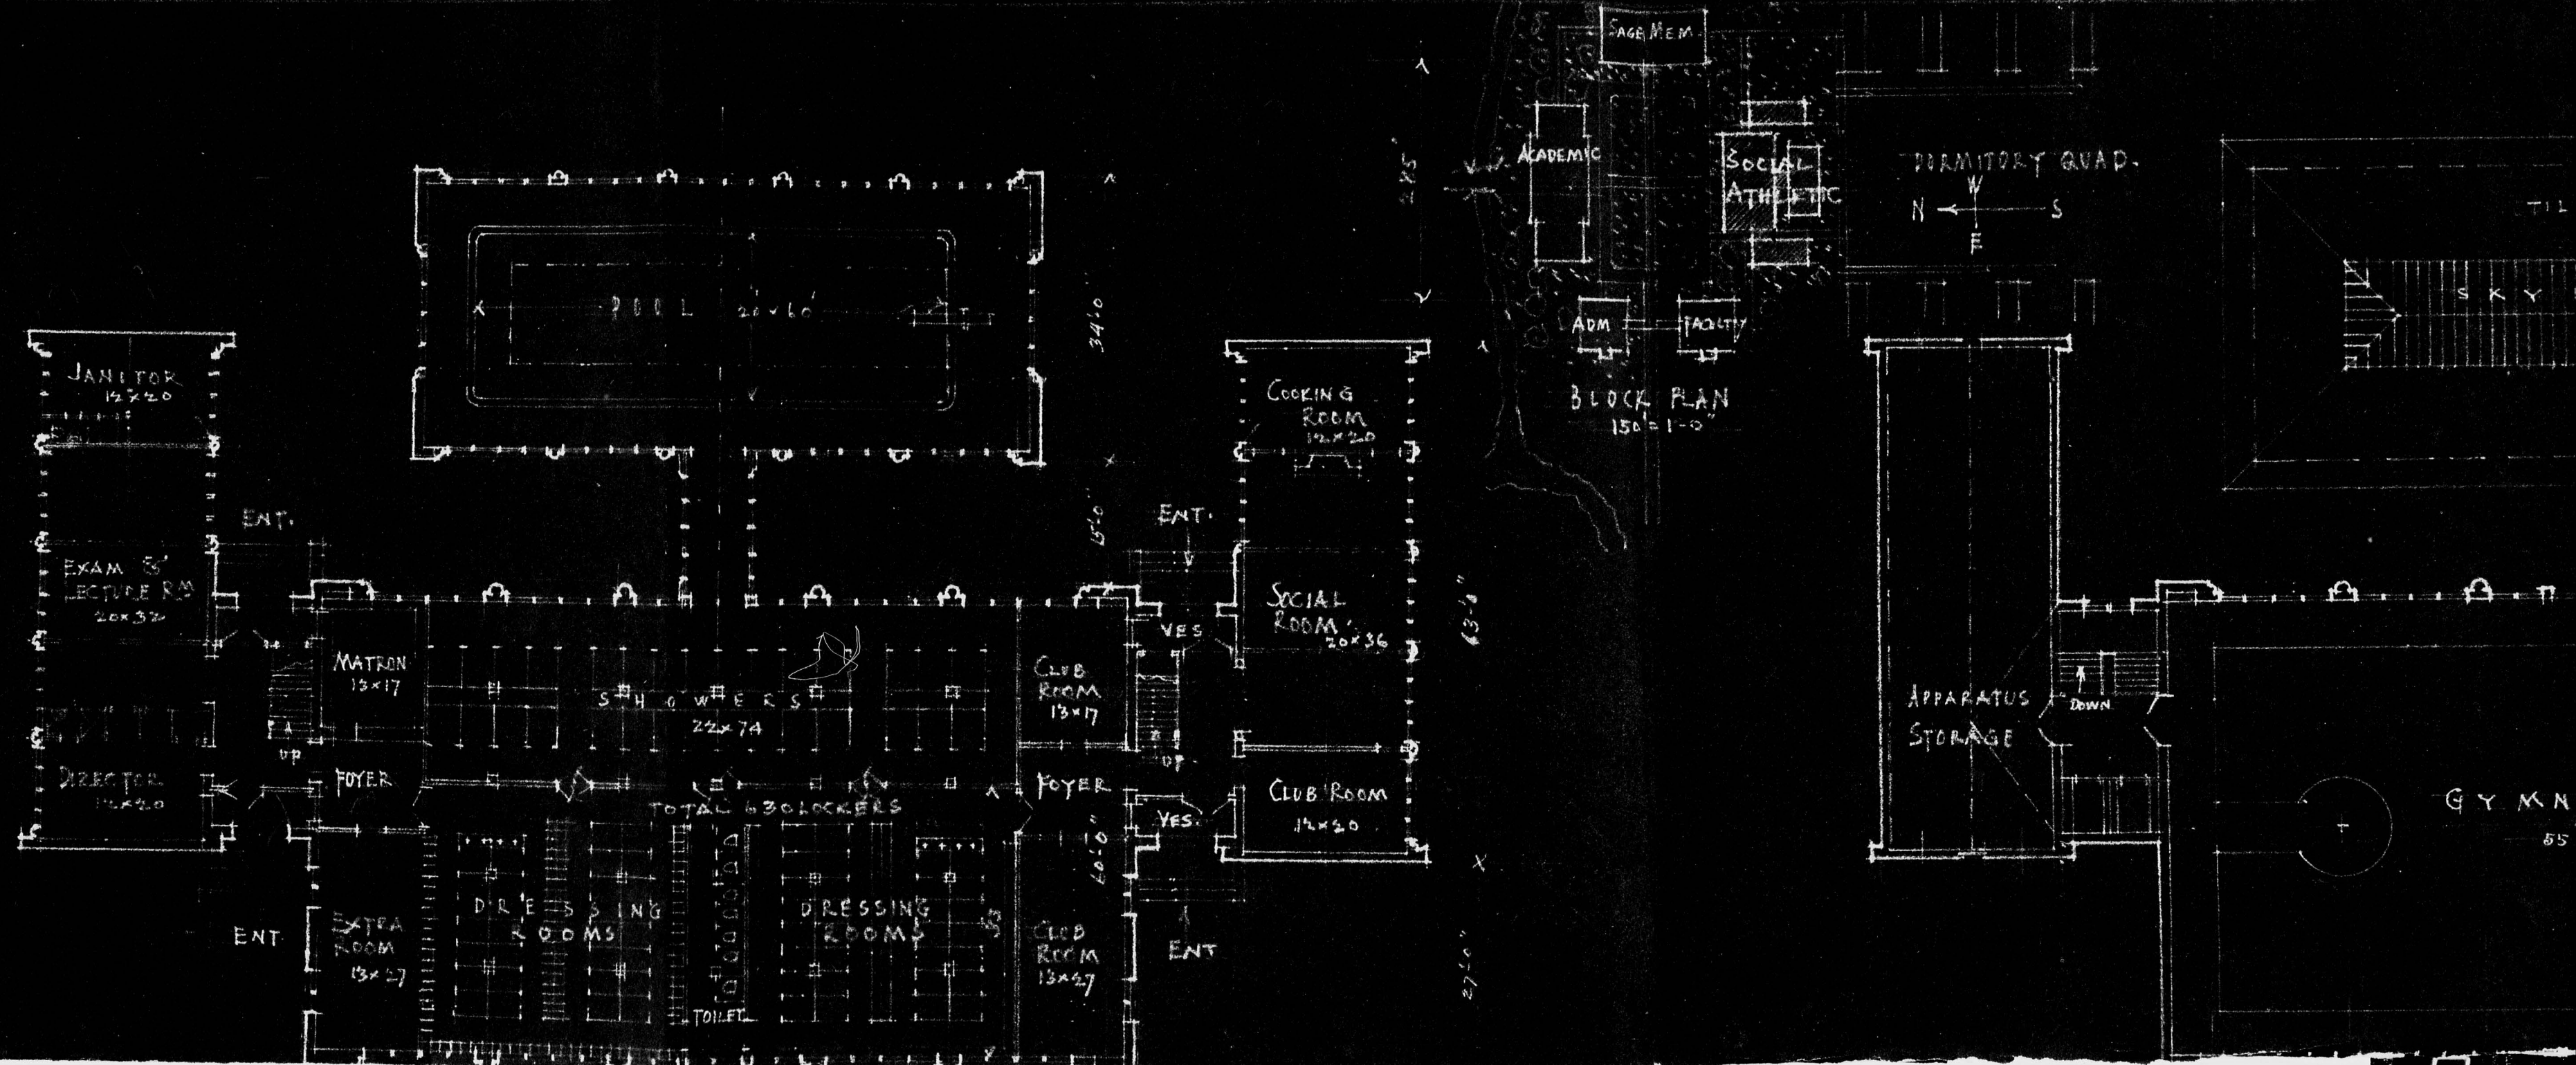

0546

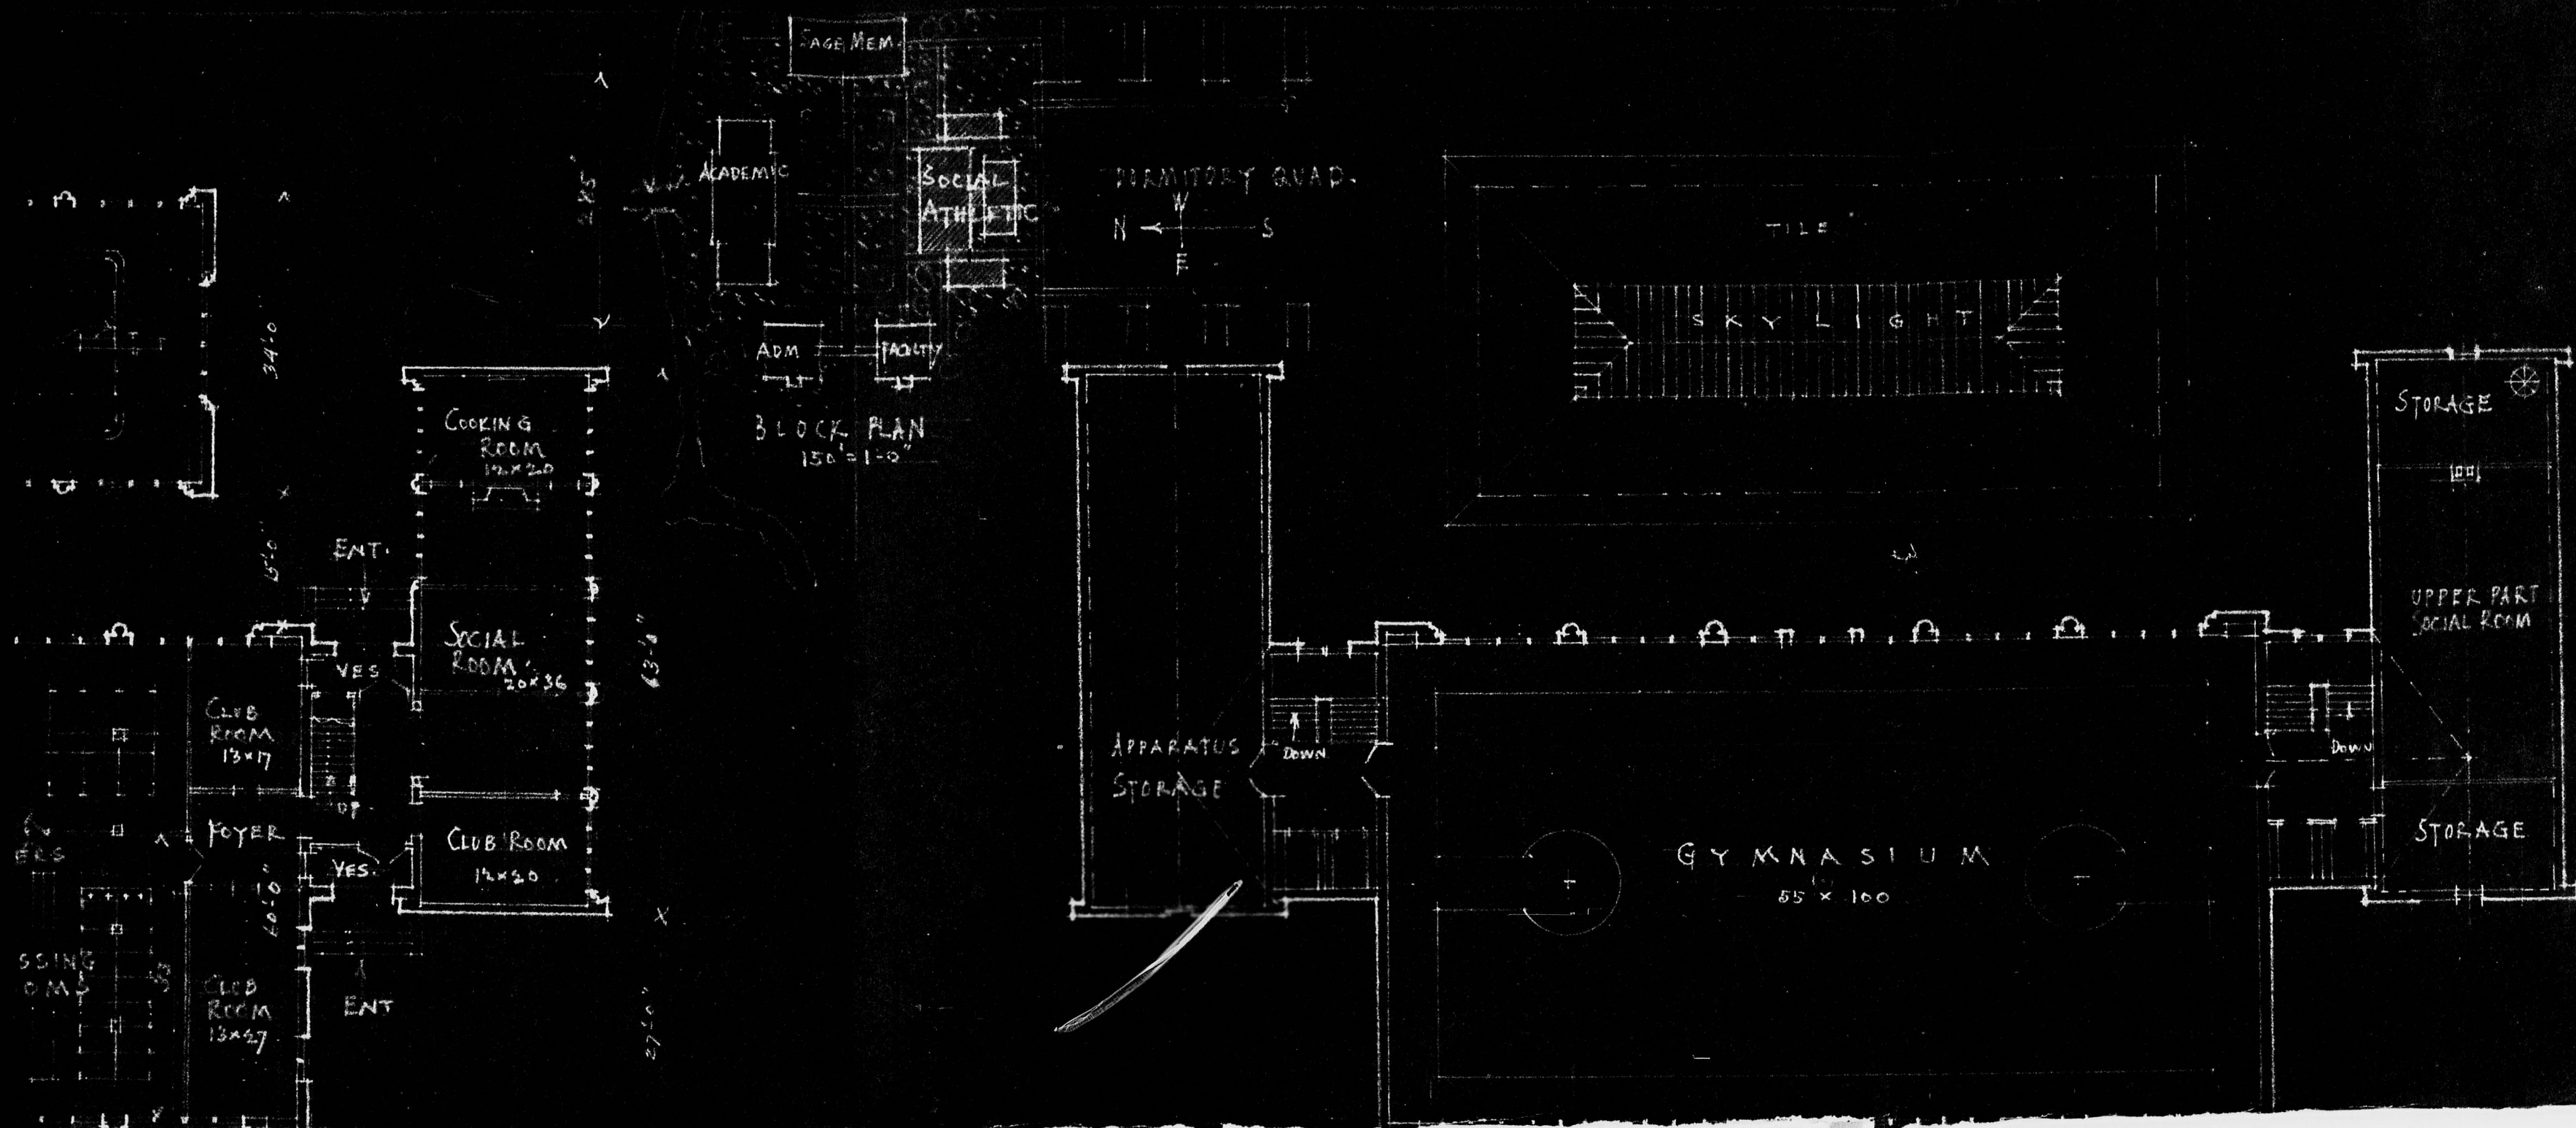


0547

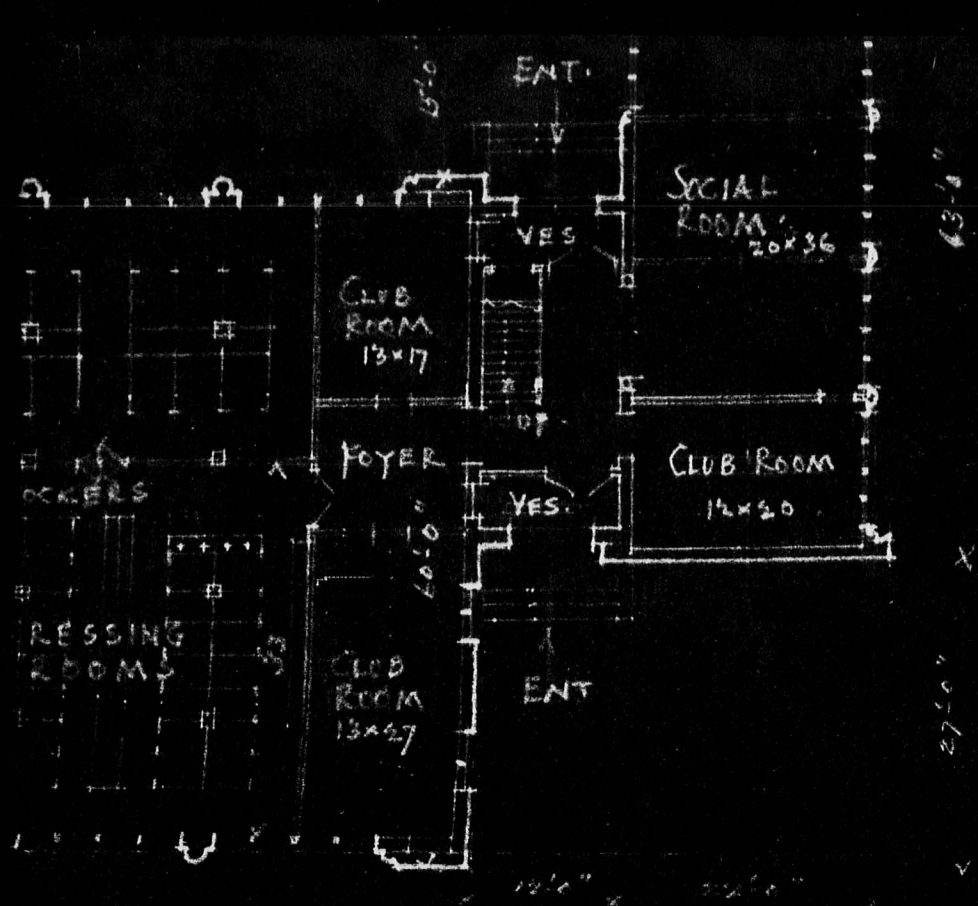

PLAN




SECOND FLOOR PLAN

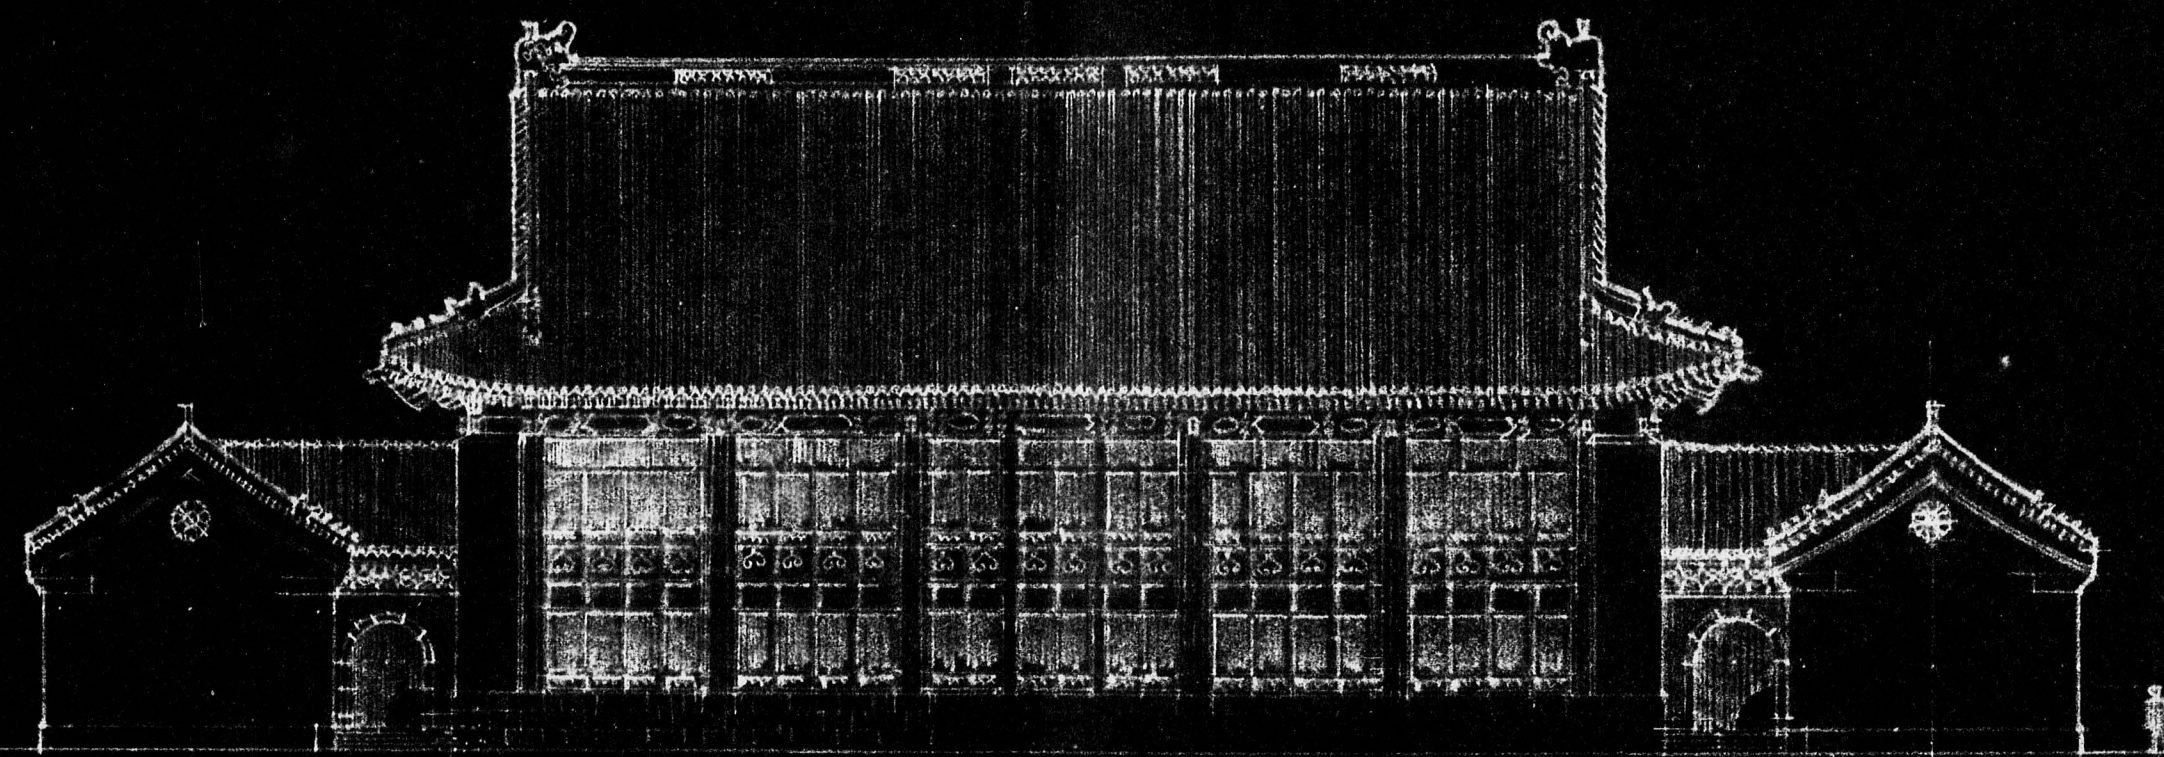

FRONT ELEVATION
(NORTH)

SKETCH FOR PROPOSED SOCIAL-ATHLETIC BUILDING
WOMAN'S COLLEGE-PEKING UNIVERSITY
— ONE INCH EQUALS 16 FEET —

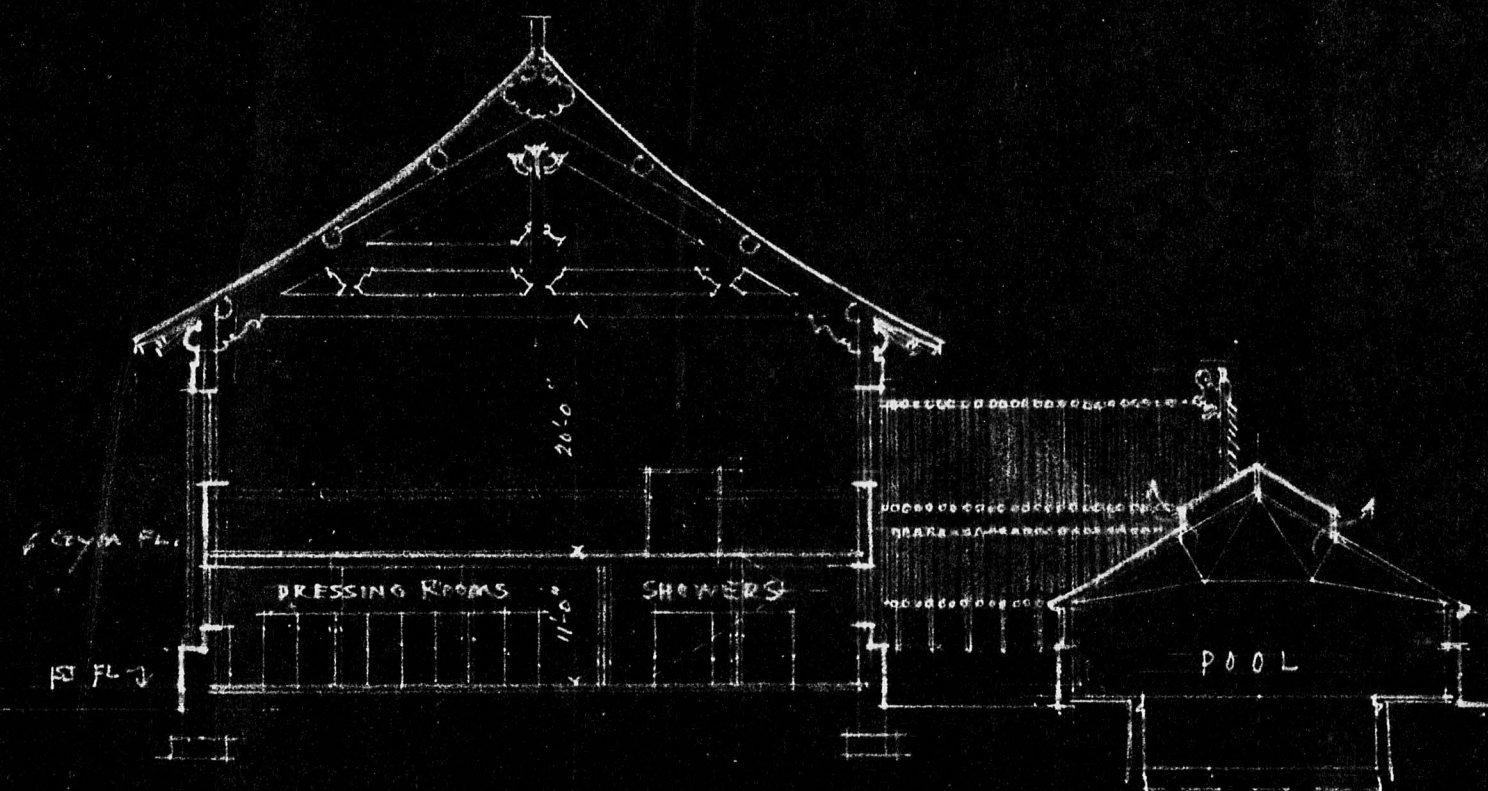



CROSS SECTION

HENRY KILLAM MURPHY
ARCHITECT
NEW YORK CITY.

Women's College, Yenching
Gym & Social Bldg

Chung

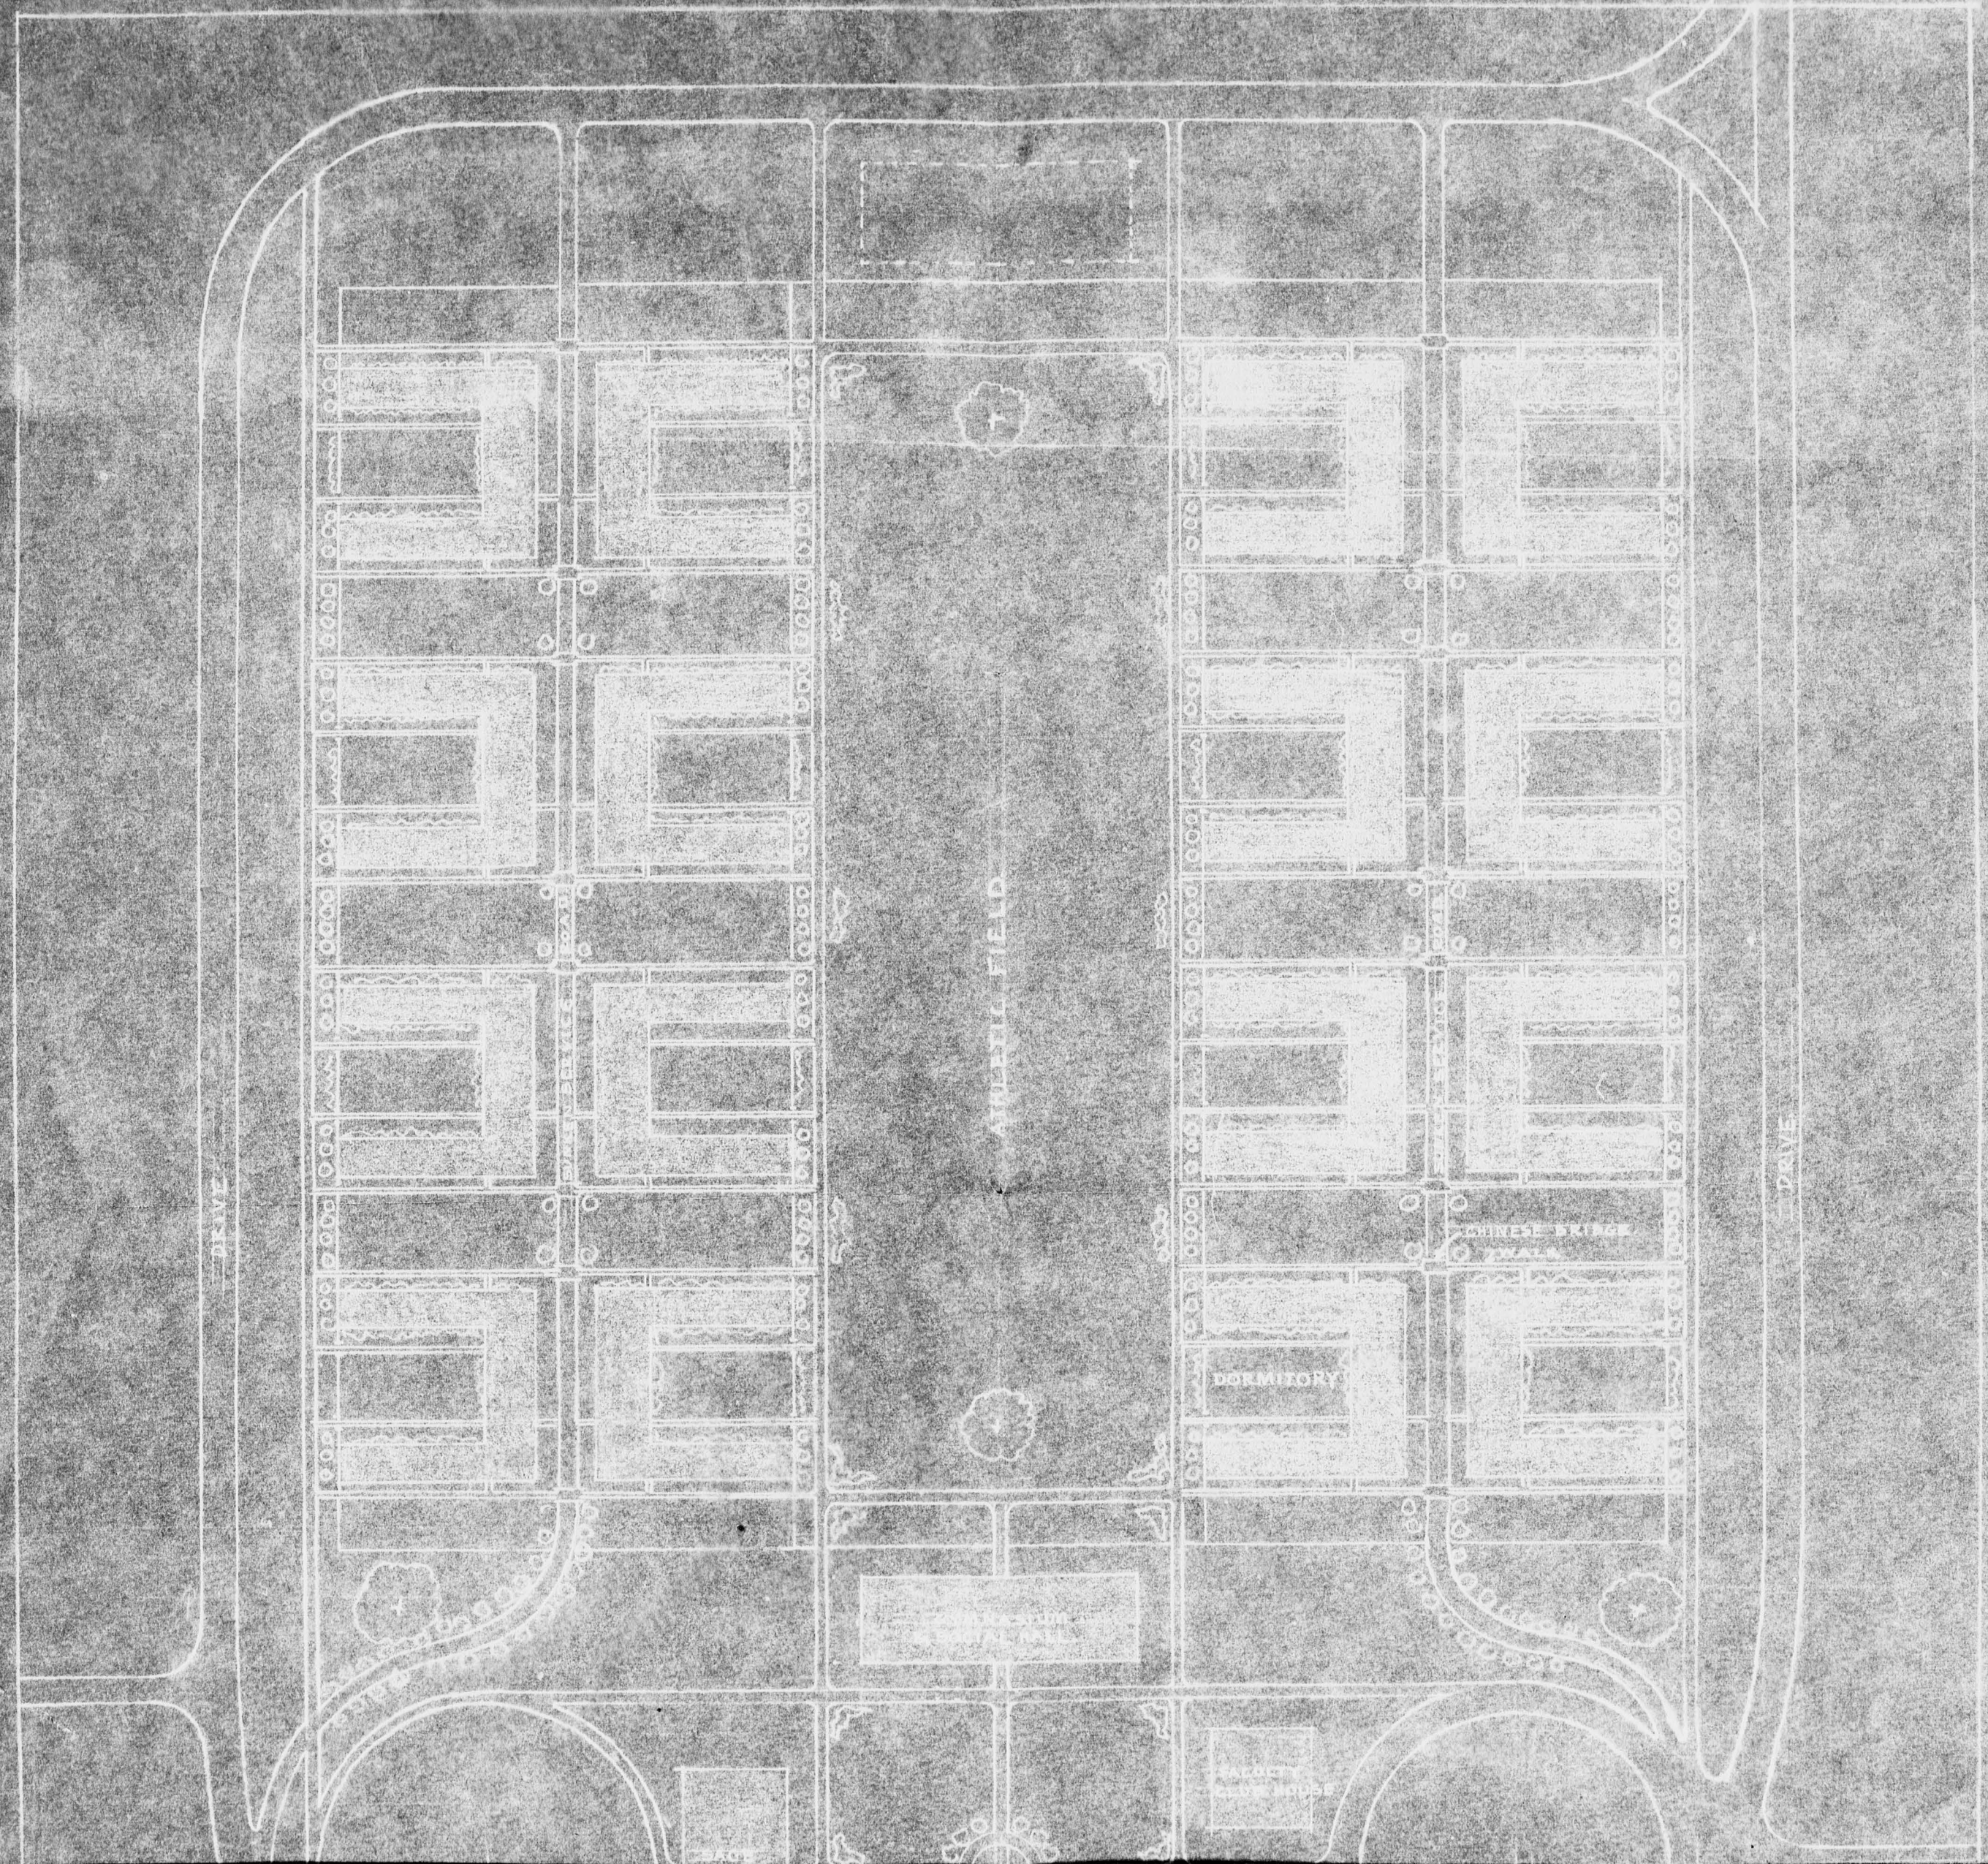

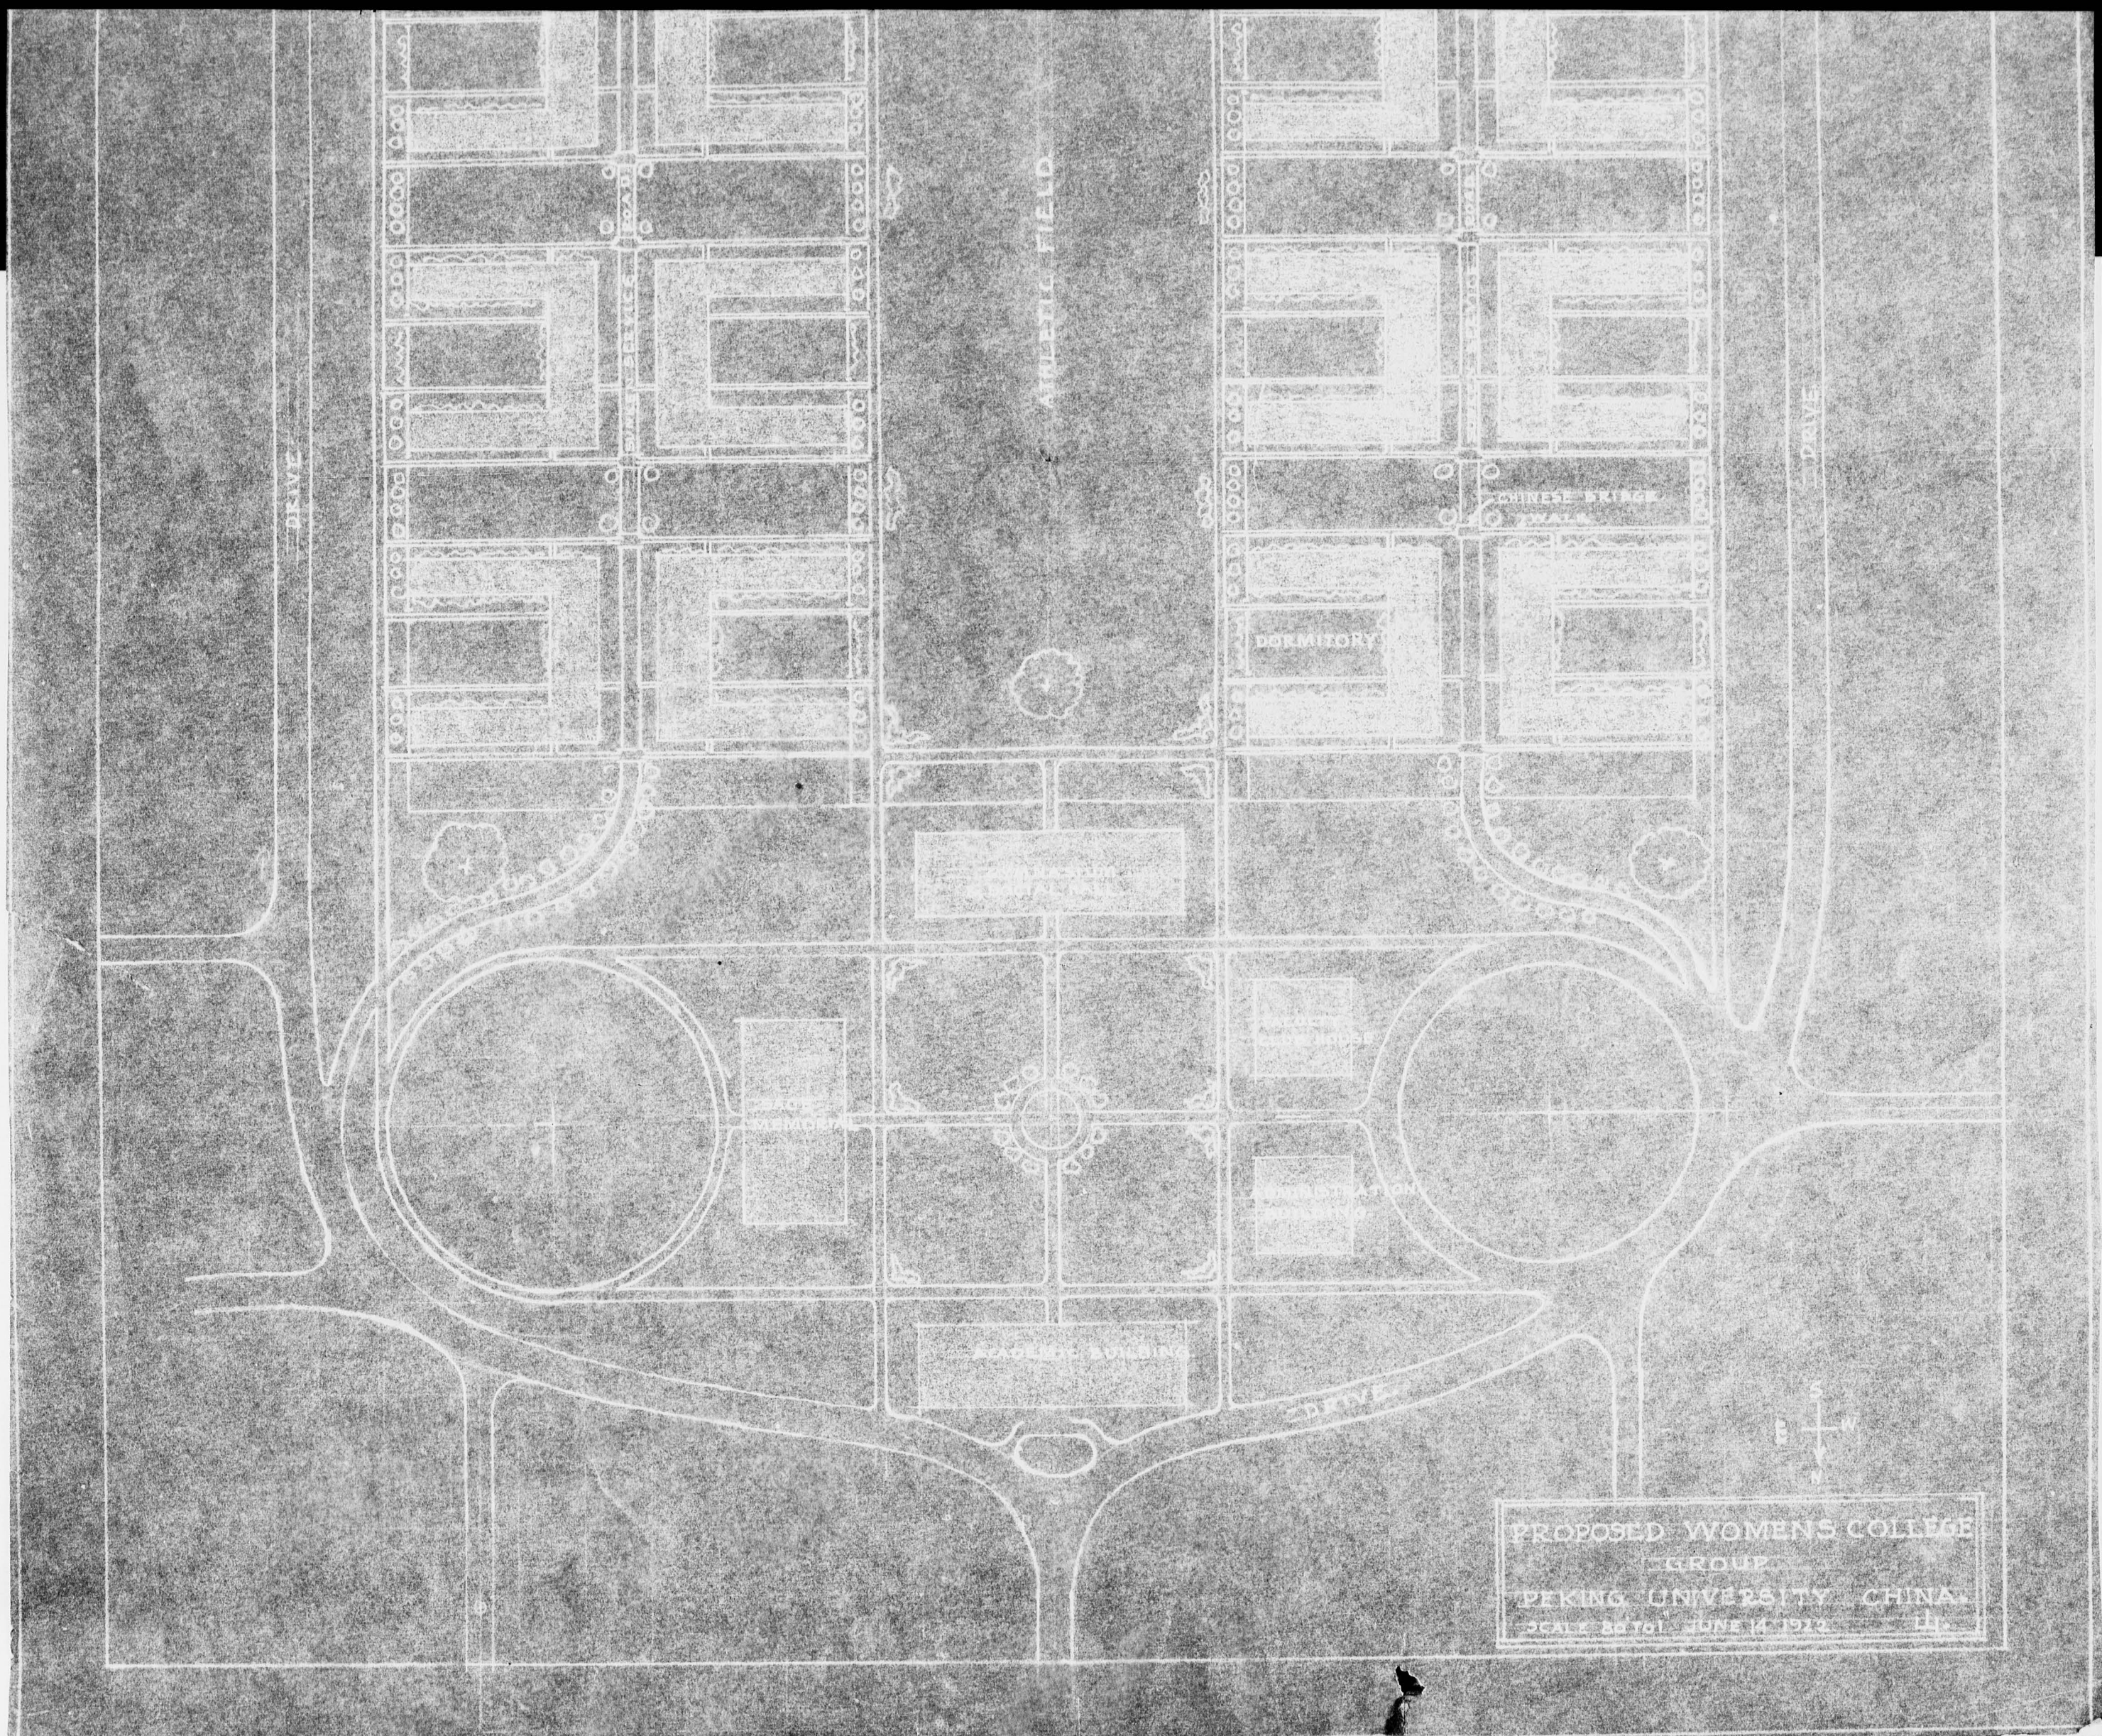



PROPOSED WOMENS COLLEGE
GROUP
PEKING UNIVERSITY CHINA
SCALE 1/1000 JUNE 14, 1912

0551


Waller's College Group - Yenching University

0552

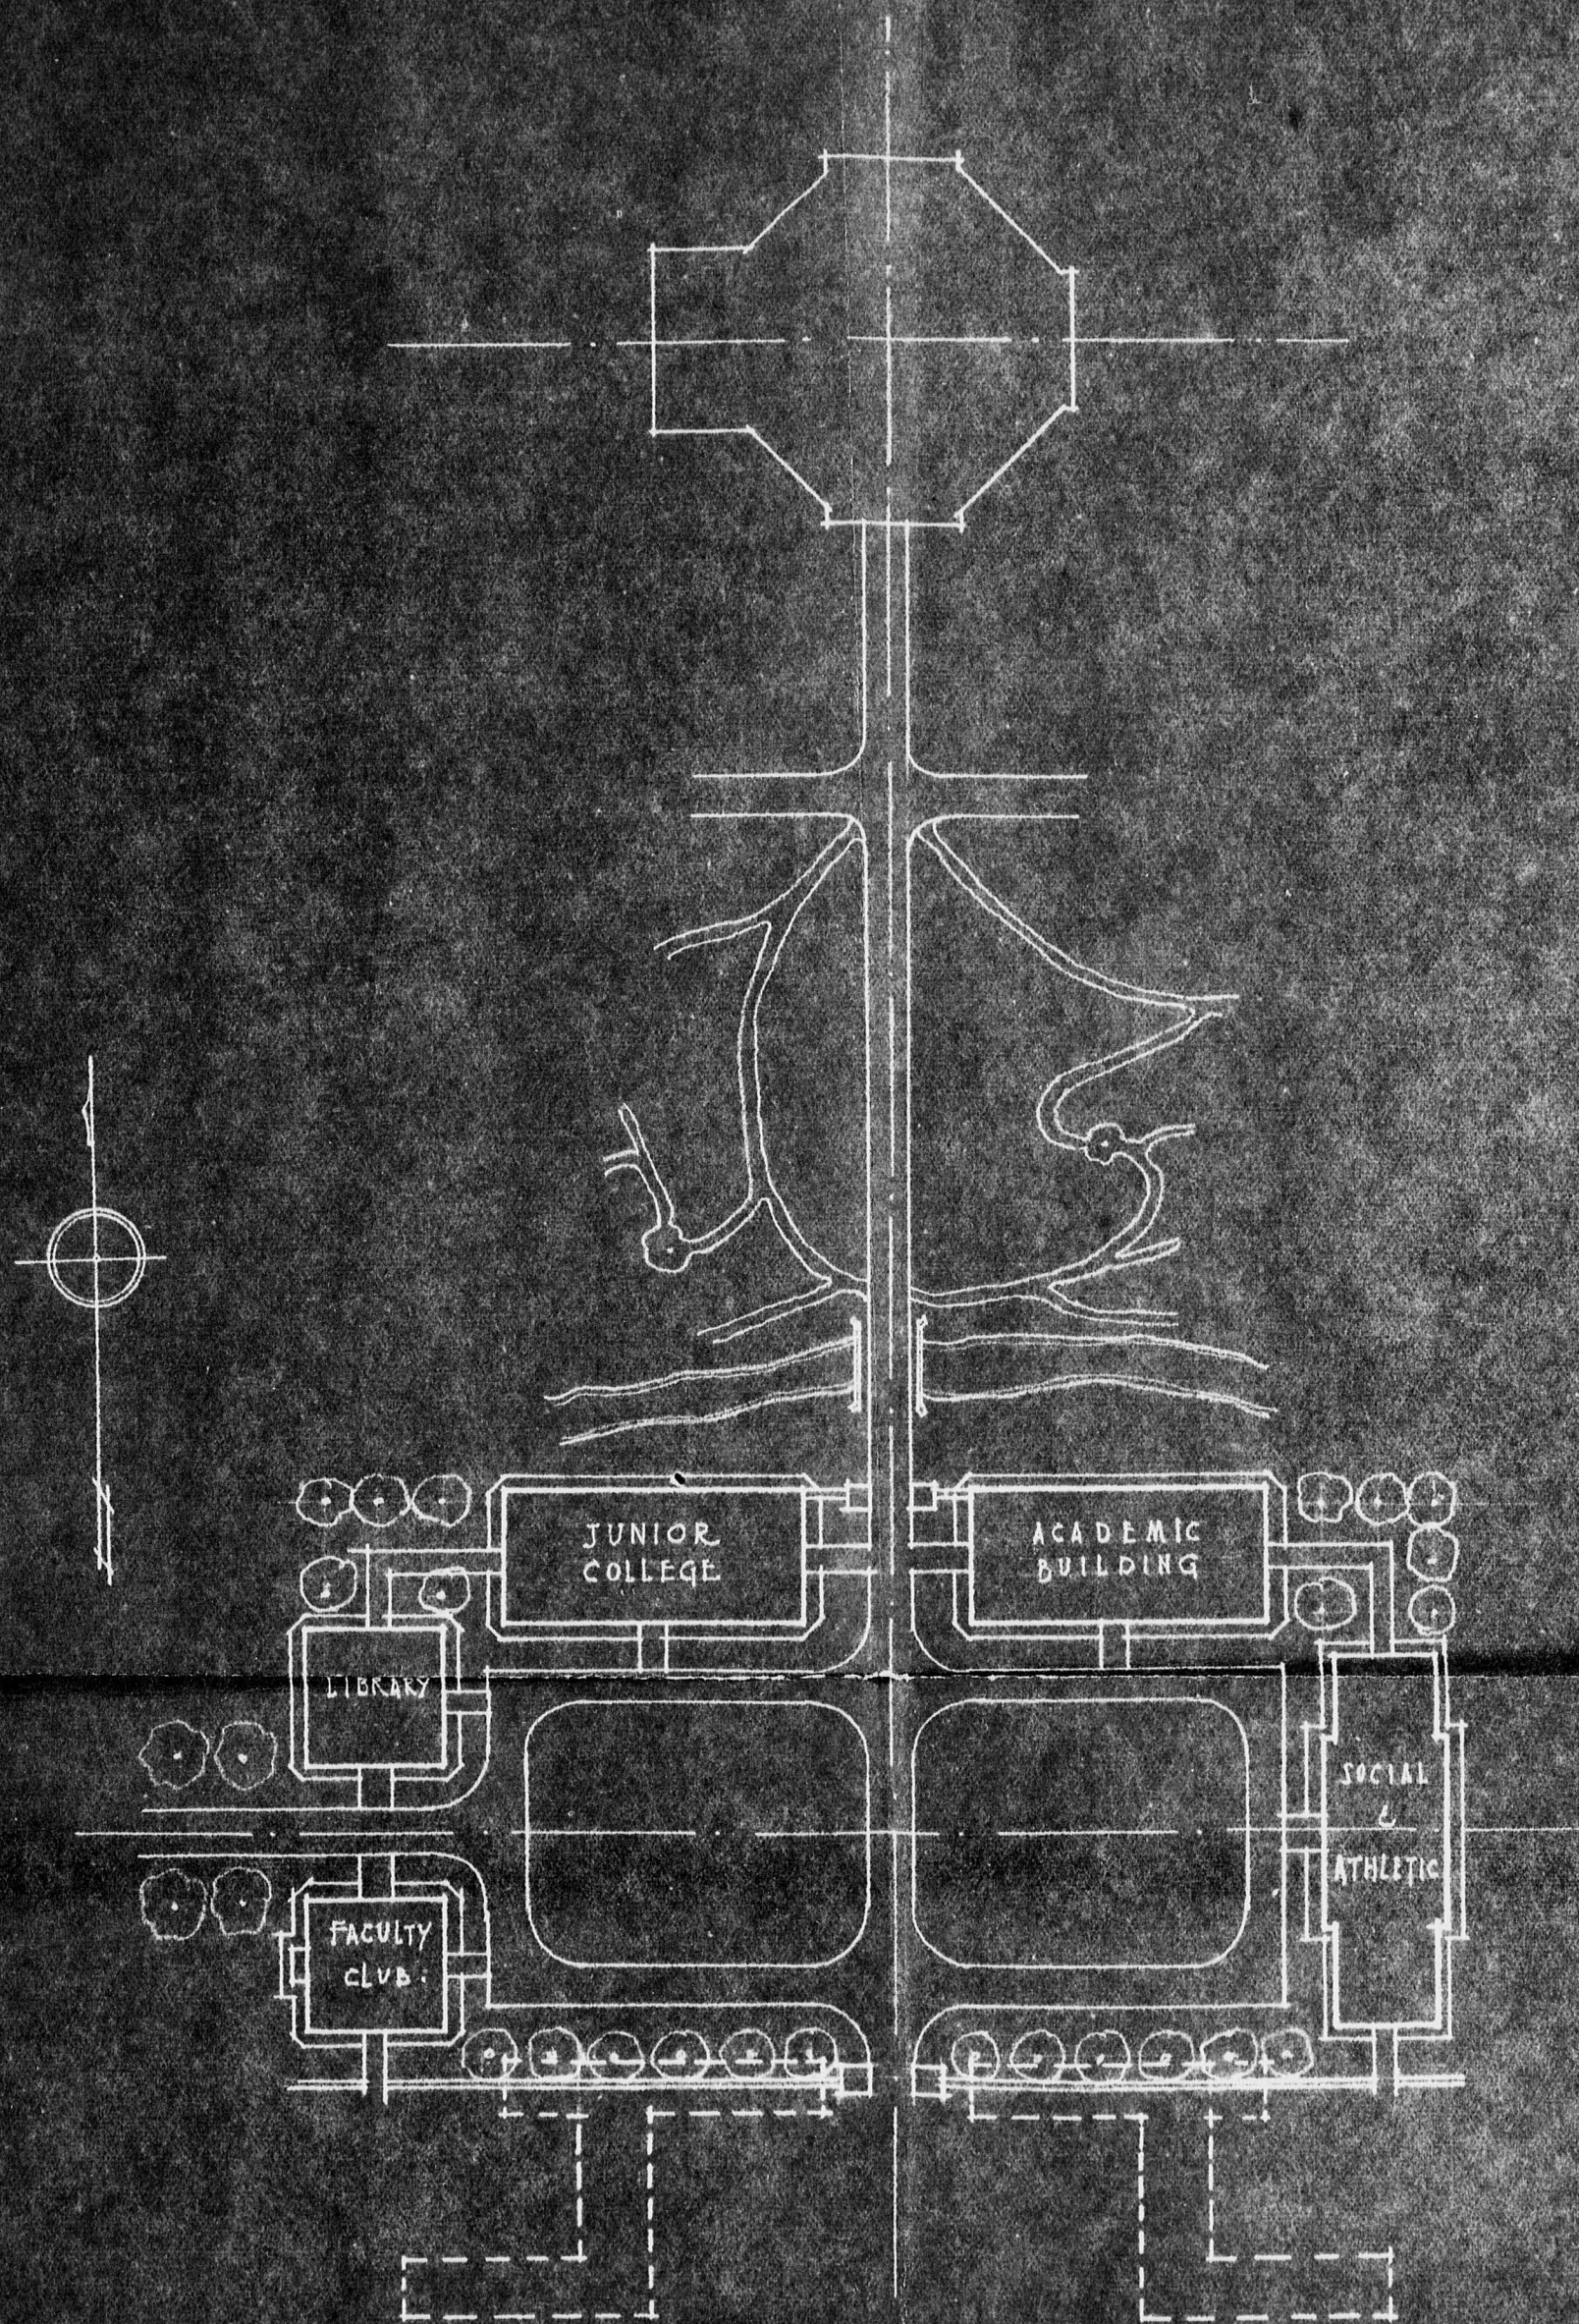

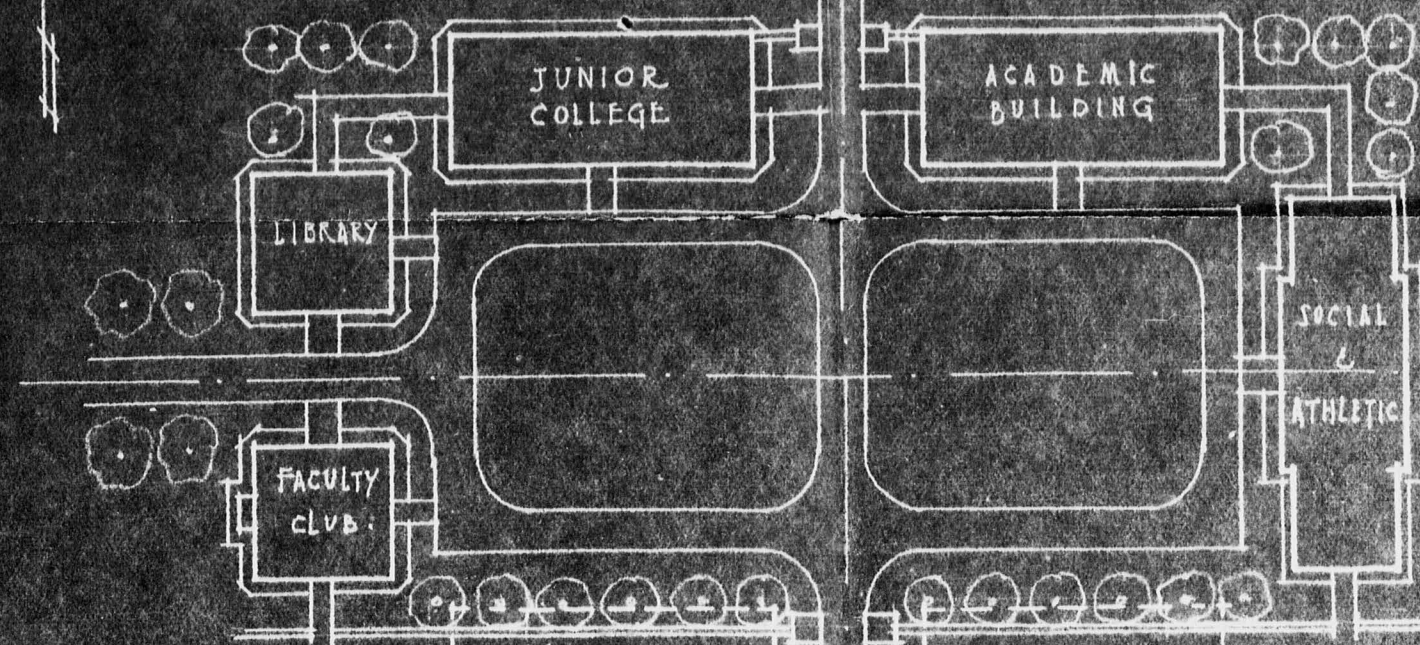

DORMITORY QUADRANGLE

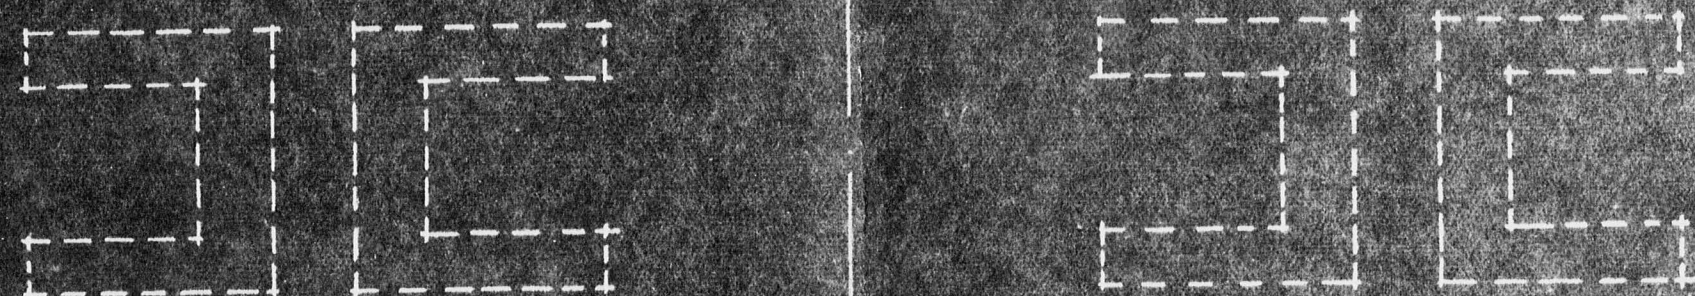

SCHEME "A"
ACADEMIC QUADRANGLE
WOMEN'S COLLEGE
PEKING UNIVERSITY

SCALE · 1" = 80'
DATE · APR · 25 · 1922
P.G.L.

MURPHY, McGUIRE & HAMLIN, ARCHTS.
NEW YORK AND SHANGHAI

0554

Academic Quadrangle - Women's College - Yonkers University
proposed (1932)

0555

RECEIVED

APR 26 1922

ANSWERED _____

0556

3

0


6

4

7

3

6

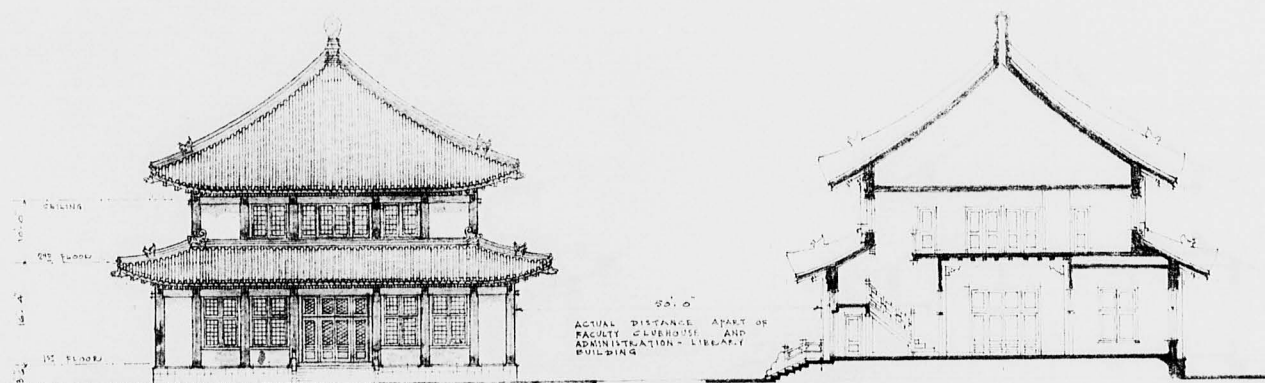

· NORTH ELEVATION ·

· SECTION ·

· FACULTY CLUBHOUSE ·
· WOMEN'S COLLEGE (YEN-CHING) PEKING UNIVERSITY ·
· PEKING CHINA ·

· SCHEMATIC OF OCT. 29TH 1921 ·
· SCALE 1/8" = 1'-0" ·

· MURPHY, WHEEL & HANLIN ARCHTS ·
· 231 MADISON AVE NEW YORK ·

0557

From H. K. MURPHY
Pershing Sq Bldg
NEW YORK CITY

3

0

6

4

7

3

6

0558

From H. K. MURPHY
Pershing Sq. Bldg.
NEW YORK CITY

0560

3

0


6

4

7

3

6

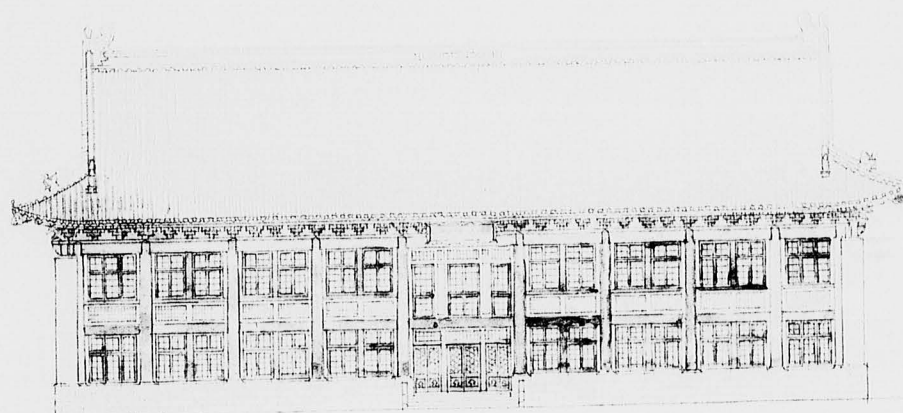

• FRONT • ELEVATION •

JUNIOR • COLLEGE • BUILDING •
 WOMEN'S • COLLEGE • (YEN-CHING) • PEKING • UNIVERSITY •
 (PEKING • CHINA)

• ARCHT. • BY • MURPHY • NGILL • & • HANLIN •
 • LOCAL • REPRESENTATION •

• MURPHY • NGILL • & • HANLIN • ARCHTS •
 • 551 • MADISON • AVE • NEW • YORK •

0561

3

0

6

4

7



3

6

From H. K. MURPHY
Pershing Sq. Bldg.
NEW YORK CITY

0562

3
0
6
4
7
3
6

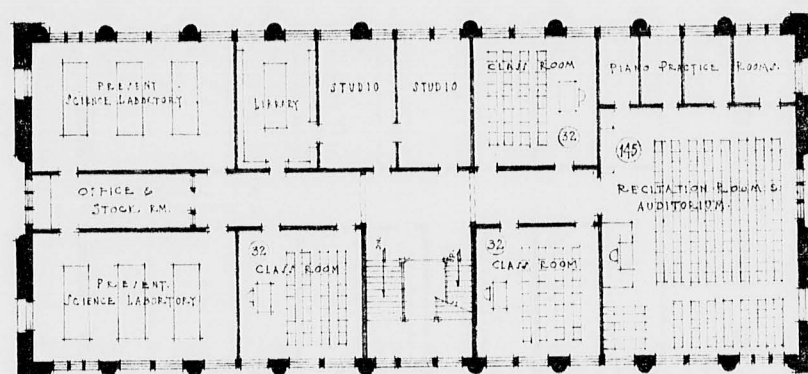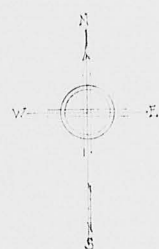

SECOND FLOOR PLAN

JUNIOR COLLEGE BUILDING
WOMEN'S COLLEGE (YEN-CHING) YIKING UNIVERSITY
YIKING, CHINA

2 CLASS ROOMS FOR 32 - 34
2 STUDIOS
2 LABORATORIES FOR 34 - 36
1 RECREATION ROOM FOR 37

SCHEME OF 28 OCT 1921
SCALE 1/4" = 1'-0"

MURPHY, DE BELL & HAMLEN - ARCHT.
331 MADISON AVE. NEW YORK

0563

From H. K. MURPHY
Pershing Sq. Bldg.
NEW YORK CITY

0564

3

0



6

4

7

3

6

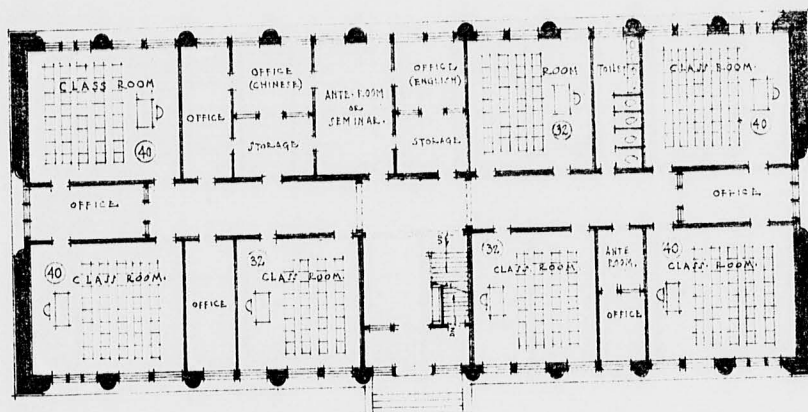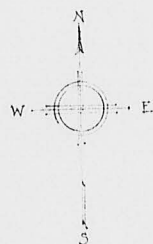

FIRST FLOOR PLAN

JUNIOR COLLEGE BUILDING
WOMEN'S COLLEGE (YEN-CHING) PEKING UNIVERSITY
PEKING CHINA

4 CLASSROOMS - 40 - 160 SEATS
3 CLASSROOMS - 32 - 96
TOTAL 1ST FLOOR - 256
2ND FLOOR CLASS ROOMS - 96
2ND FLOOR LABORATORIES - 48
TOTAL CLASS CAPACITY - 400

SCHEMATIC OF 28 Oct. 1921
SCALE - 1/16" = 1'-0"


MURPHY, McQUILL & HANLIN ARCHT.
321 MADISON AVE. NEW YORK

0565


From H. K. MURPHY
Pershing Sq. Bldg.
NEW YORK CITY

0566

3
0
6
4
7
3
6

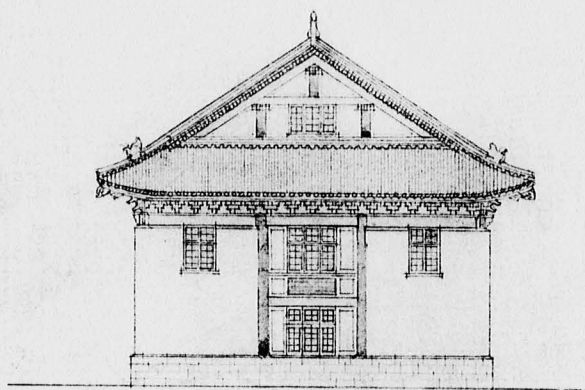

· END · ELEVATION ·

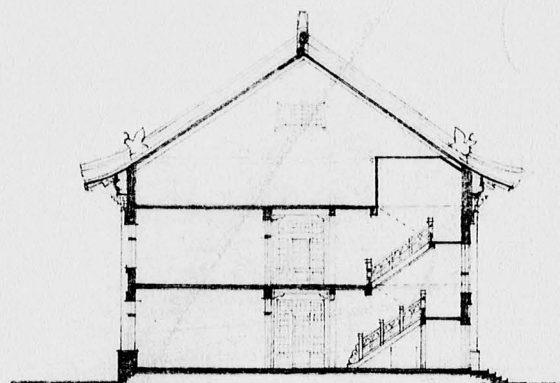

· SECTION ·

· JUNIOR · COLLEGE · BUILDING ·
· WOMEN'S COLLEGE · (YEN · CHING) · PEKING · UNIVERSITY ·
· PEKING · CHINA ·

· SCHEM · OF · 28 · OCT · 1921 ·
· SCALE · 1/8" = 1'-0" ·

· MURPHY · MCGILL · & · HAMLIN · ARCHTS ·
· 331 · MADISON · AVE · · NEW YORK ·

0567

From H. K. MURPHY
Pershing Sq. Bldg
NEW YORK CITY

3
0
6
4
7
3
6

0568