


306 4737


UBCHEA ARCHIVES
COLLEGE FILES
RG 11

Xenching
Admin
Blueprints, architectural drawings
Women's College

0569

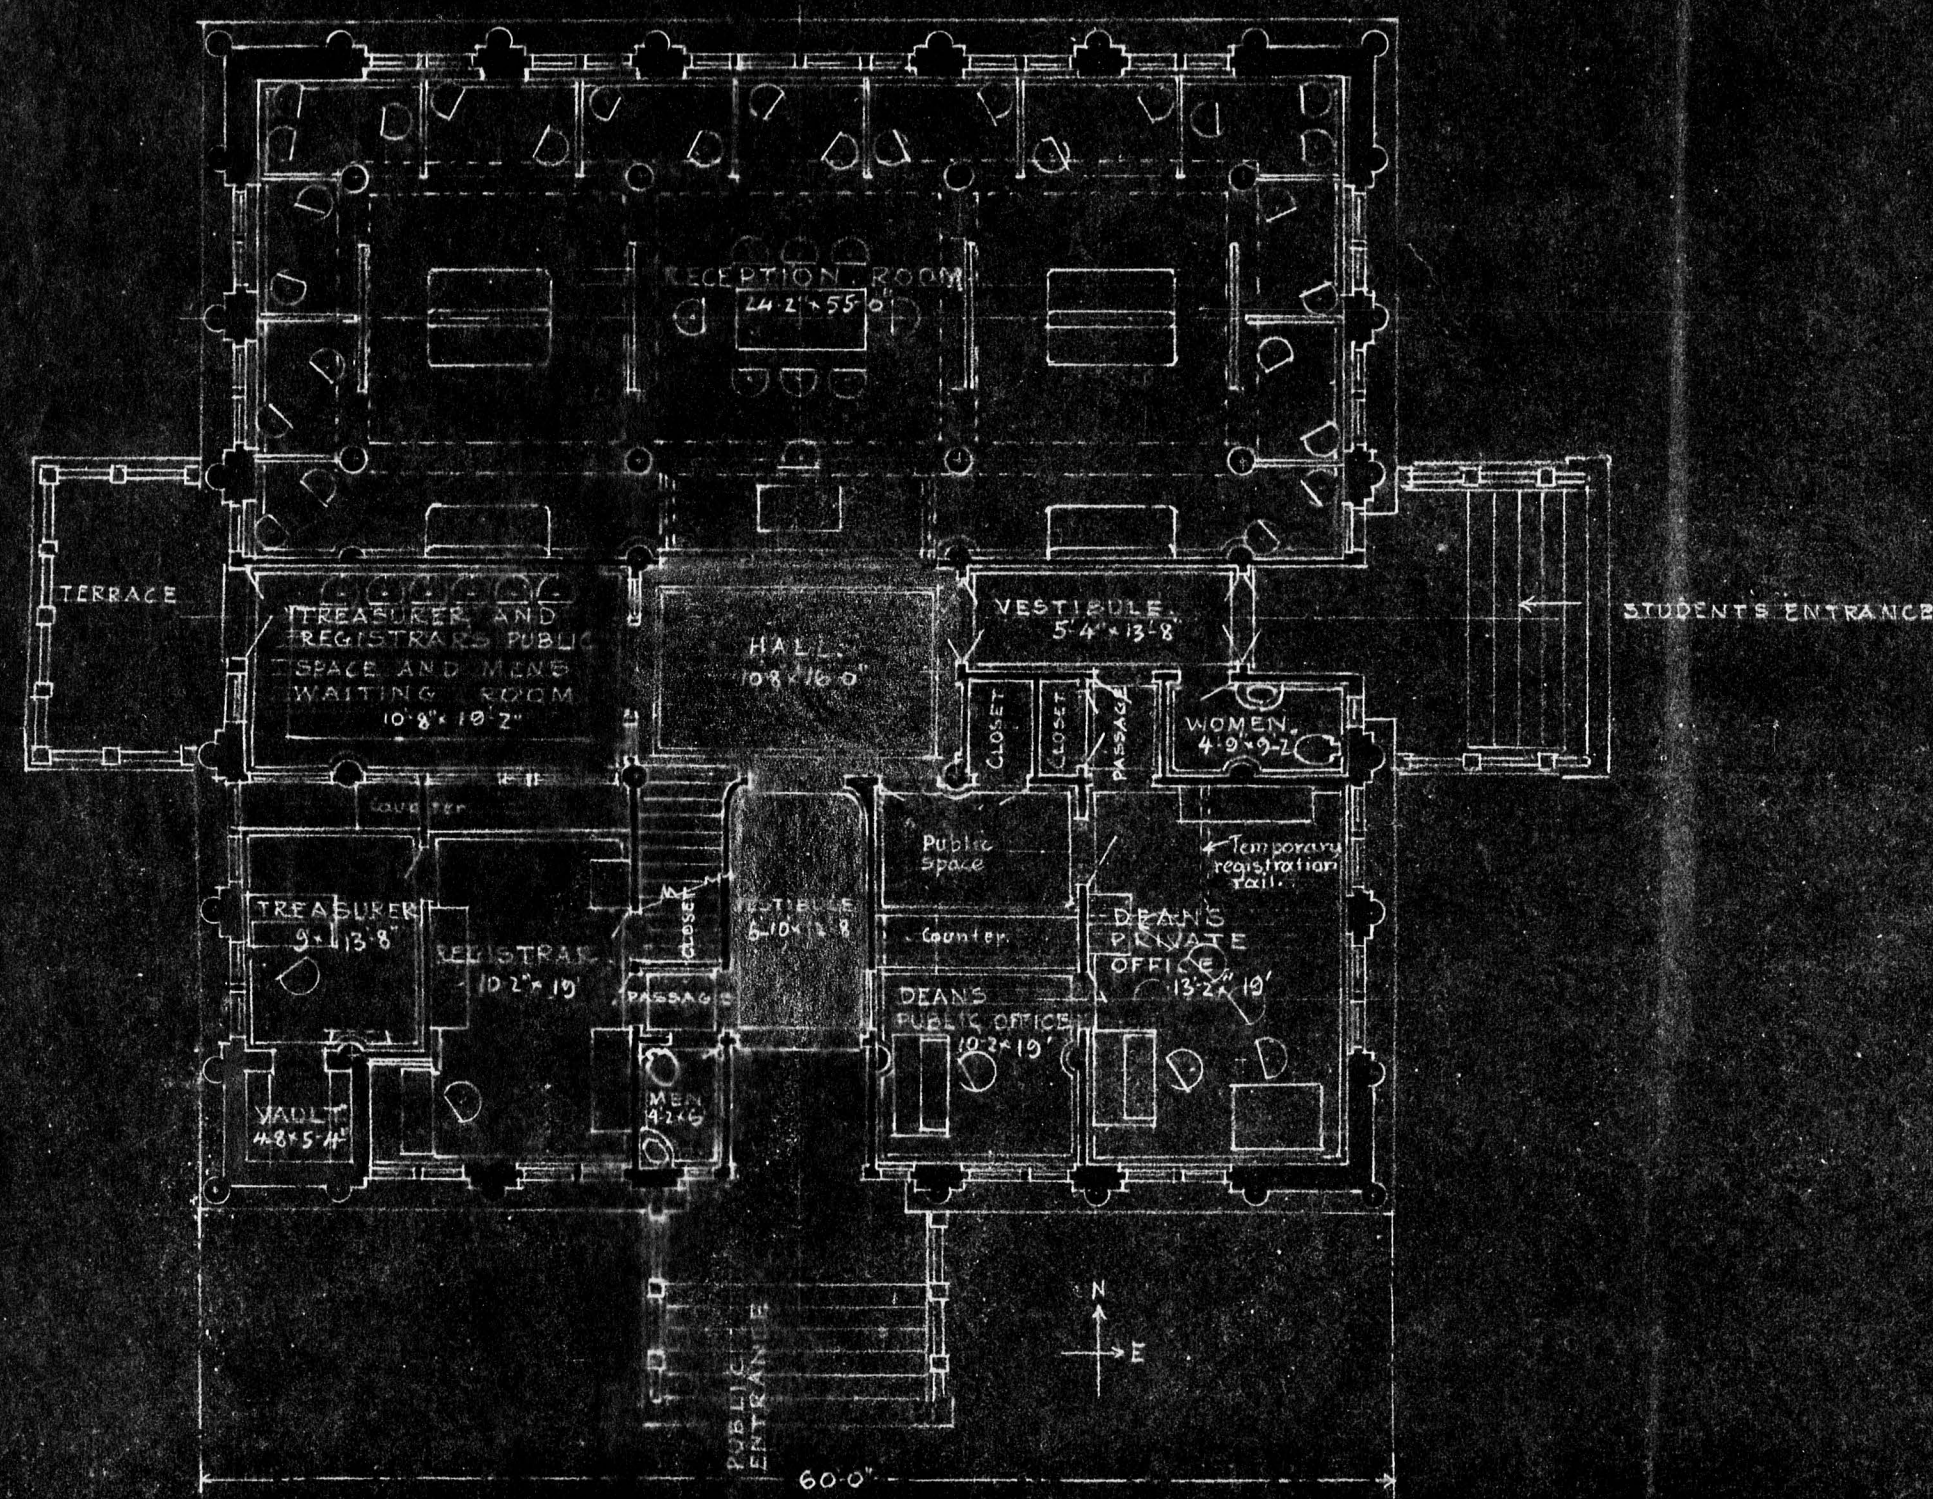

FIRST FLOOR PLAN.

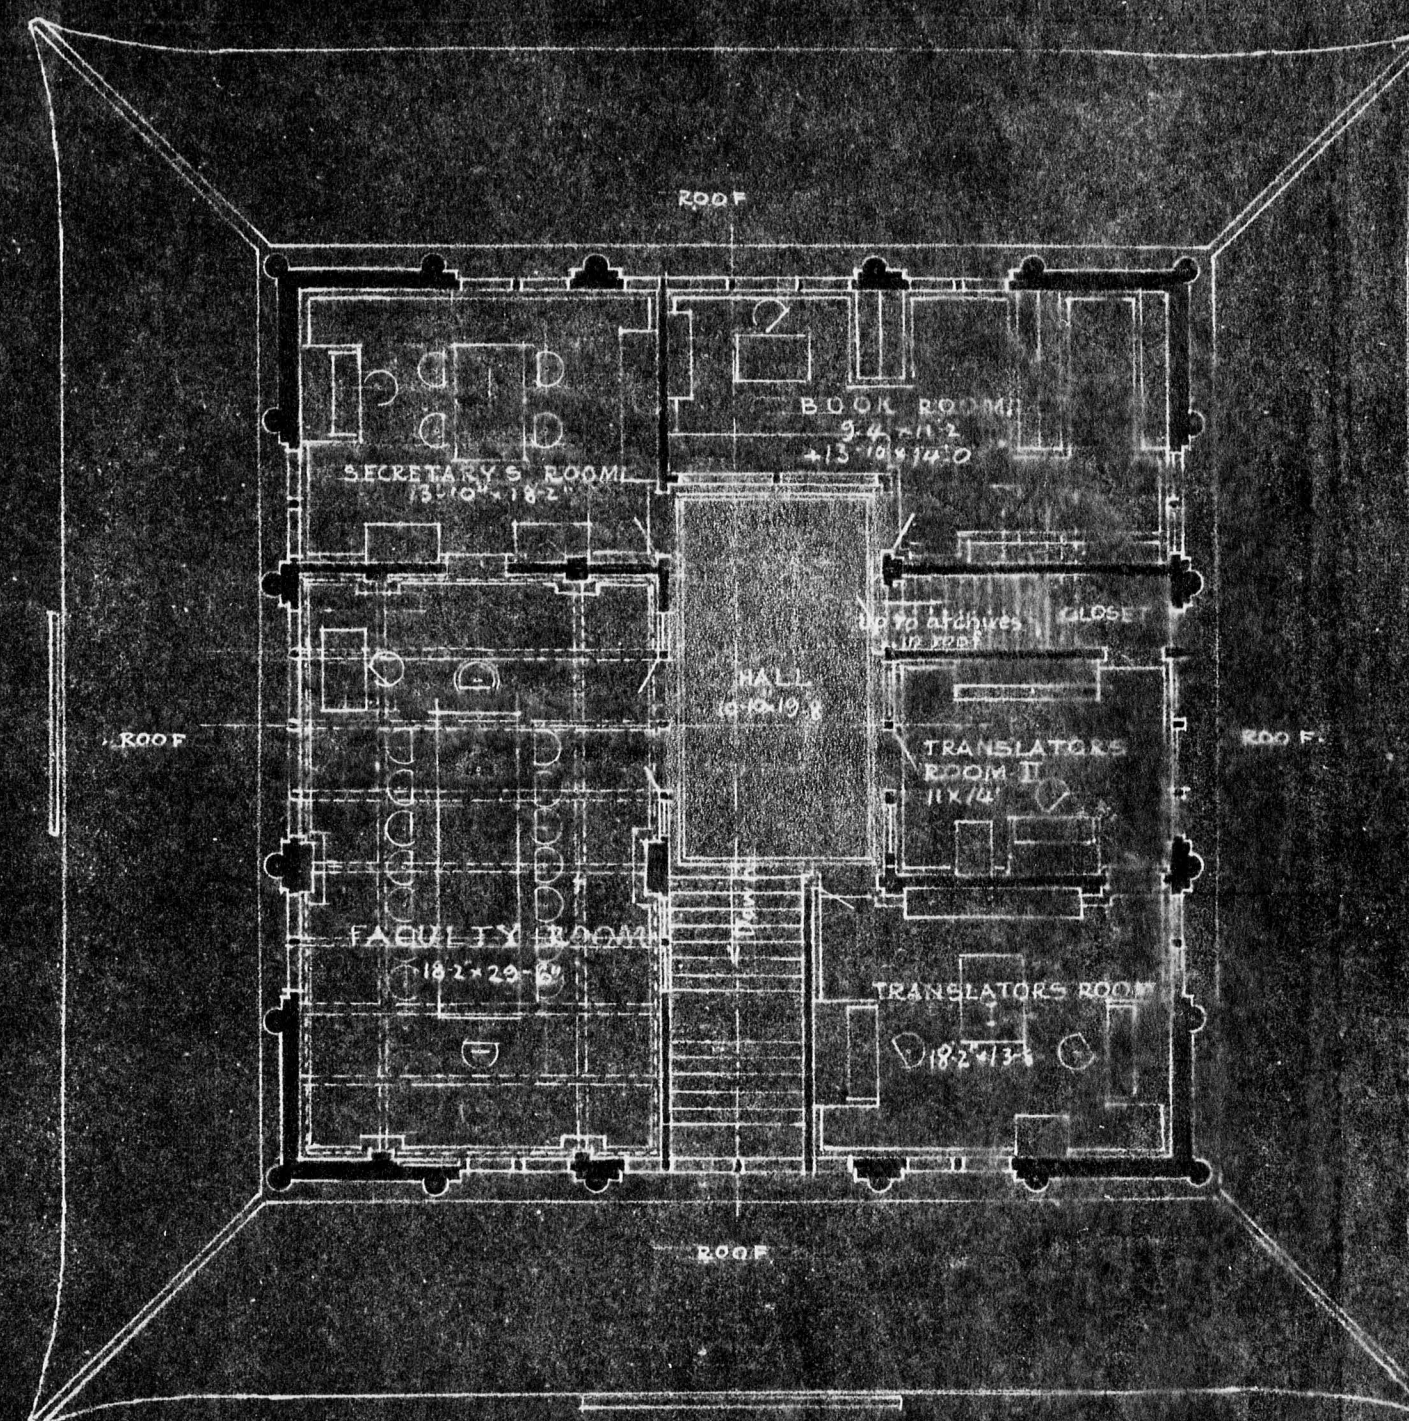

SECOND FLOOR PLAN.


SKETCH FOR ADMINISTRATION BUILDING FOR WOMEN'S COLLEGE OF PEKING UNIVERSITY, CHINA. 4

SCALE 1/8" TO 1'-0"


PEKING	UNIVERSITY	CONSTRUCTION	BUREAU, CHINA
JOB	NO. 170	SHEET	110
DATE	SEP. 7, 1922	REVISED	SEP. 16, 1922

Woman's College Administration Building - Yonkers, New York


0571

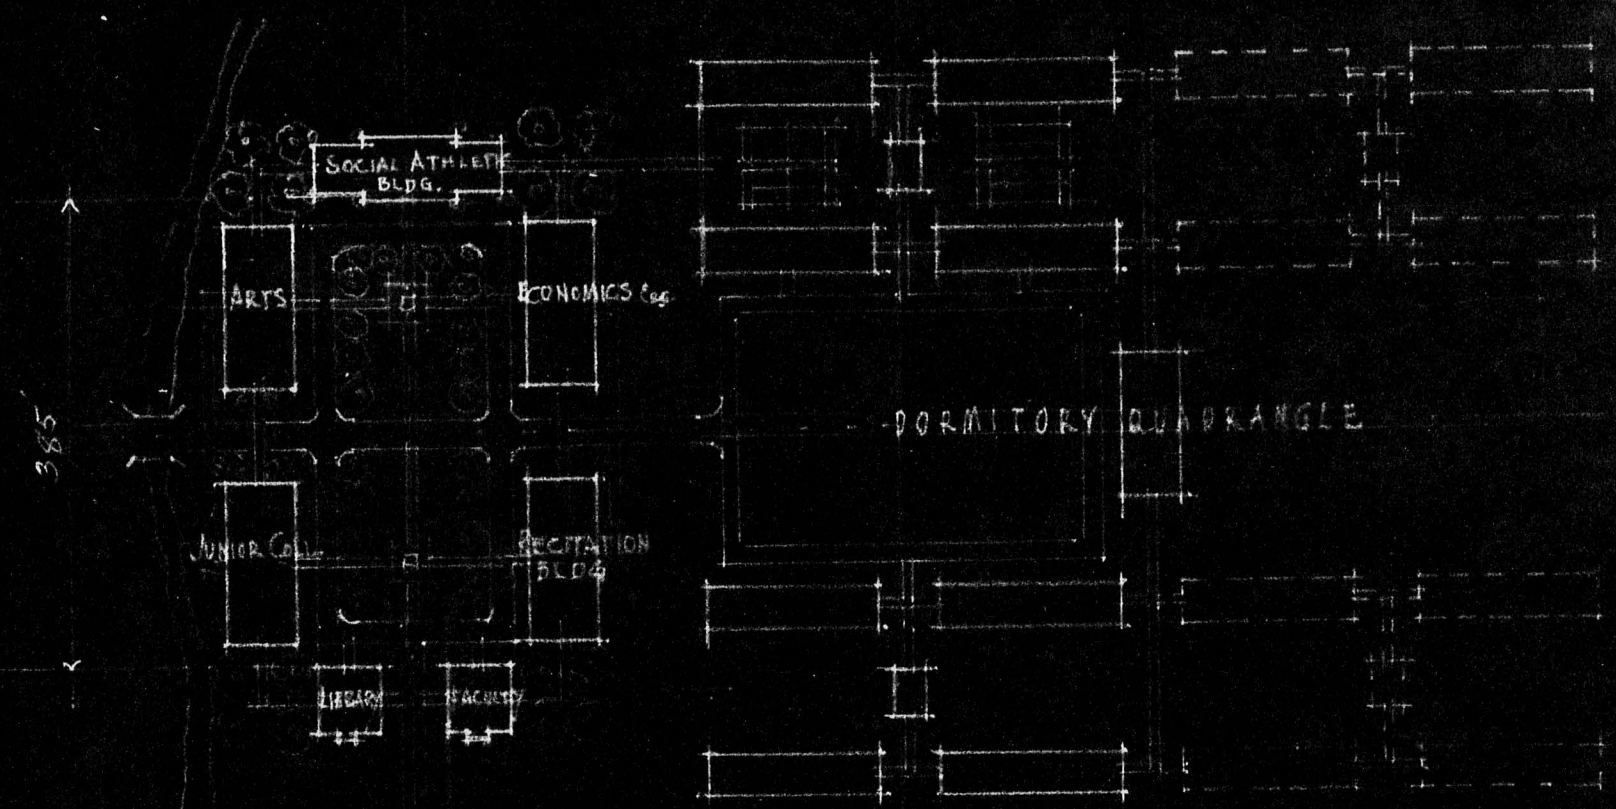

ORIGINAL SCHEME


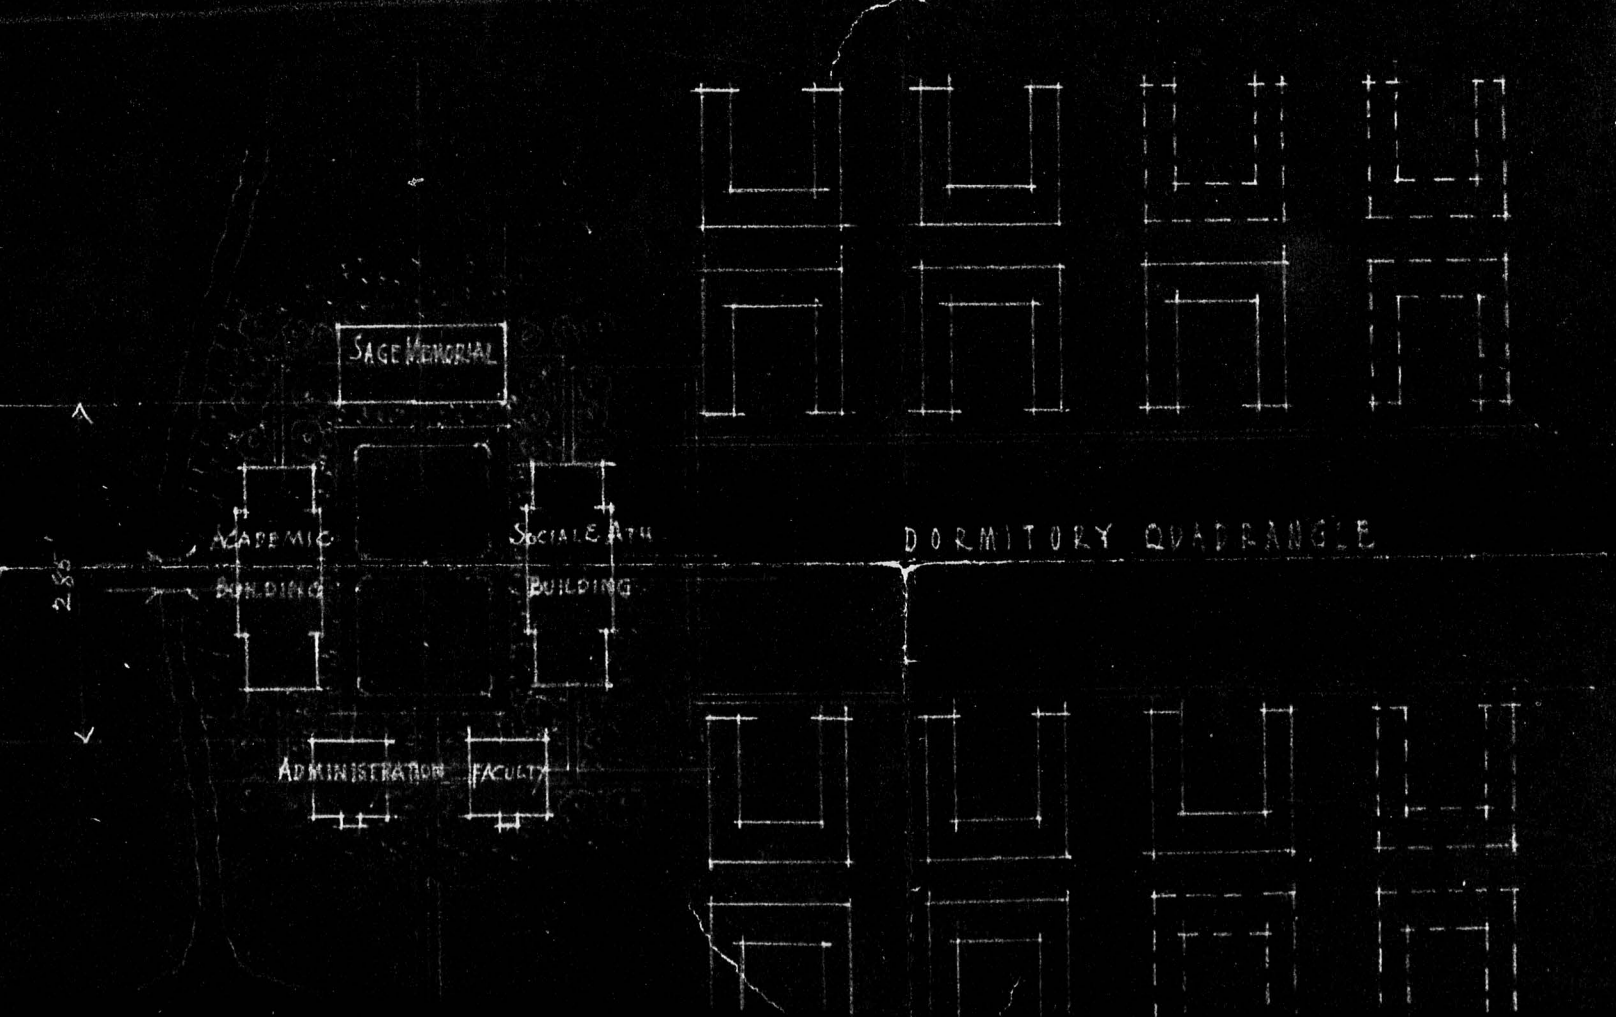


SCHEME BY APRIL 25TH 1922.

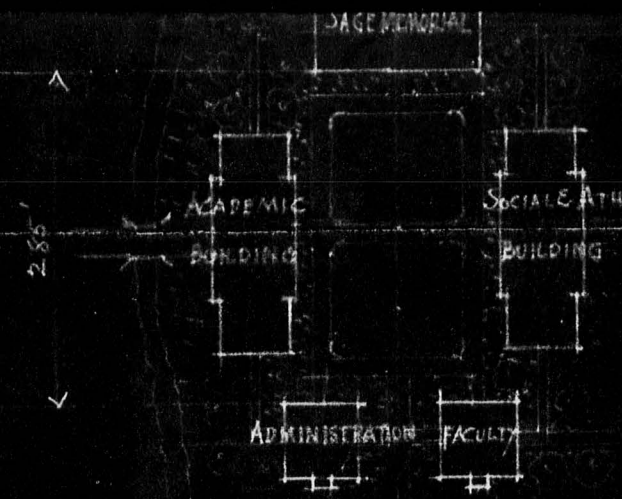


DORMITORY QUADRANGLE

SCHEME OF APRIL 25TH 1922.

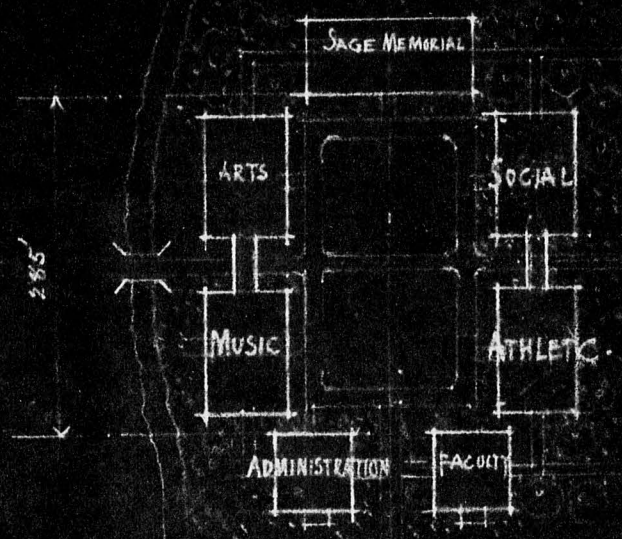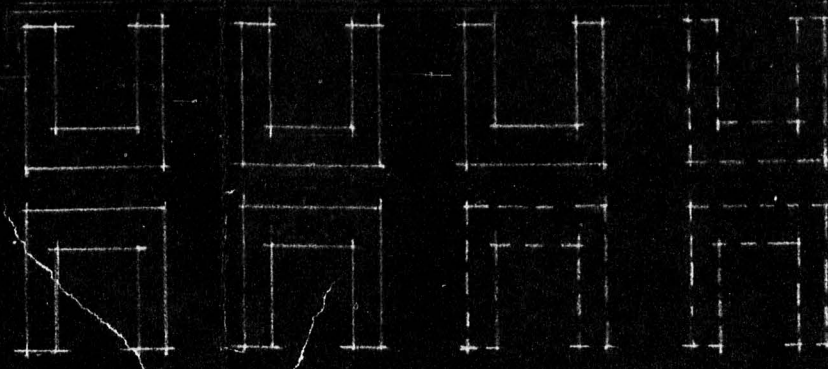

DORMITORY QUADRANGLE.

SCHEME OF OCT 7TH 1924
(RECOMMENDED)

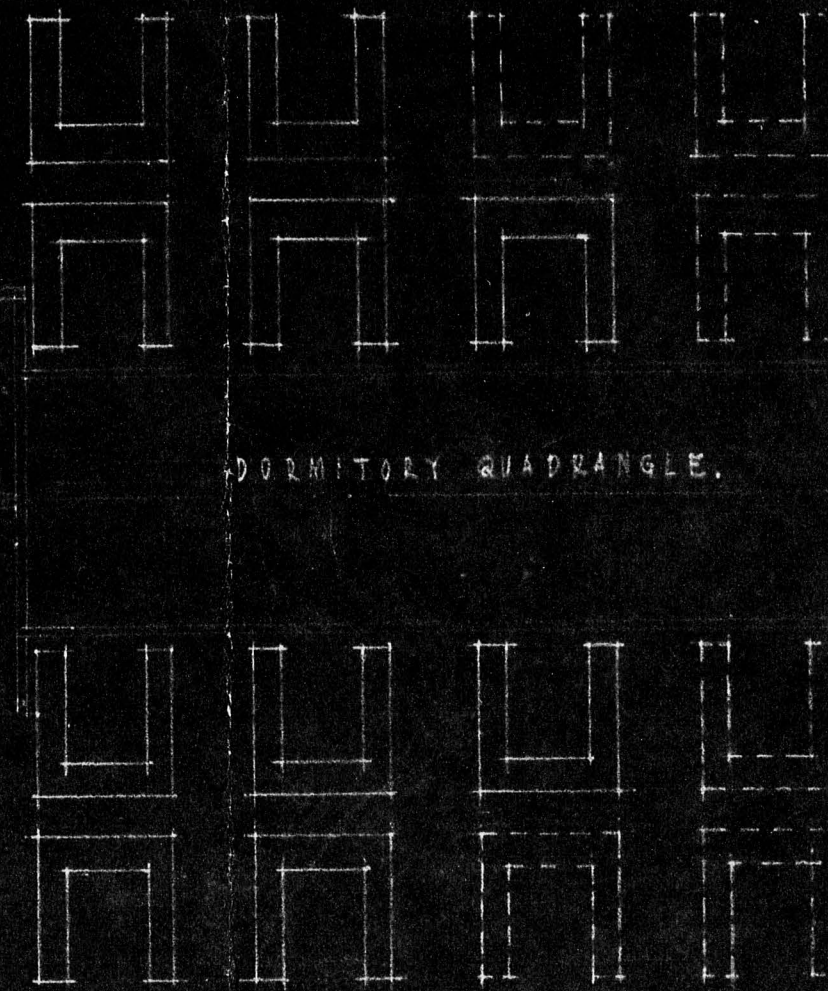

ALTERNATE STUDIES FOR ACADEMIC QUADRANGLE

WOMAN'S COLLEGE

— PEKING UNIVERSITY. —

Scale: ONE INCH = 150 FEET.

MADE OCT 7TH 1924 J.B.


HENRY KILLAM MURPHY
ARCHITECT.
NEW YORK CITY.

0573

From Miss Belden w/ letter Oct. 2/11.
Women's gym - Peeking

0575

WOMEN'S INFIRMARY YENCHING UNIVERSITY

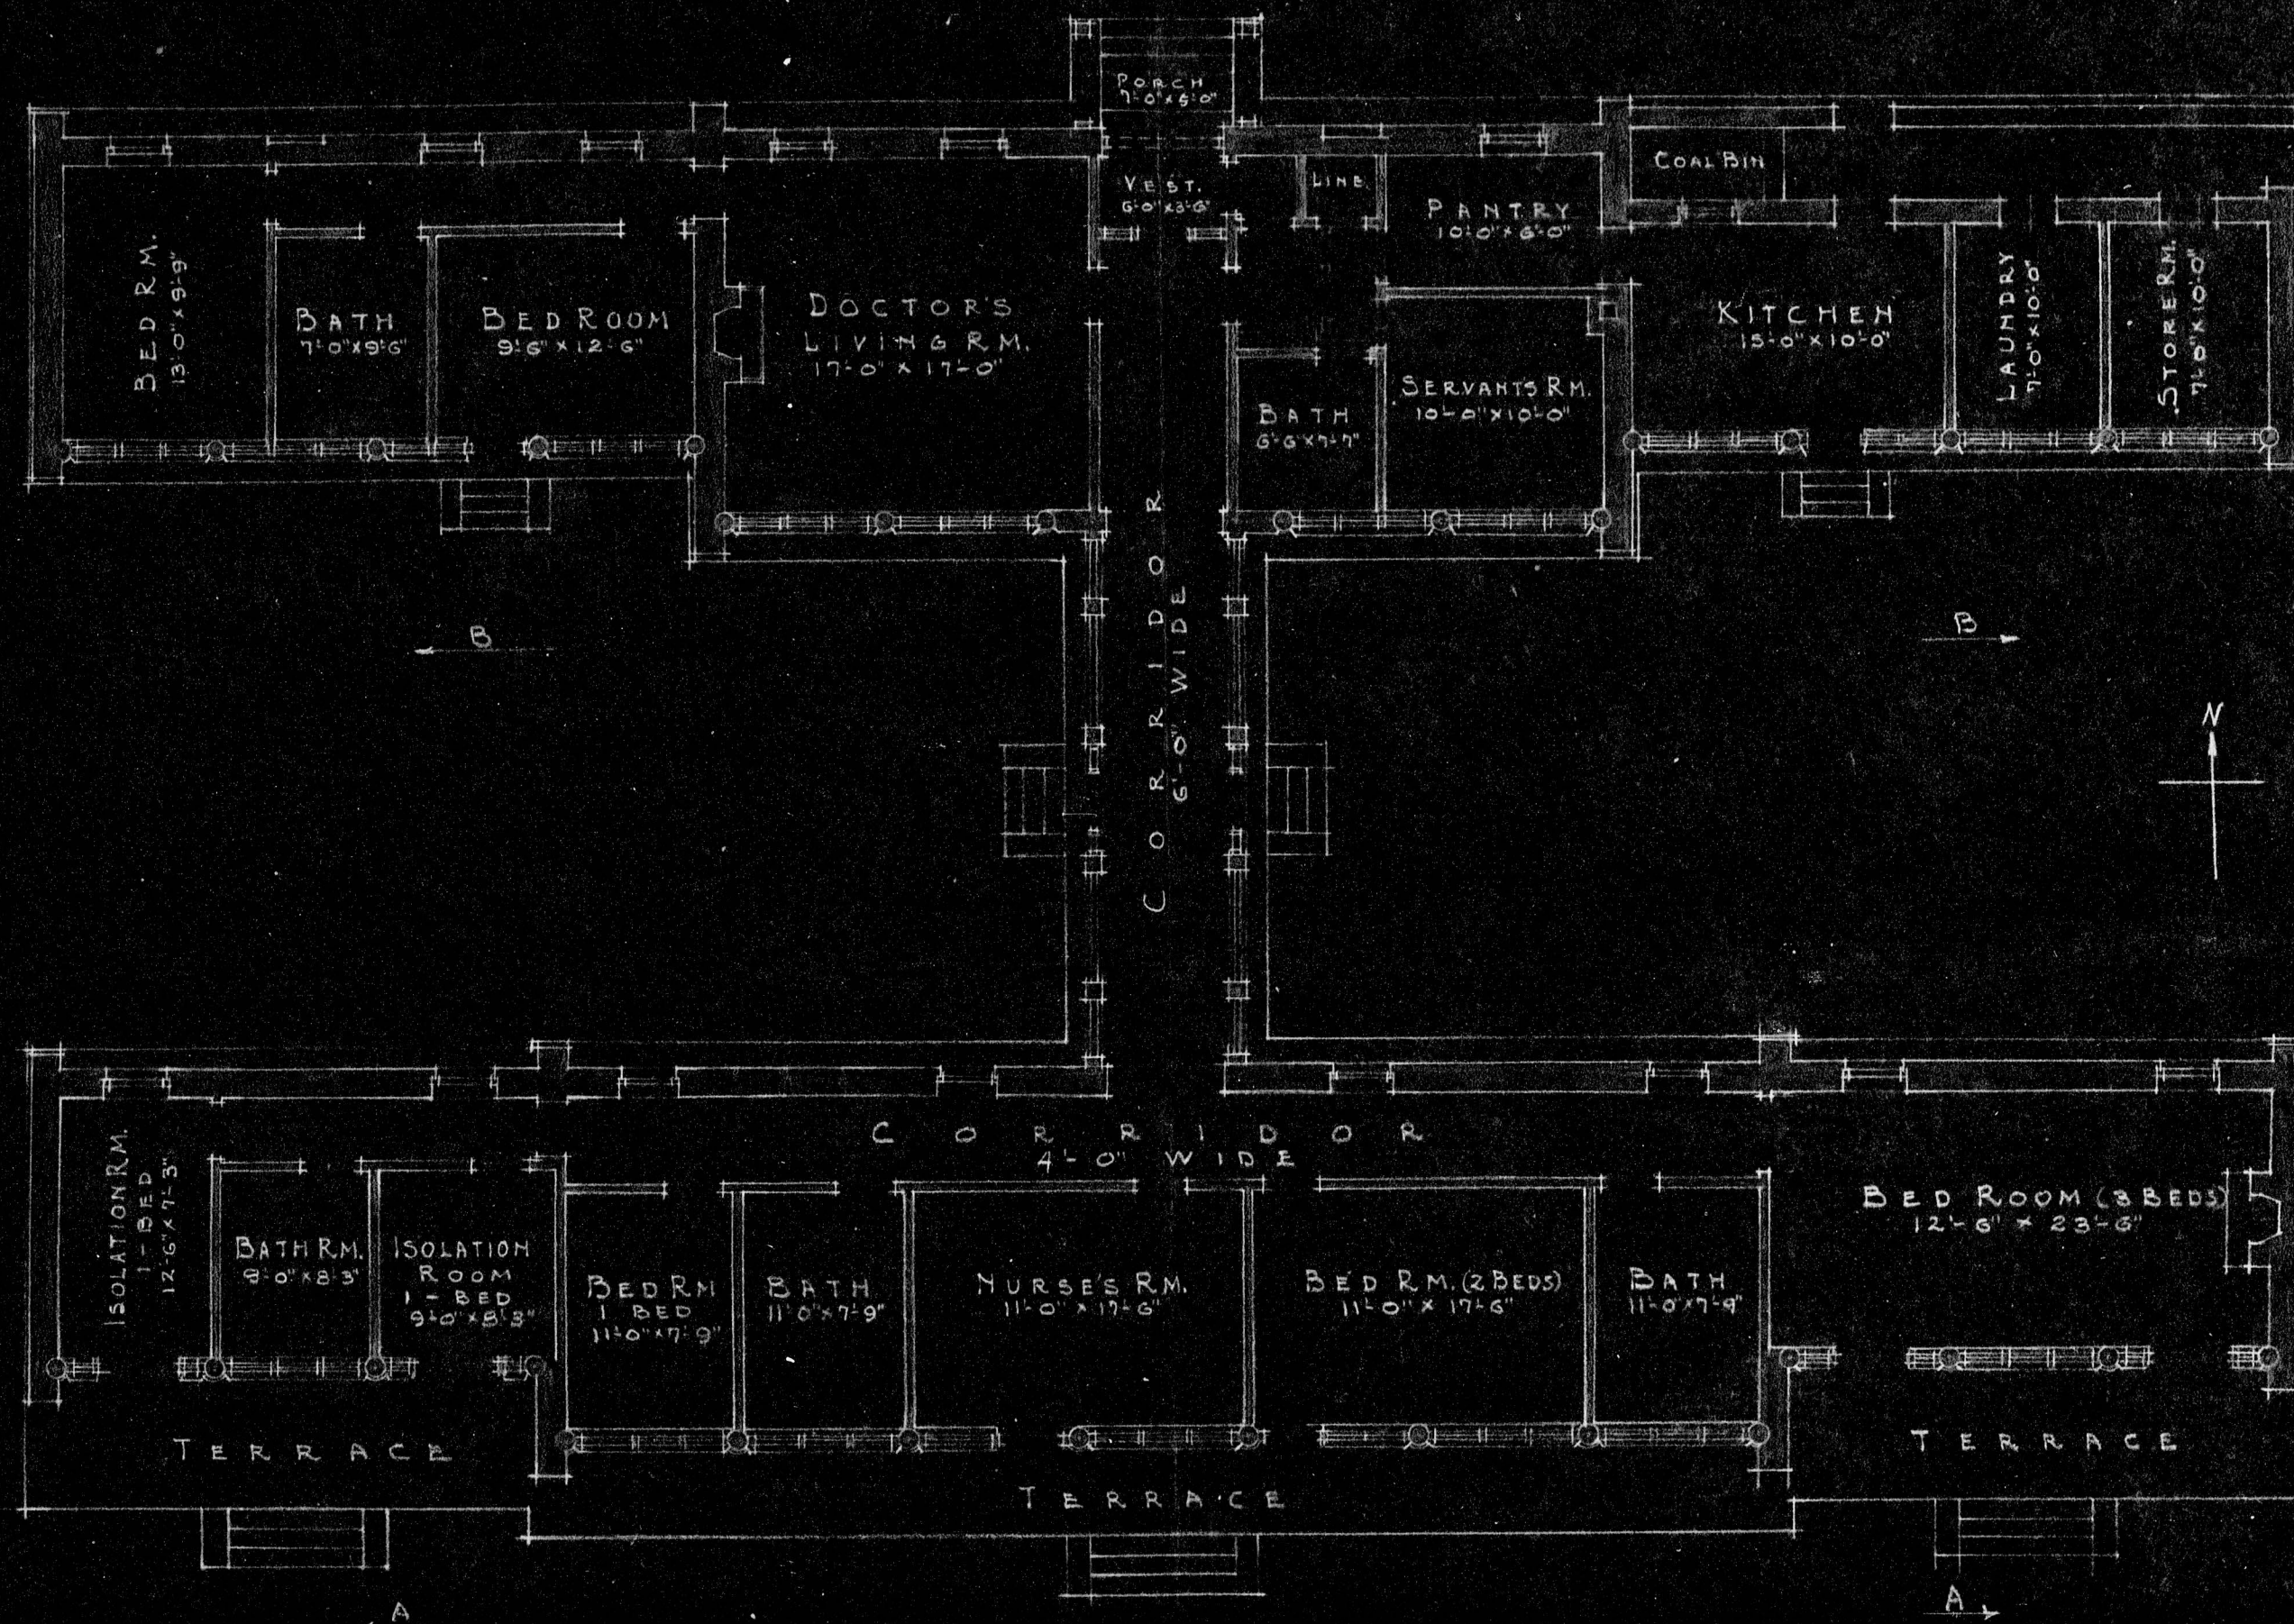

GROUND FLOOR PLAN

SCALE $\frac{1}{8}" = 1'-0"$

RECEIVED
UNIVERSITIES
FEB 27 1933
JOINT OFFICE

0577

8

8

6


4

7


3

7

WOMEN'S INFIRMARY
YENCHING UNIVERSITY

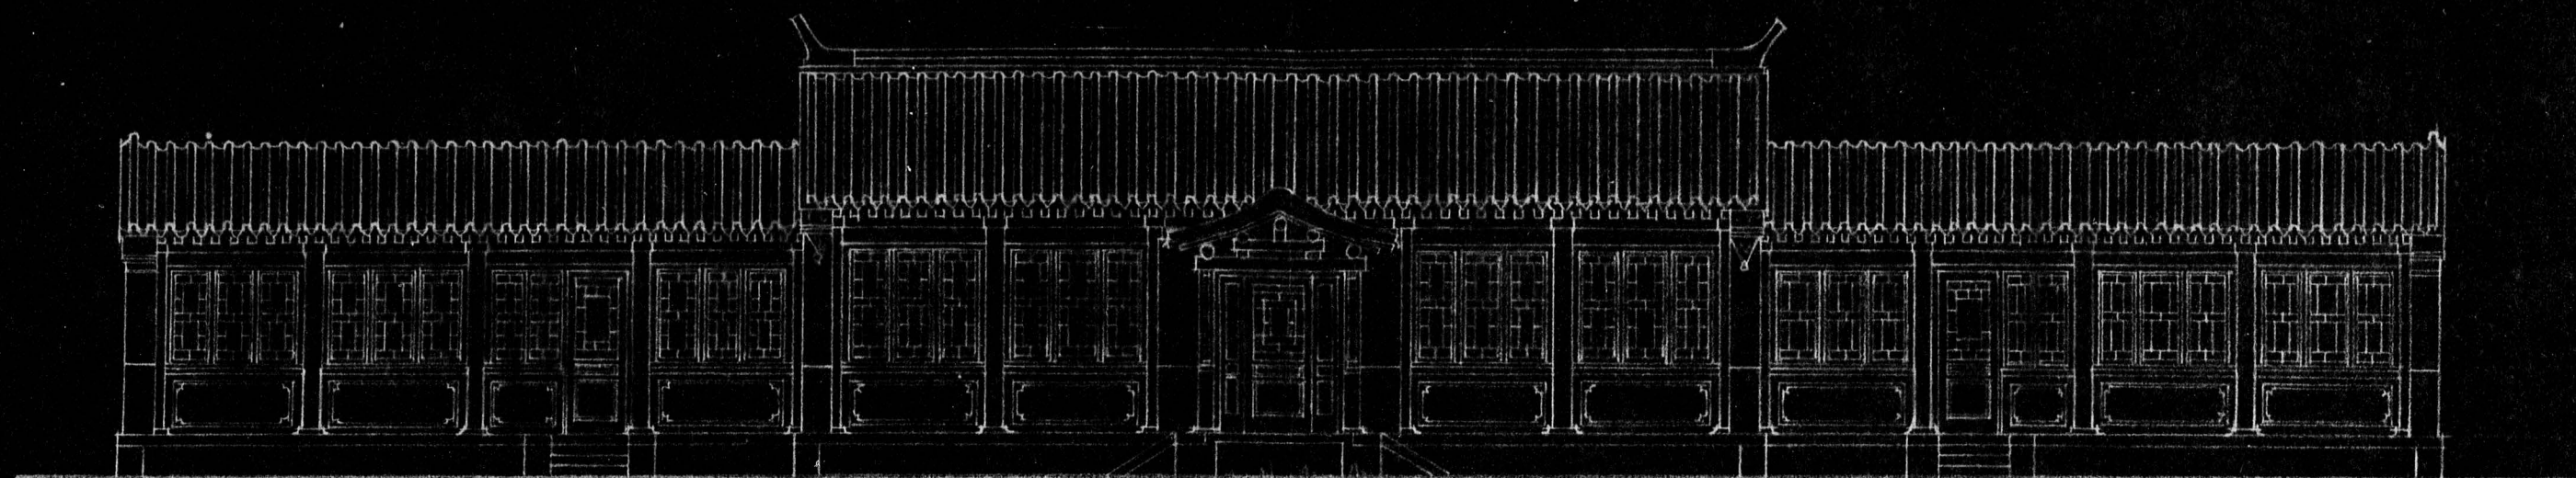

FRONT ELEVATION B

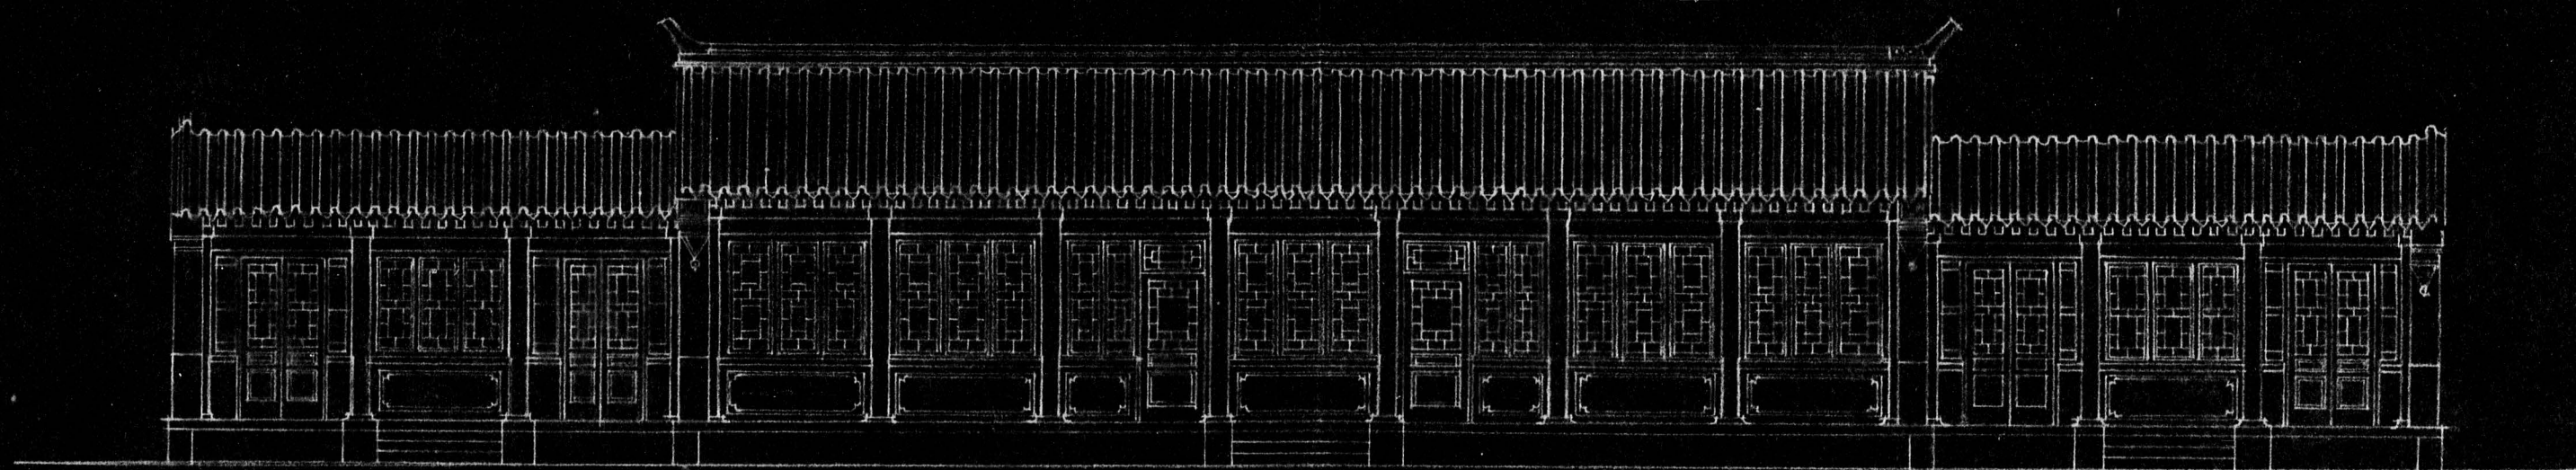


FRONT ELEVATION A

SCALE 1/8" = 1'-0"


RECEIVED
UNIVERSITIES
FEB 27 1933
JOINT OFFICE

0579

WOMEN'S INFIRMARY
YENCHING UNIVERSITY

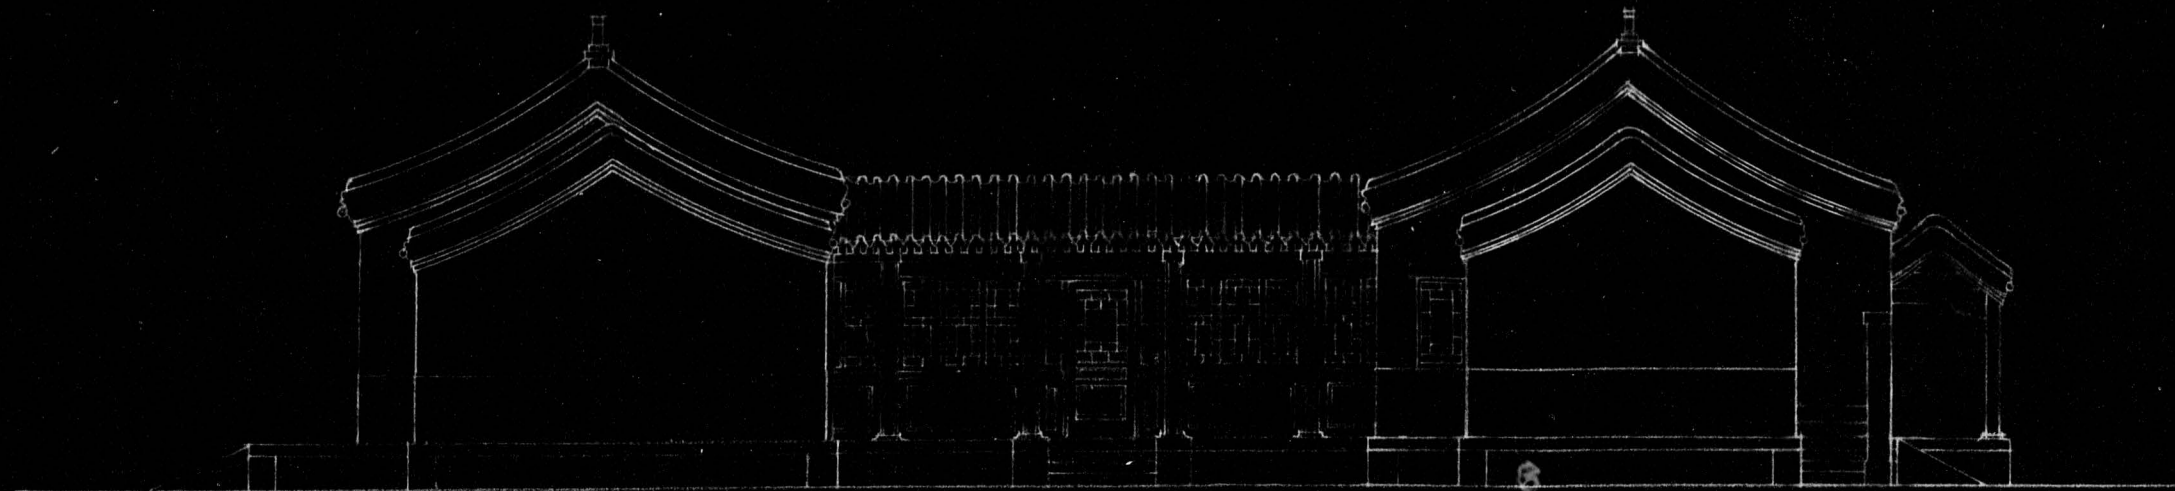

EAST ELEVATION

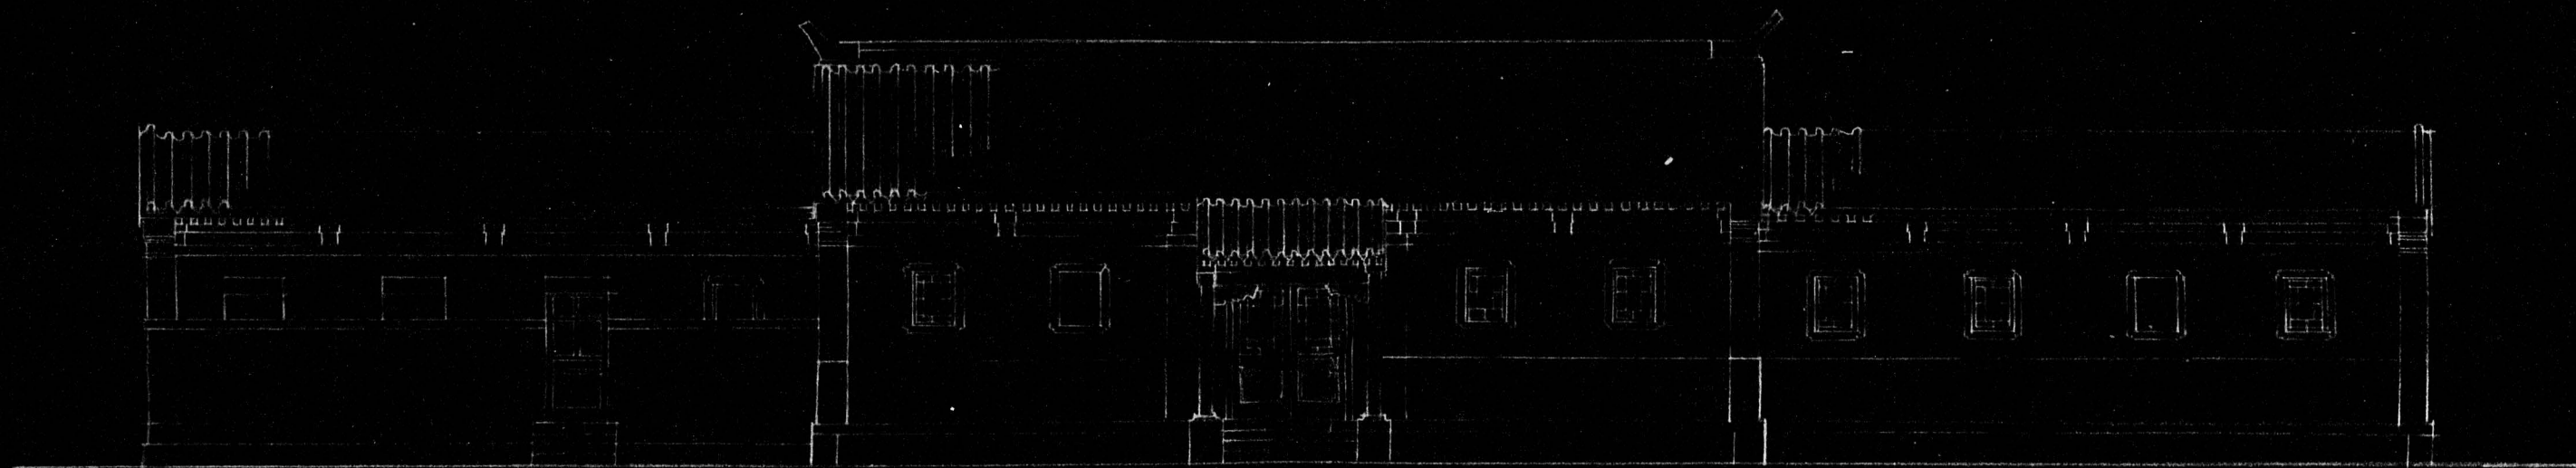

END ELEVATION



NORTH ELEVATION

SCALE $\frac{1}{8}'' = 1'-0''$

Women's Infirmary

RECEIVED
UNIVERSITIES
FEB 27 1933
JOINT OFFICE

8

8


8

4


7

3


8

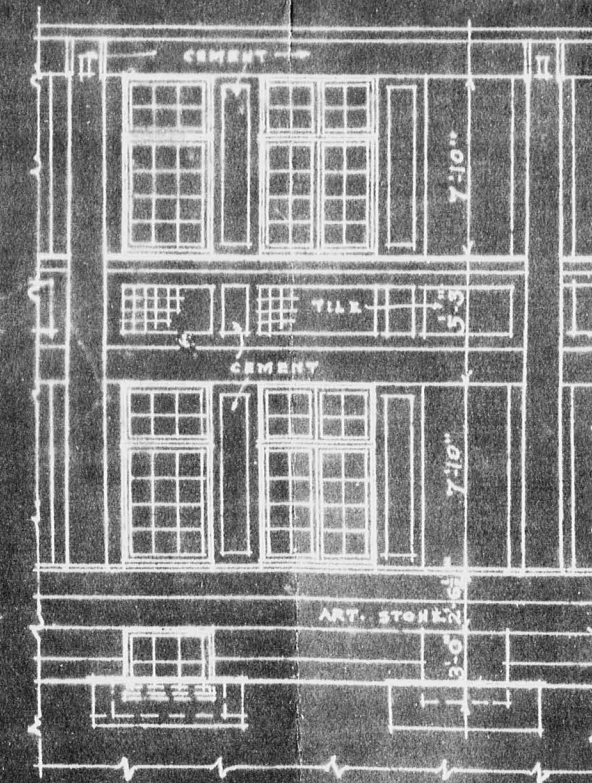


CENTRE BAY NORTH ELEVATION

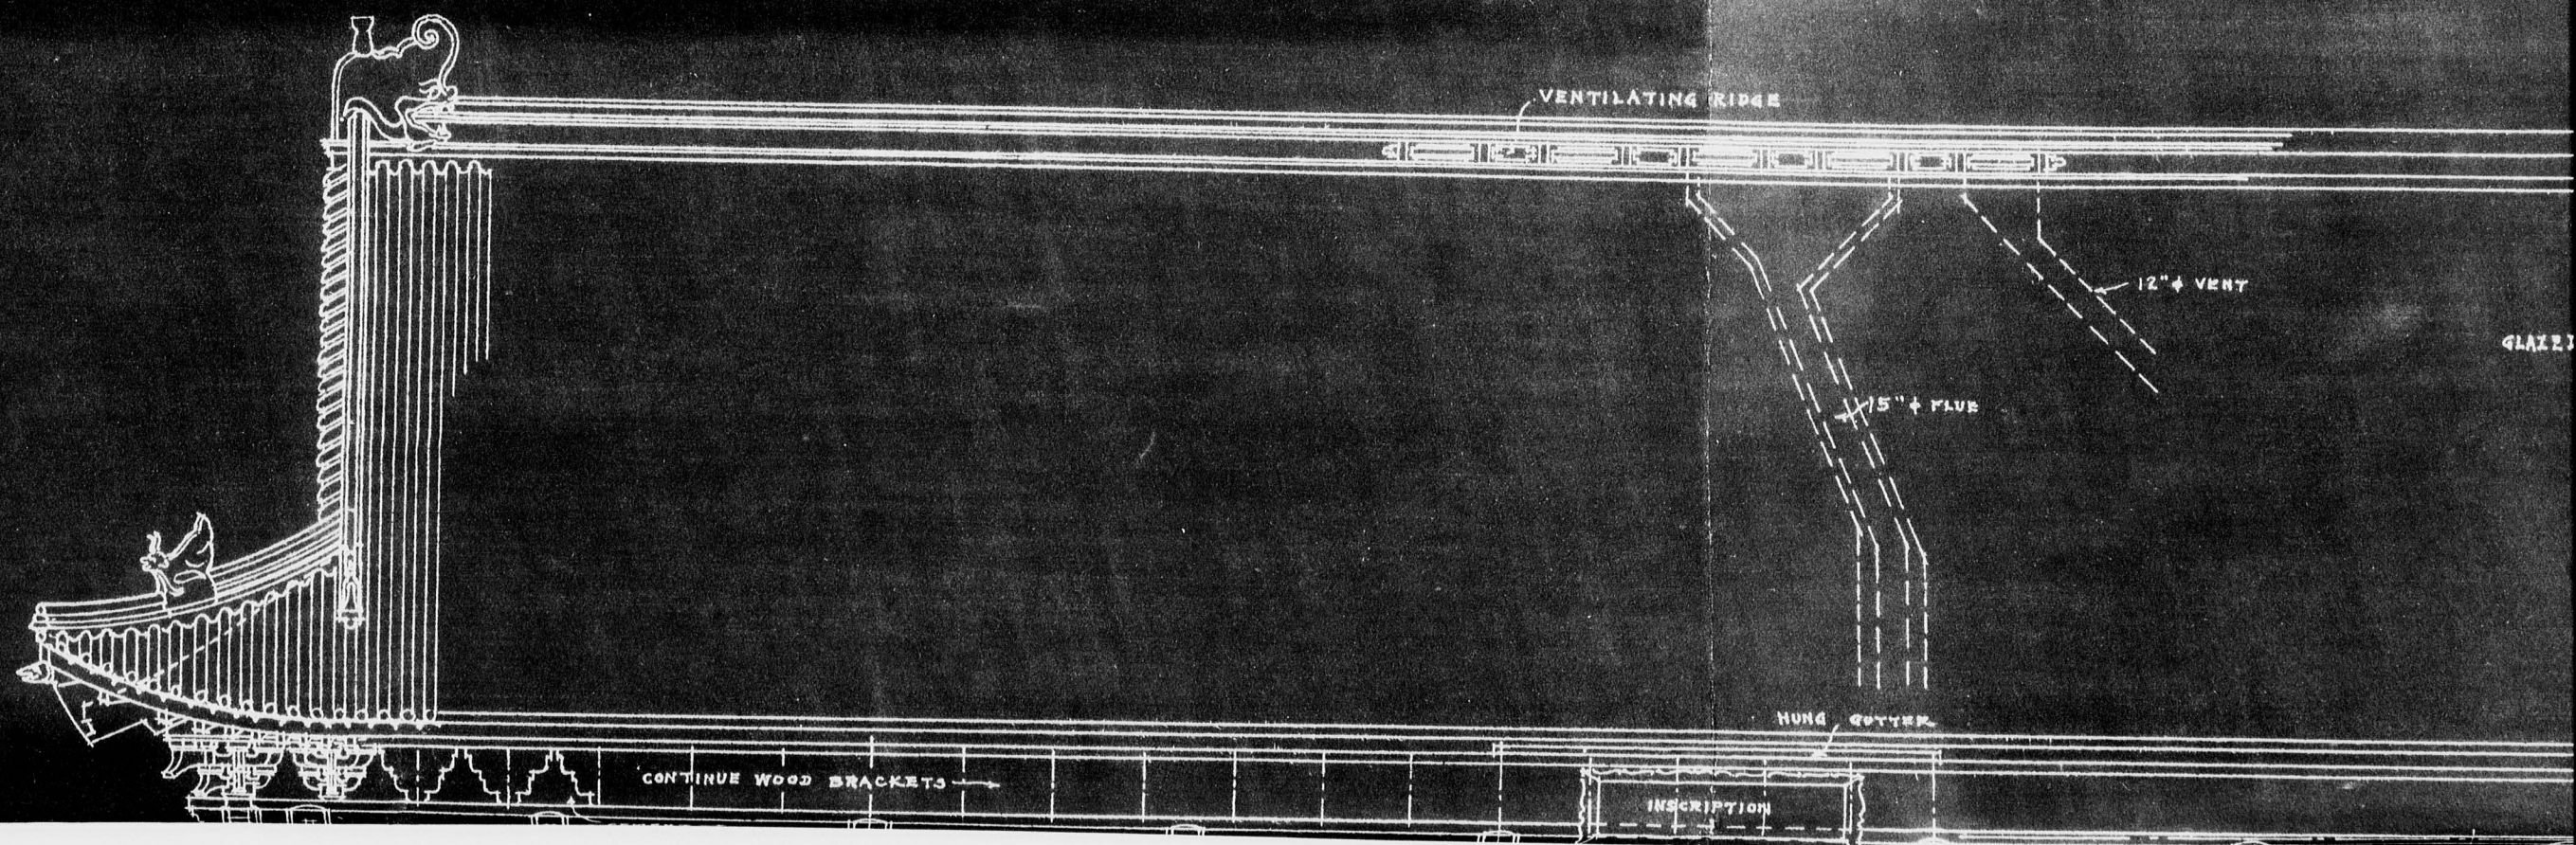


0582

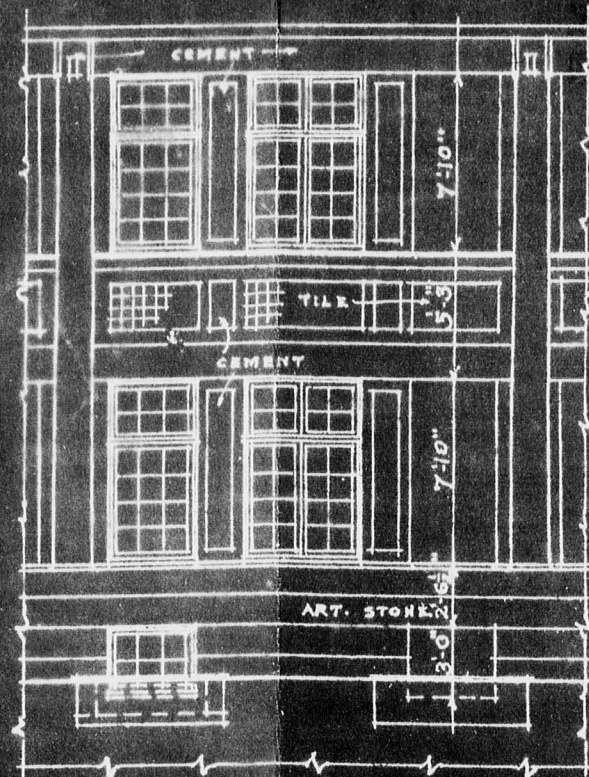


CENTRE BAY NORTH ELEVATION

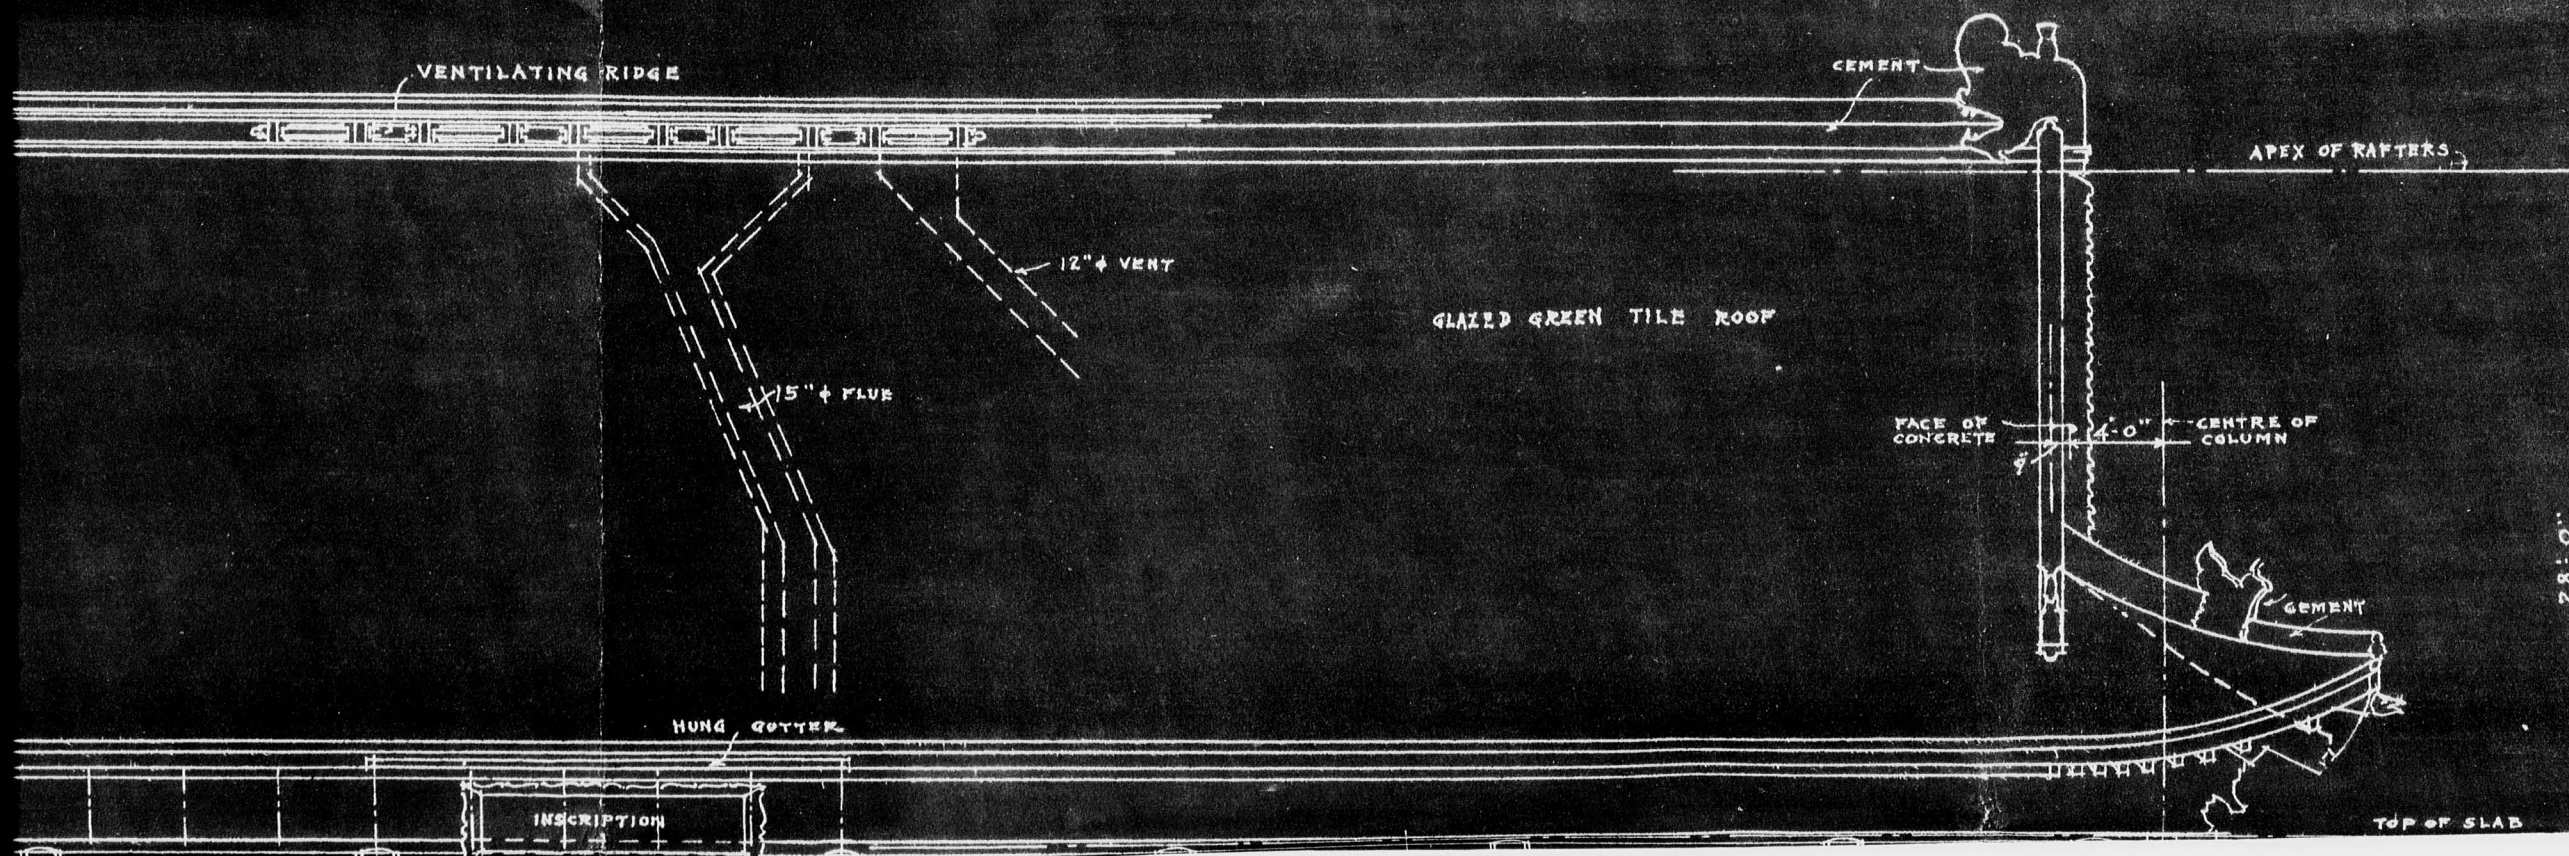

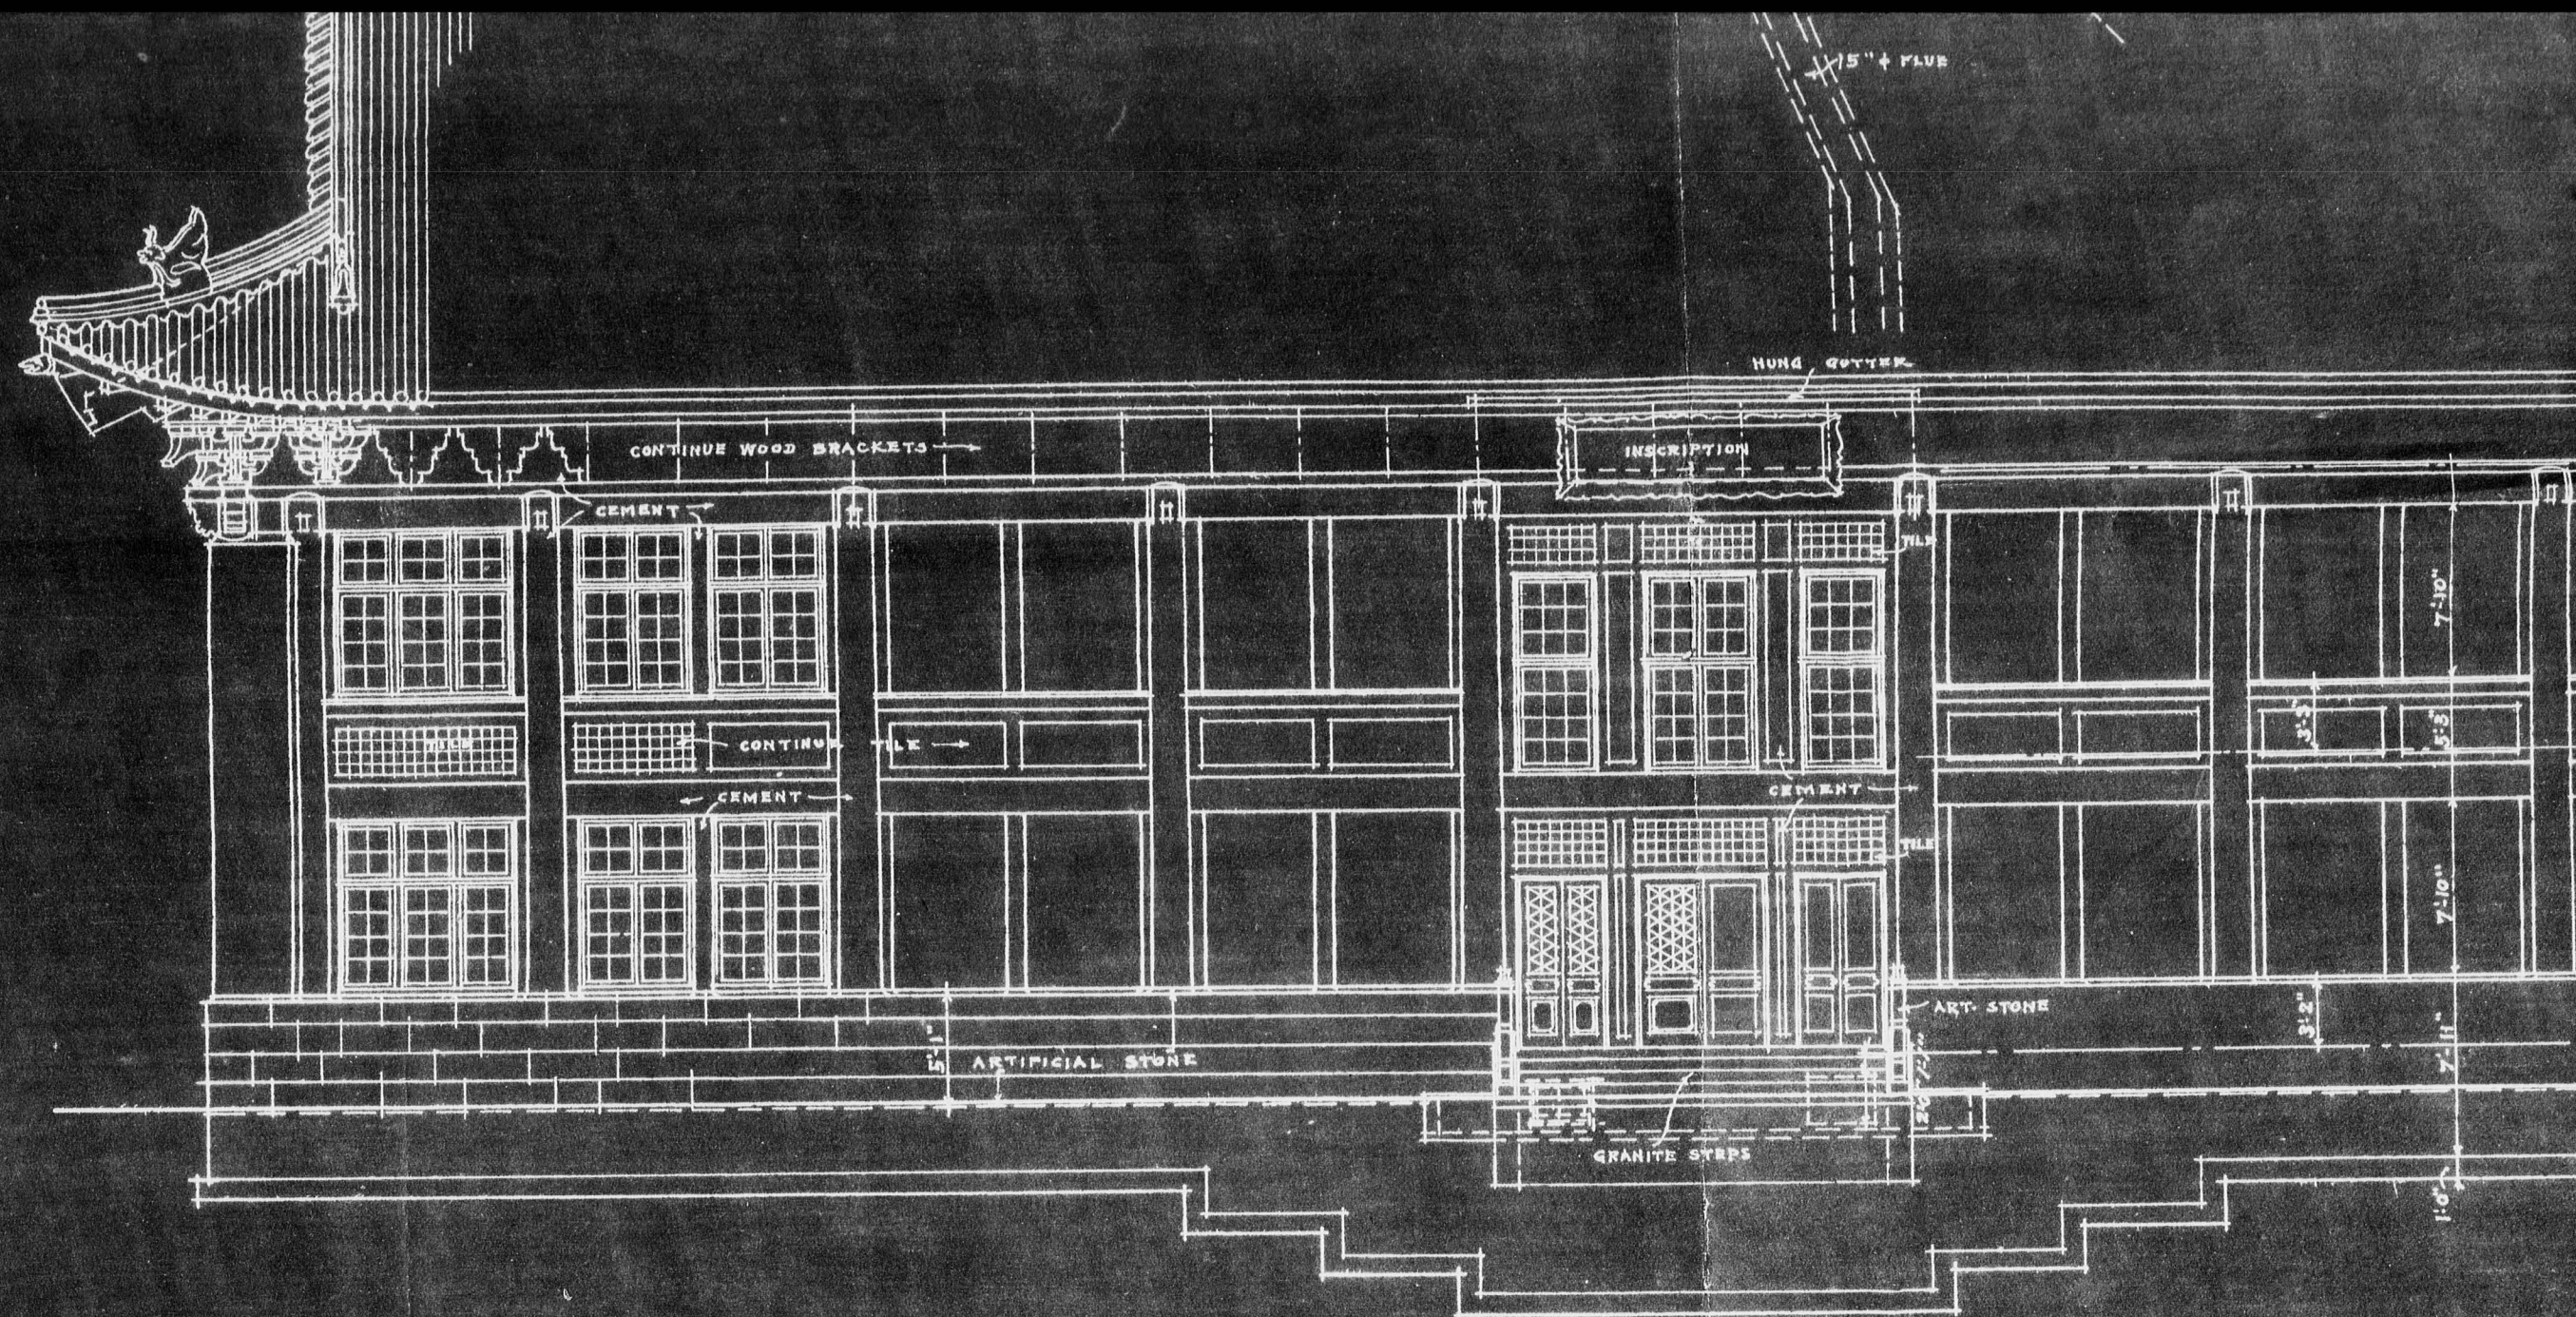

SOUTH ELEVATION
 NORTH ELEVATION SAME EXCEPT
 AS SHOWN ABOVE


0584

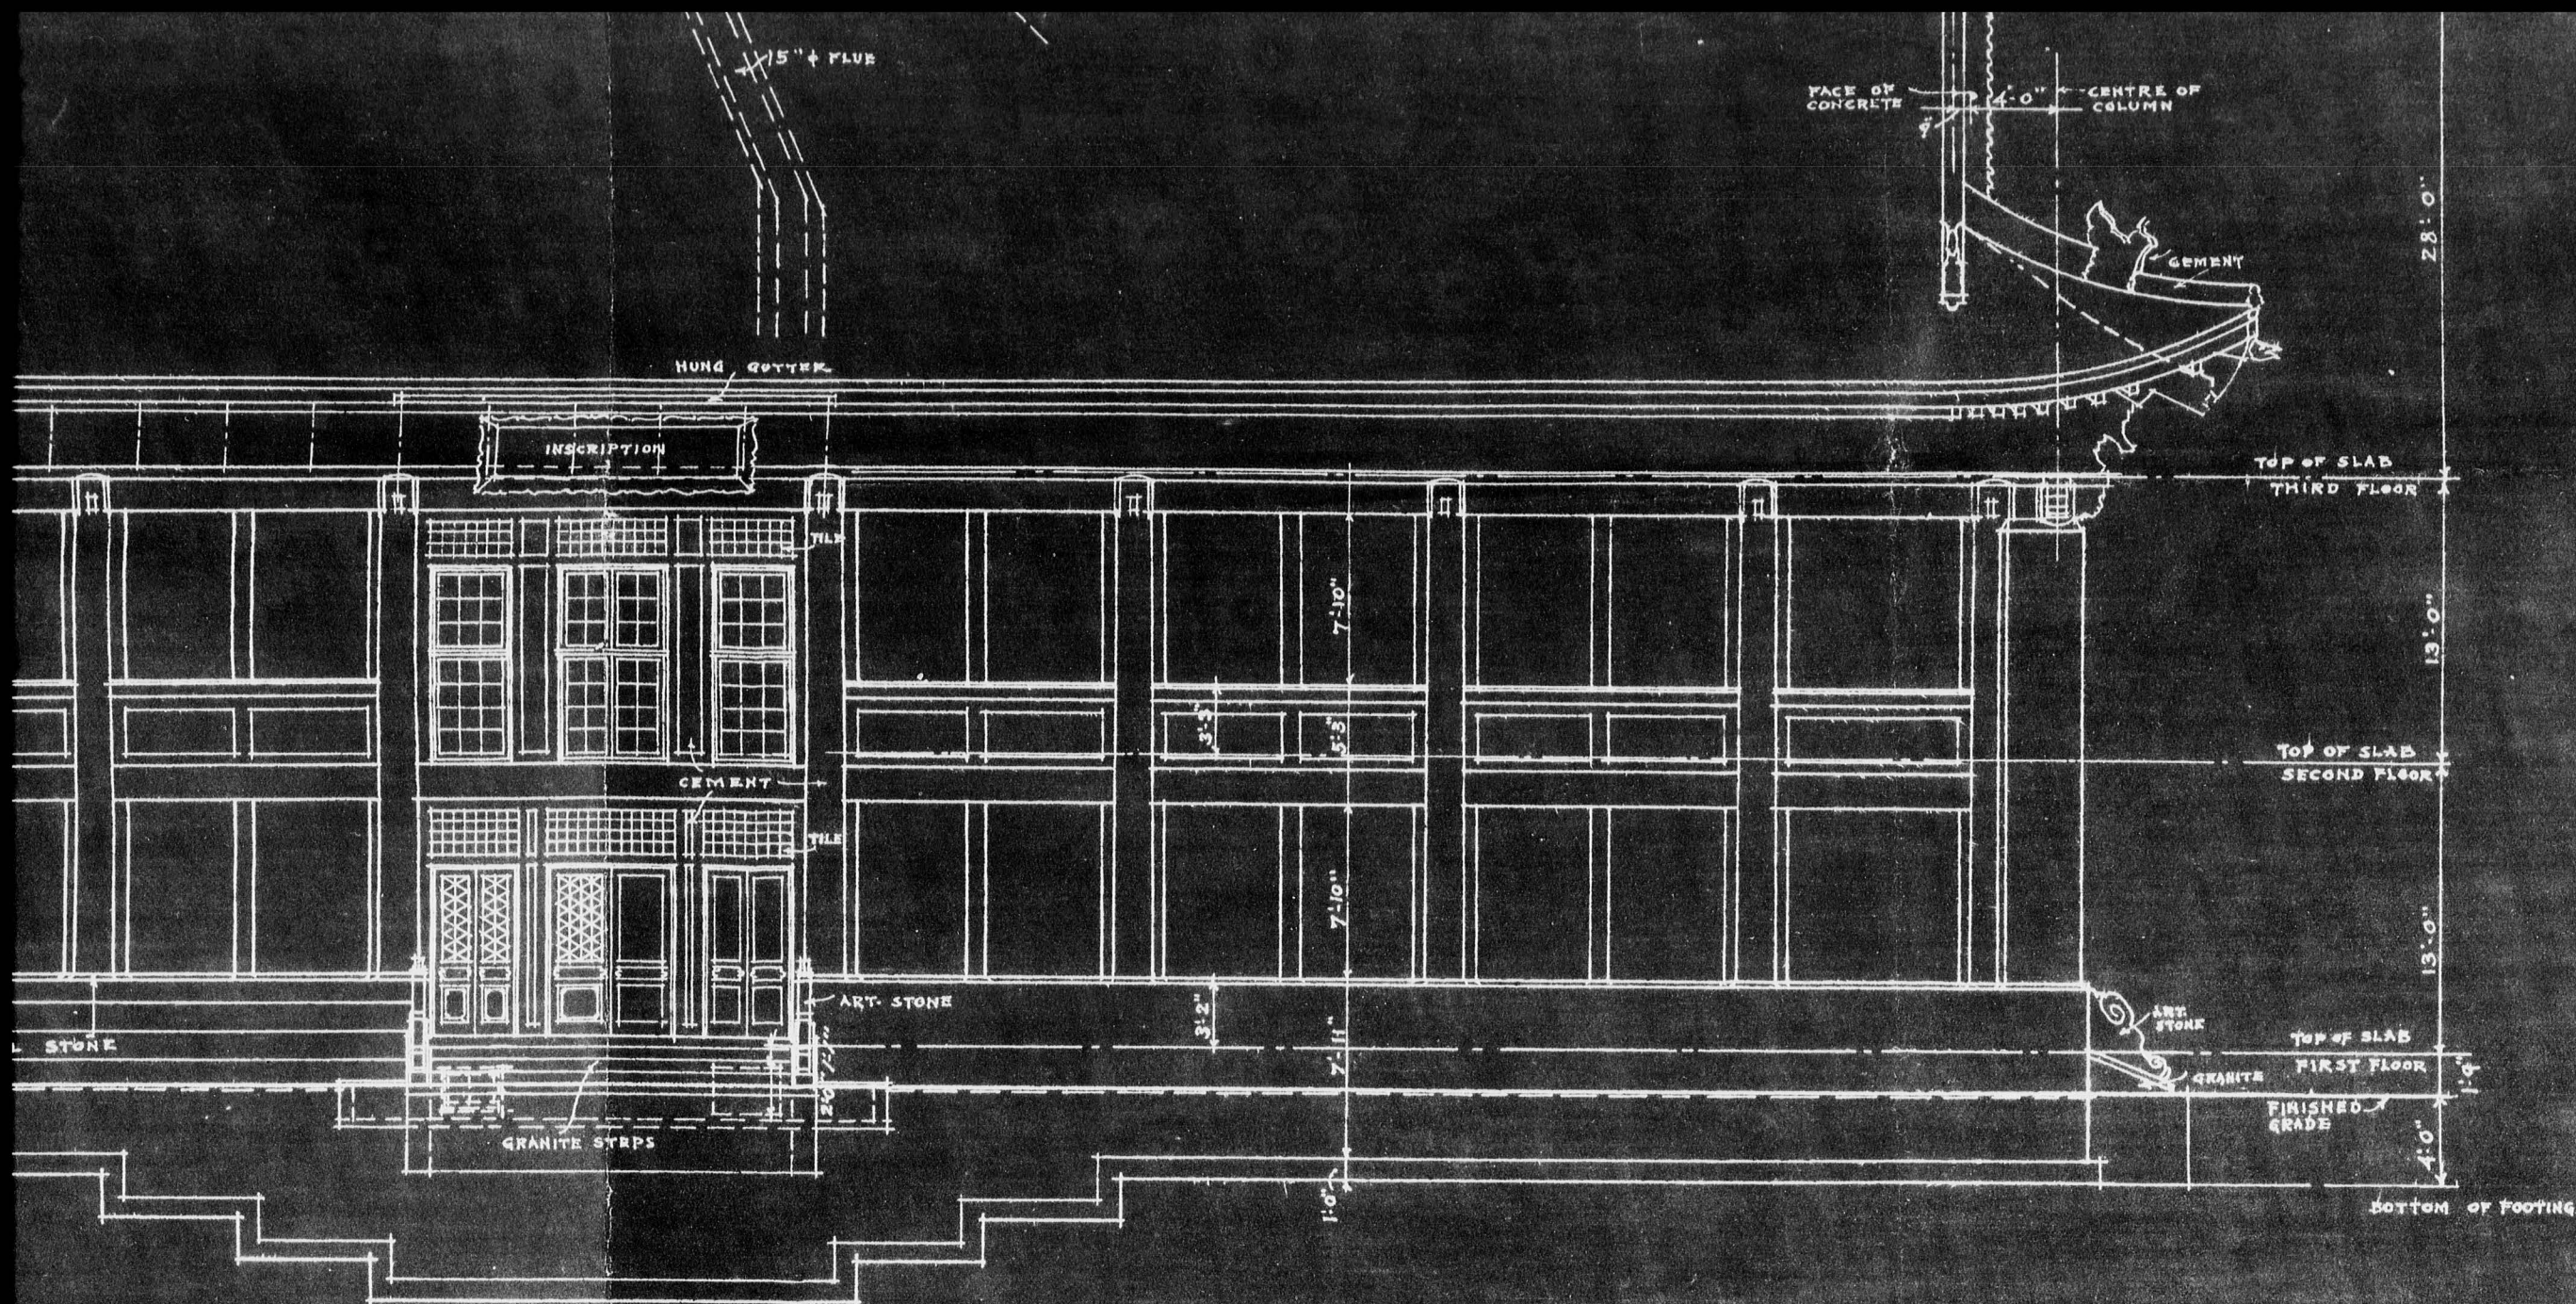


SOUTH ELEVATION
NORTH ELEVATION SAME EXCEPT
AS SHOWN ABOVE

北京燕京女學講堂 紐約 上海 威實馬起林建築師	SCALE	JUNIOR COLLEGE BLDG WOMEN'S COLLEGE PEKING UNIVERSITY PEKING CHINA	DRAWING NO.
	1/8"=1'-0"		3-JC.
	TITLE		
	NORTH & SOUTH ELEVATION		
MADE BY WISERT NEW YORK DEC. 1, 1921	MURPHY MCGILL & HAMLIN ARCHITECTS/ 351 MADISON AVE. NEW YORK CITY UNION BUILDING SHANGHAI		CHECKED BY M. J. H. L.
			APPROVED BY H. K. M.

0585

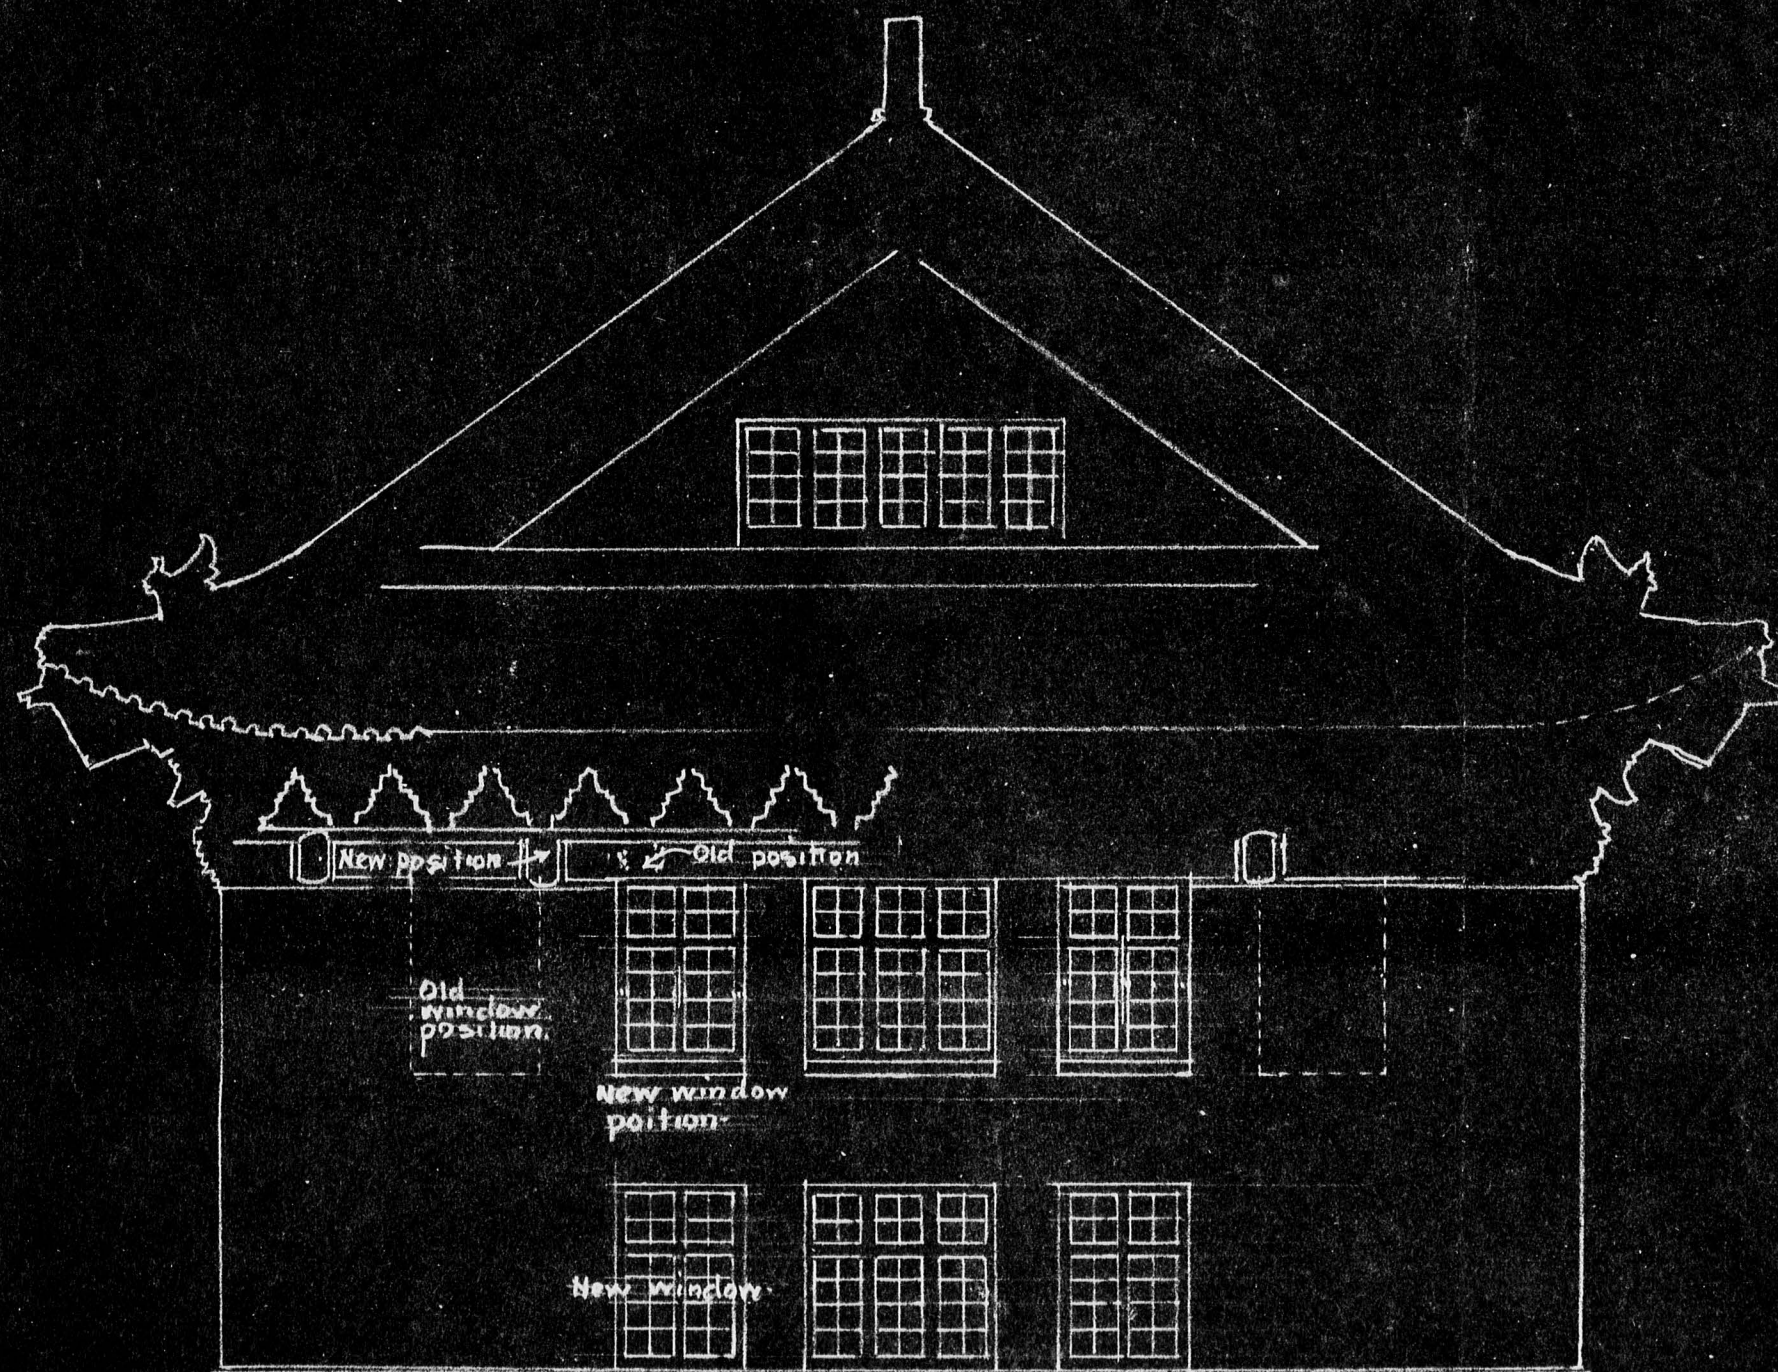

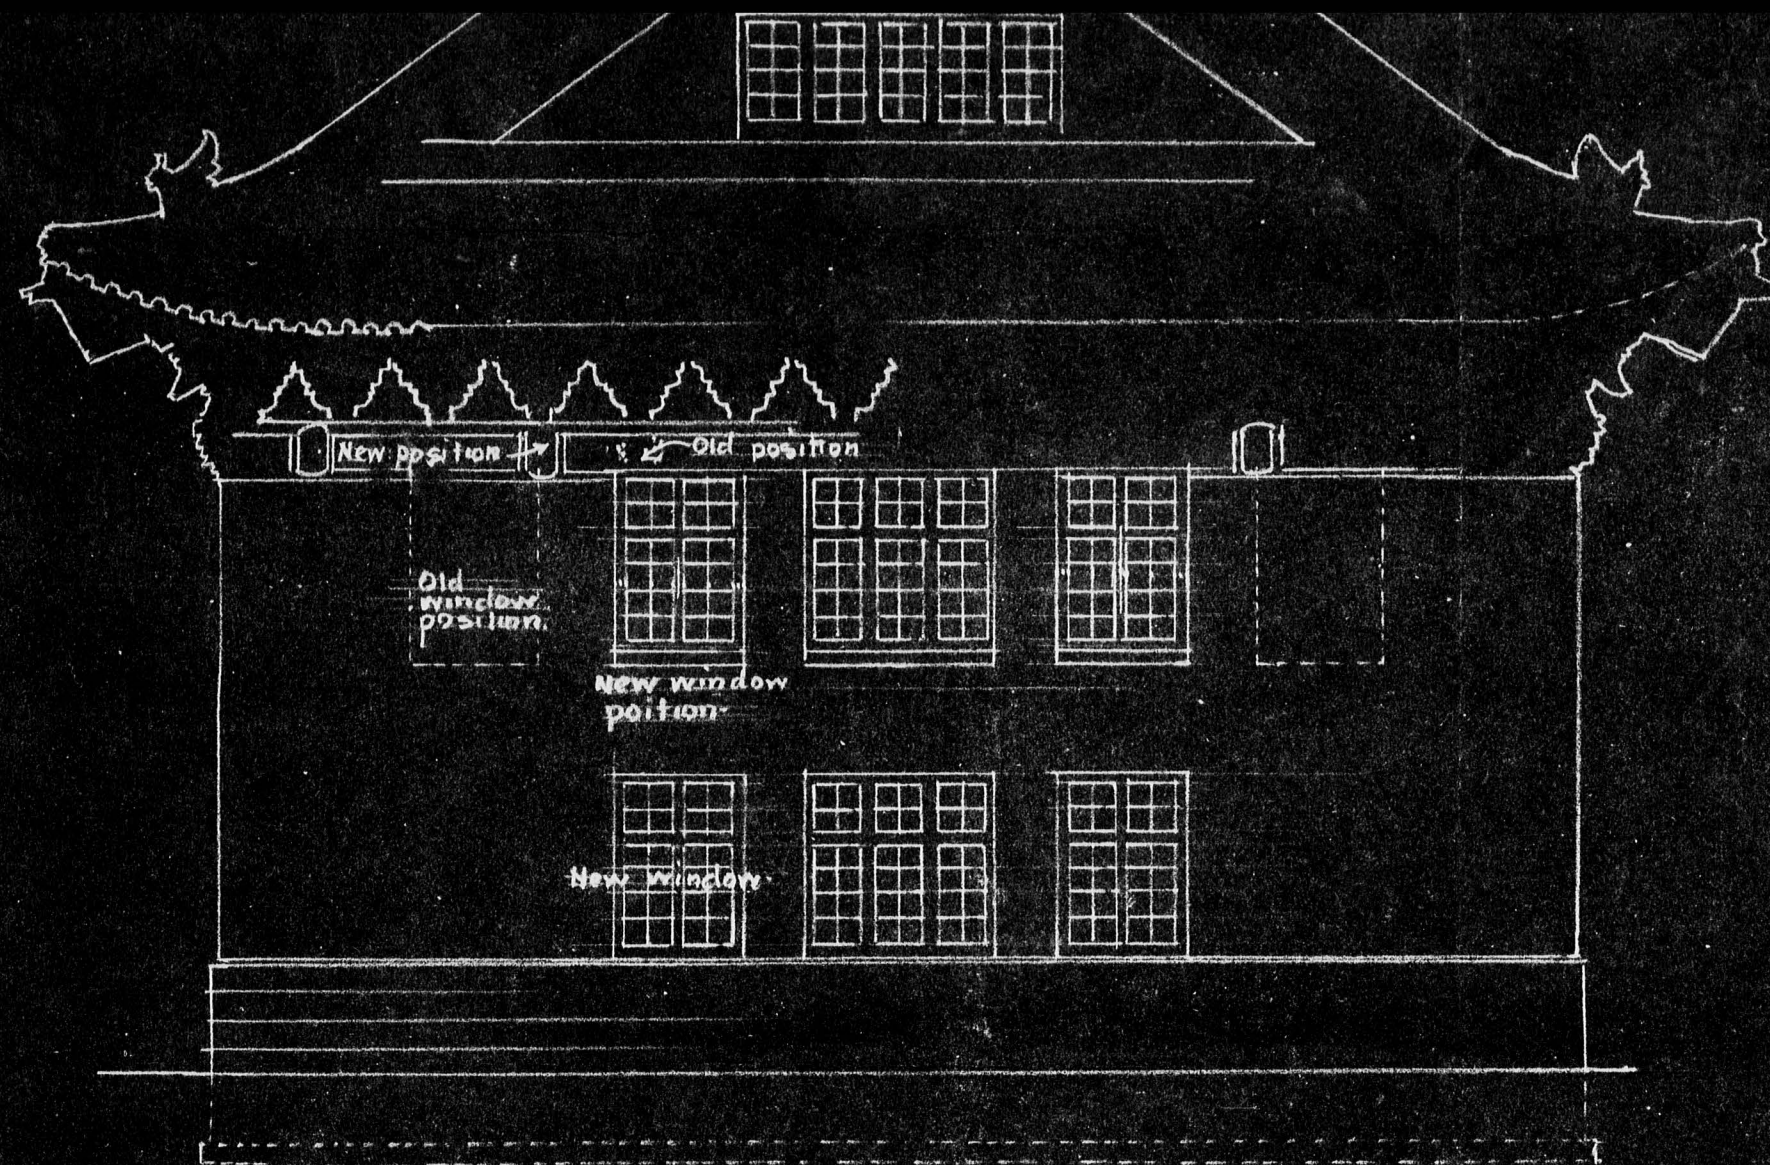

SOUTH ELEVATION.


SCALE JUNIOR COLLEGE BLDG
 1/8" = 1'-0" WOMEN'S COLLEGE
 PEKING UNIVERSITY
 PEKING, CHINA.

PEKING UNIVERSITY CONSTRUCTION BUREAU, CHINA.	NO.	
	JOB	22
	SHEET	13
REVISED FROM DRAWING 434	DATE	Oct 31, 1937
	PRINT	1
MURPHY MCGILL & HAMLIN		
ARCHITECTS		
NEW YORK		

0587


Junior College Building Women's College - Yonkers University

NOTE: PAPER
CEMENT PLASTER
ON ALL WALLS OF ALL
ROOMS EXCEPT
HALL & BATH
EXTERIOR PLASTER


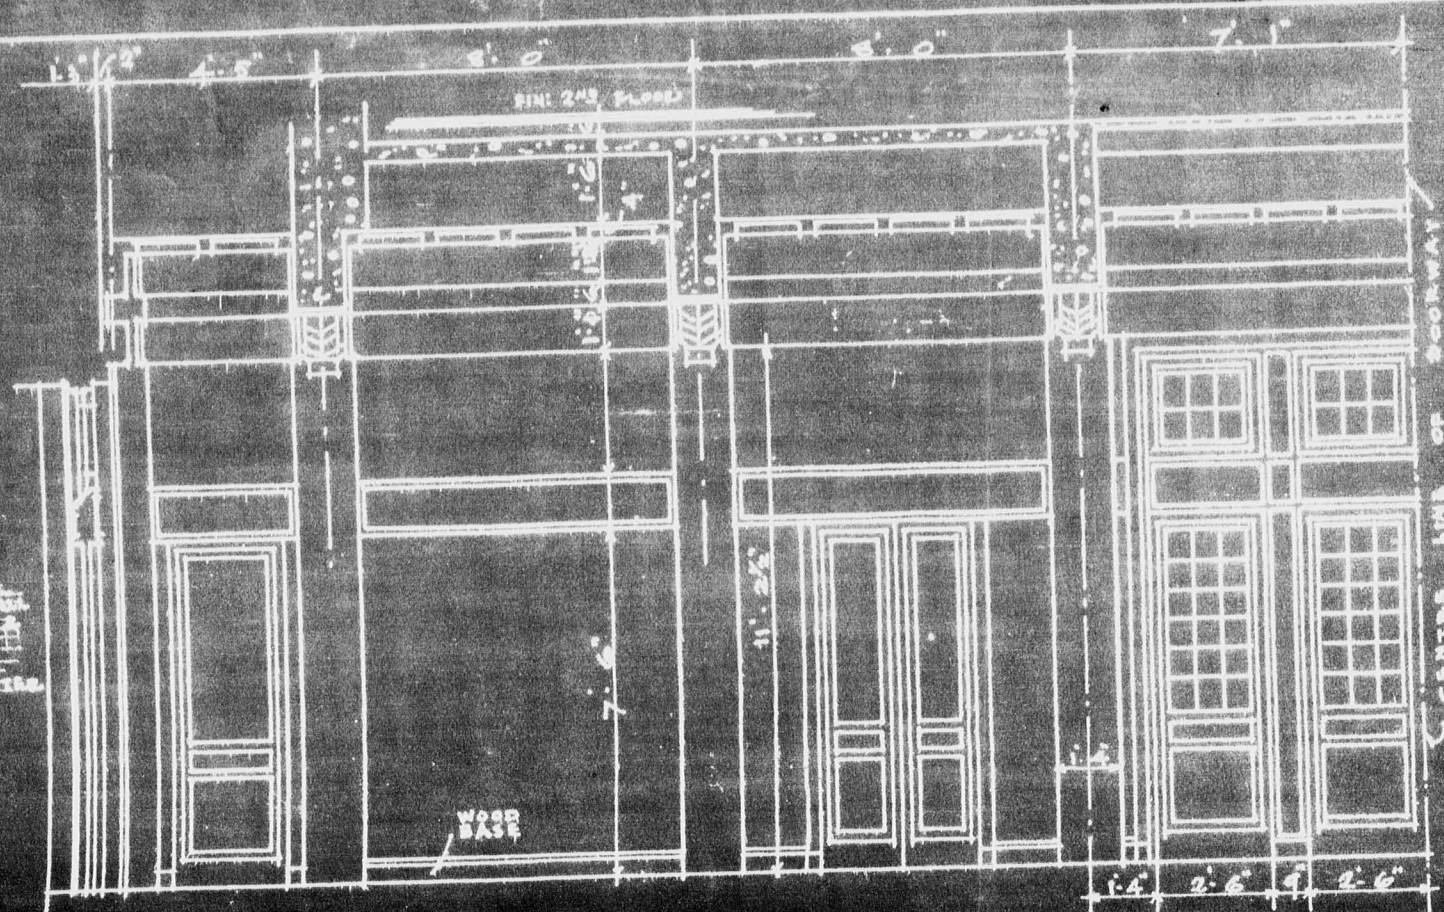


HALF NORTH ELEVATION


DETAILS OF SOCIAL HALL

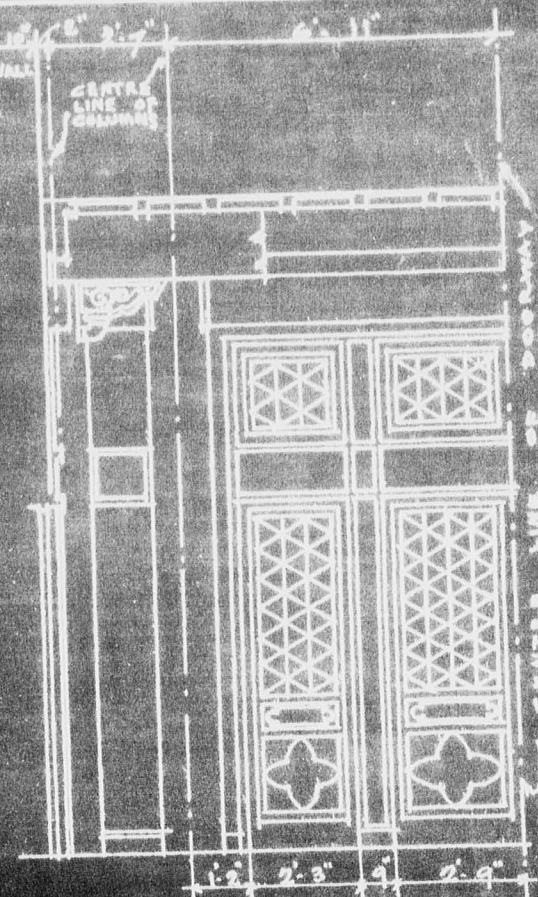


HALF EAST & WEST ELEVATION

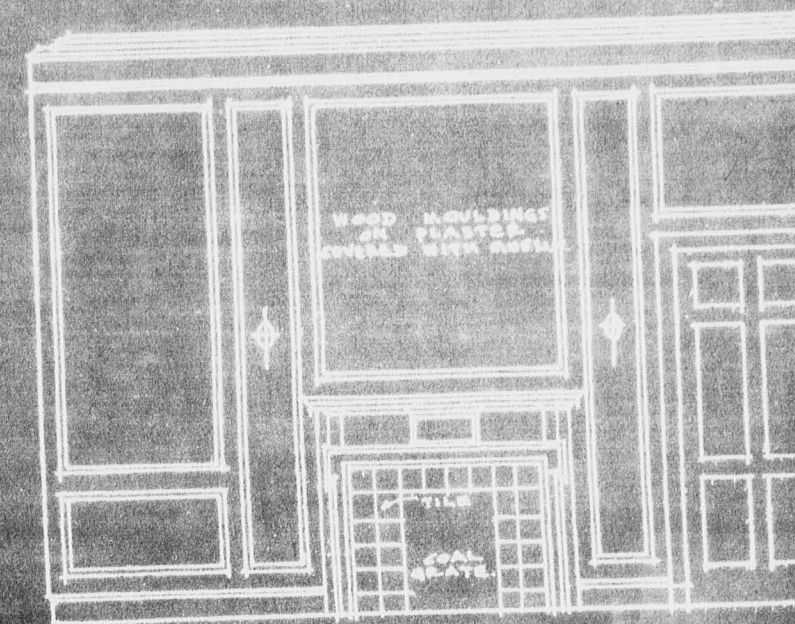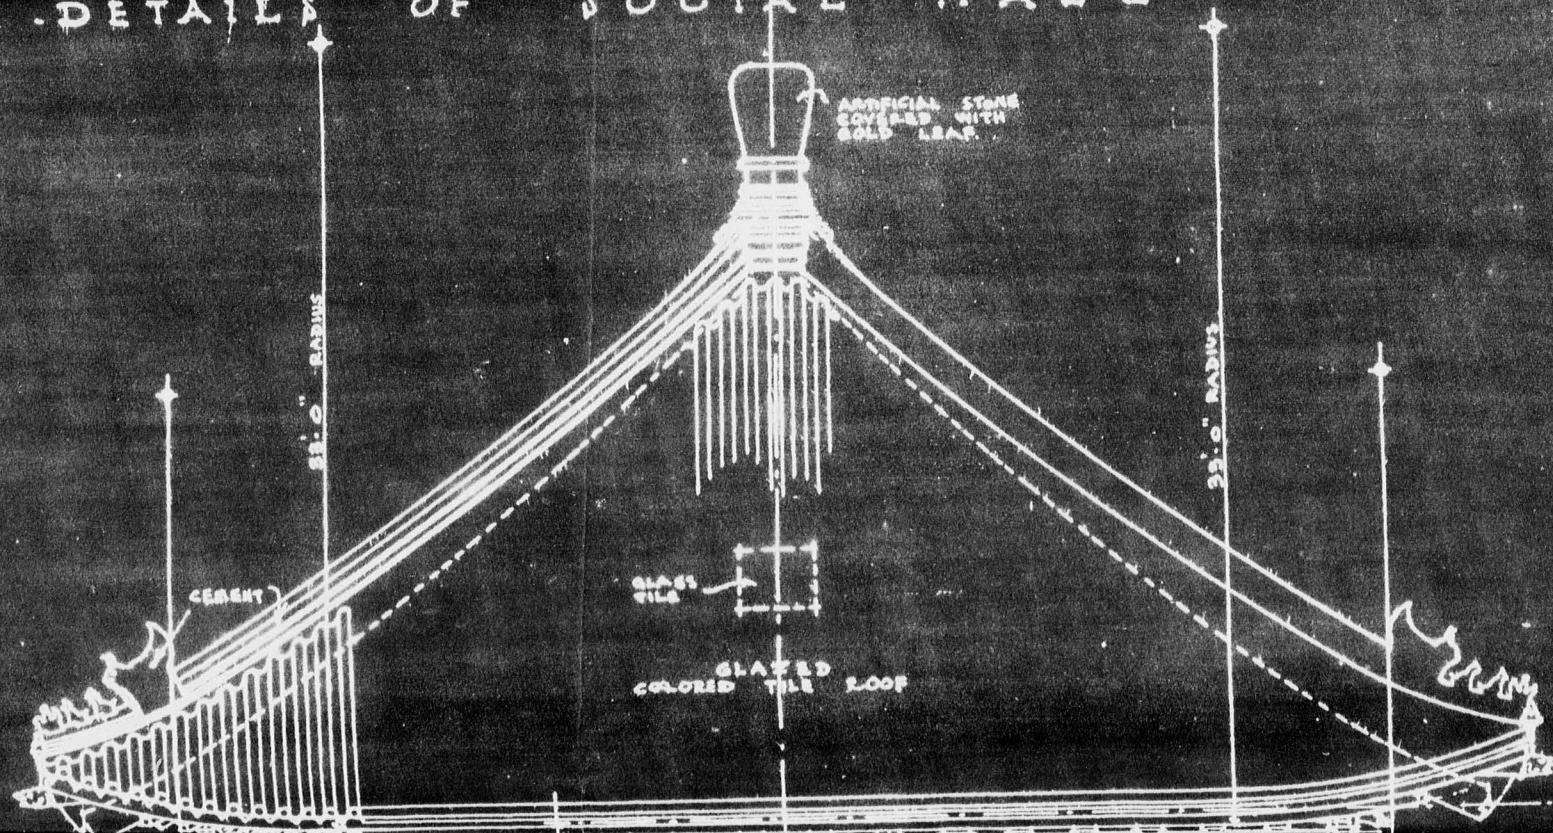


ELEVATION WEST WALL
LIVING ROOM

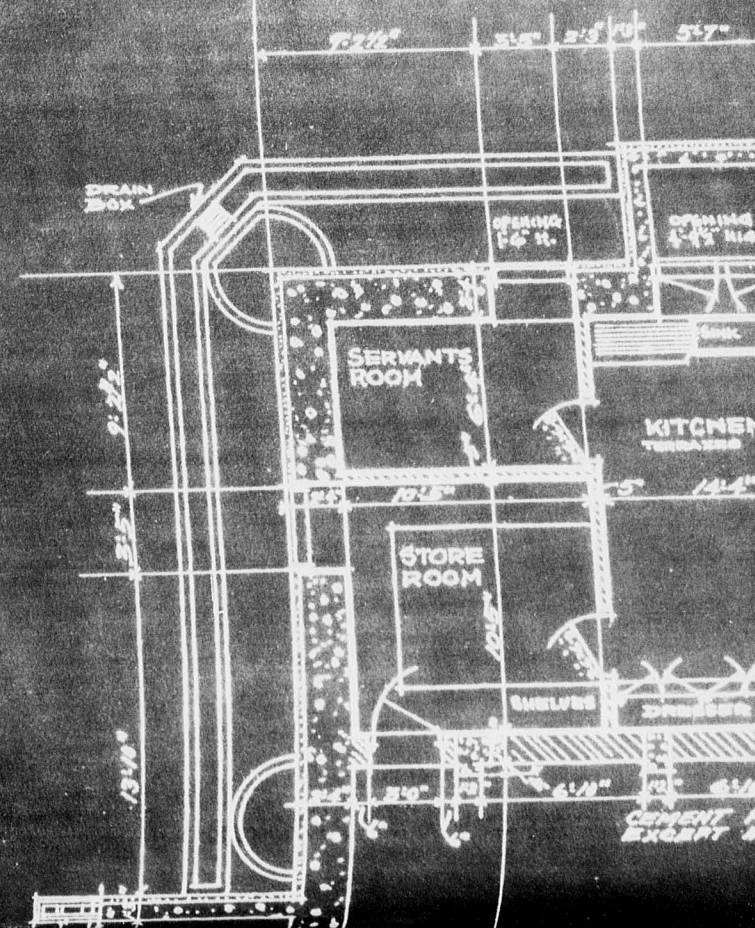


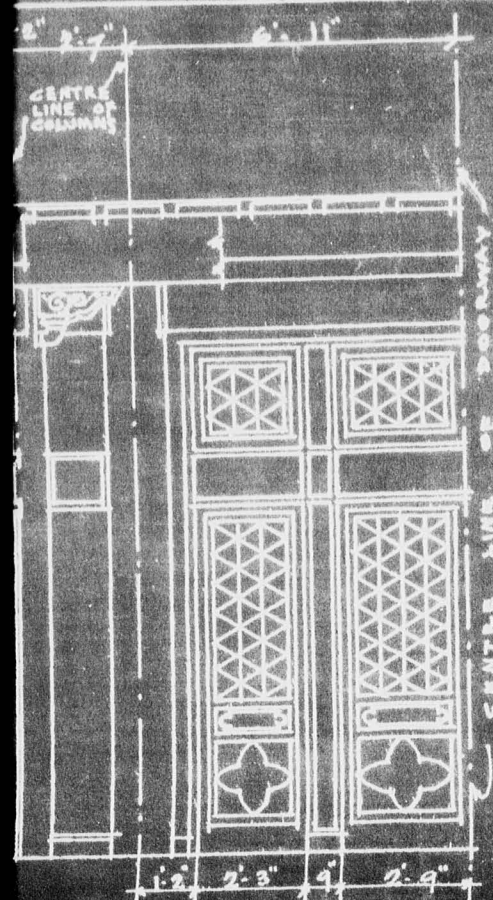


HALF EAST & WEST
ELEVATION.

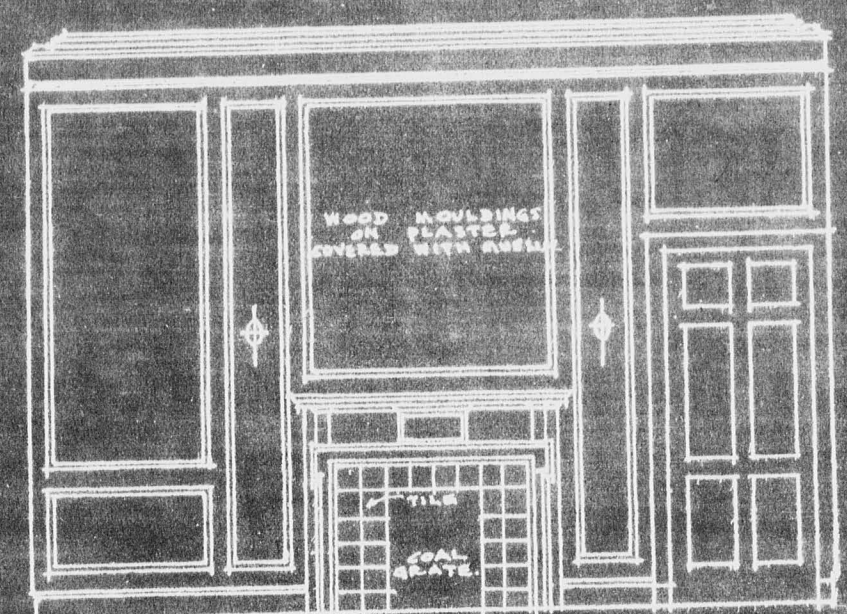


ELEVATION WEST WALL
LIVING ROOM.

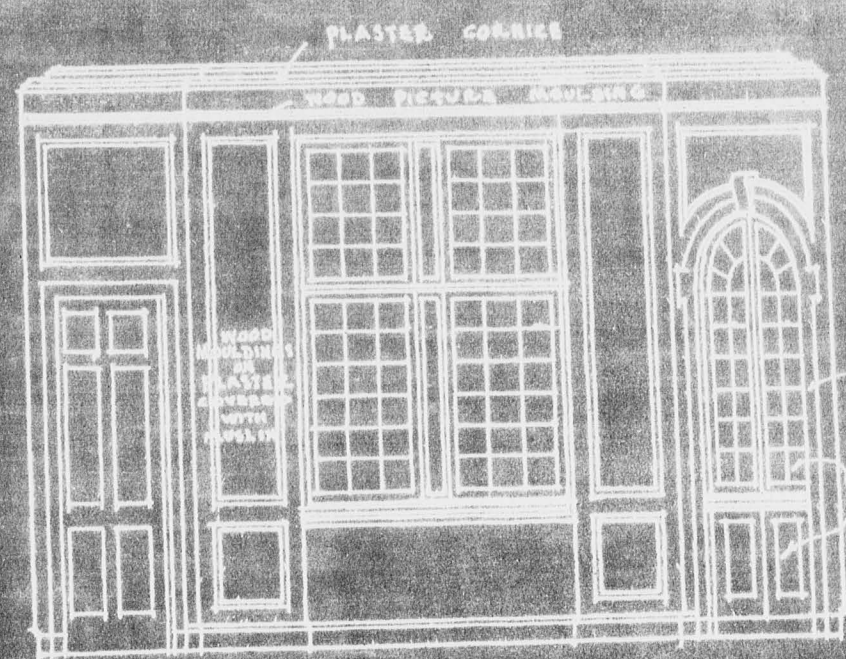



ELEVATION SOUTH WALL
DINING ROOM.

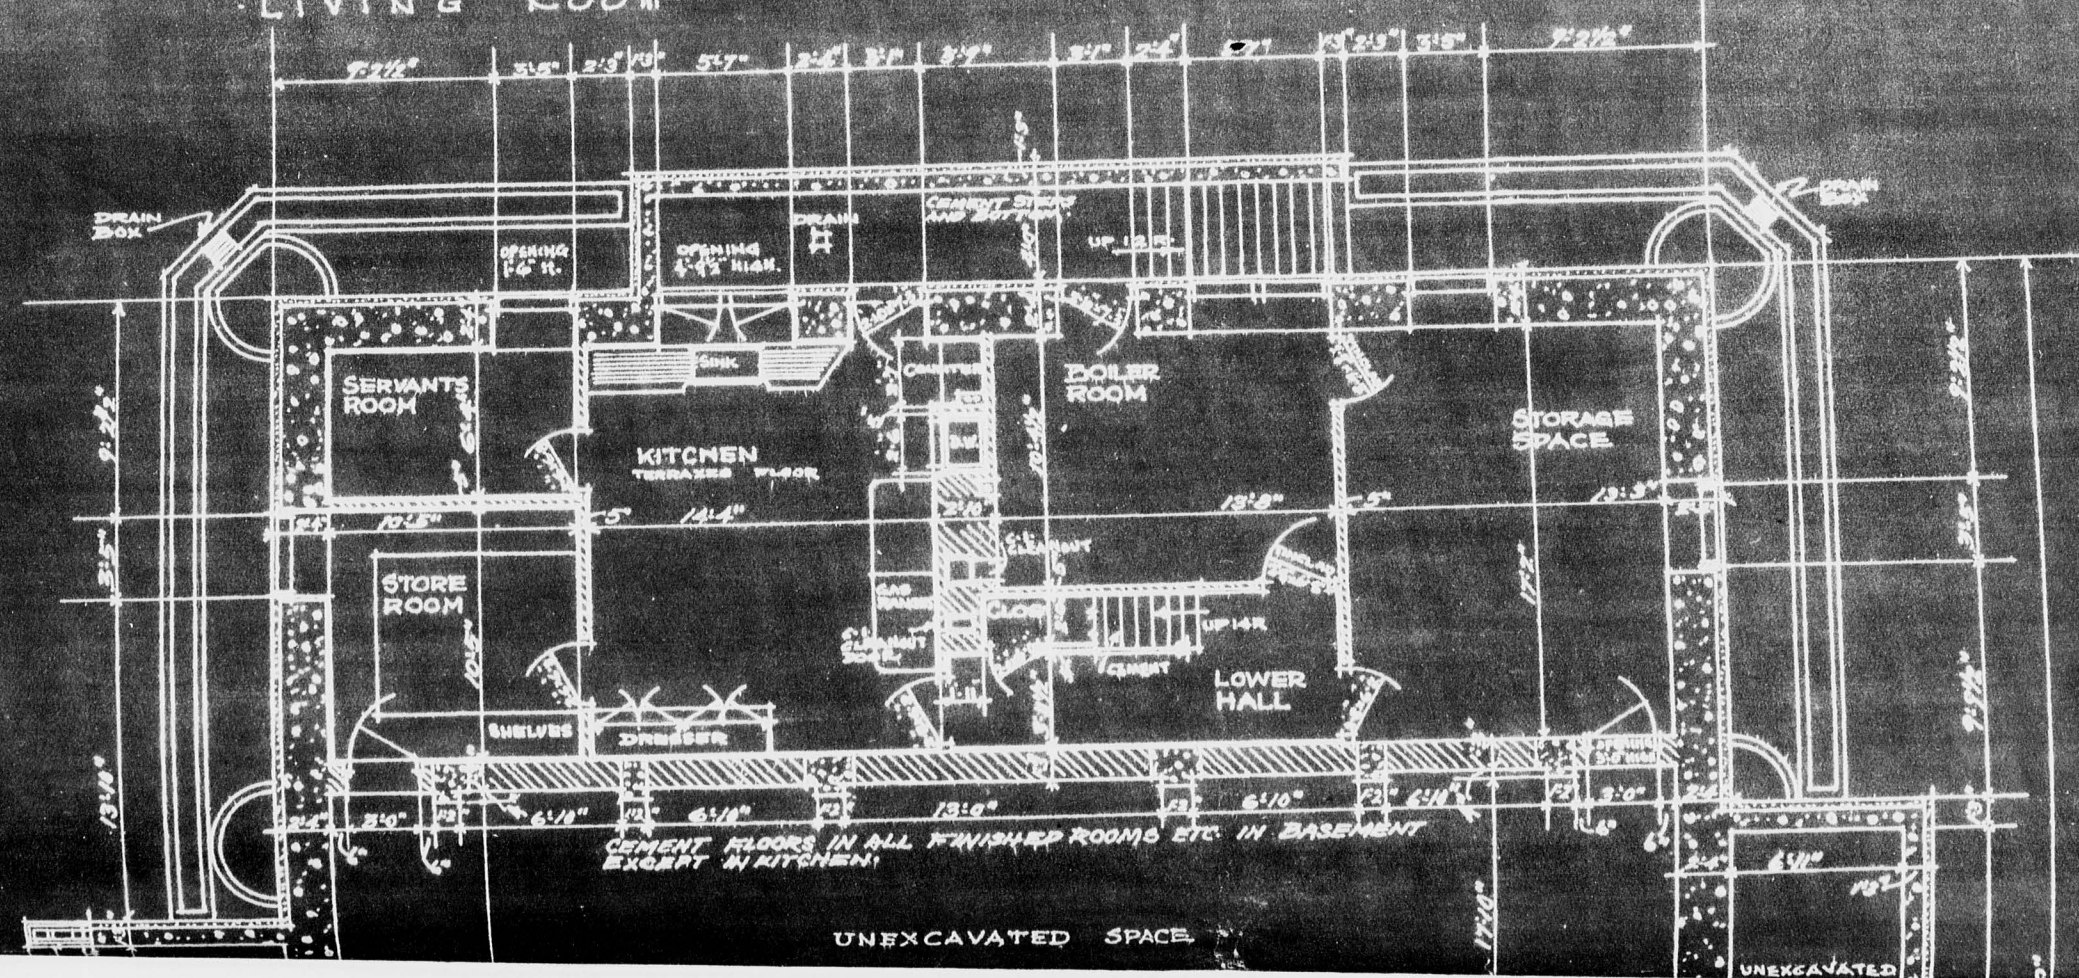

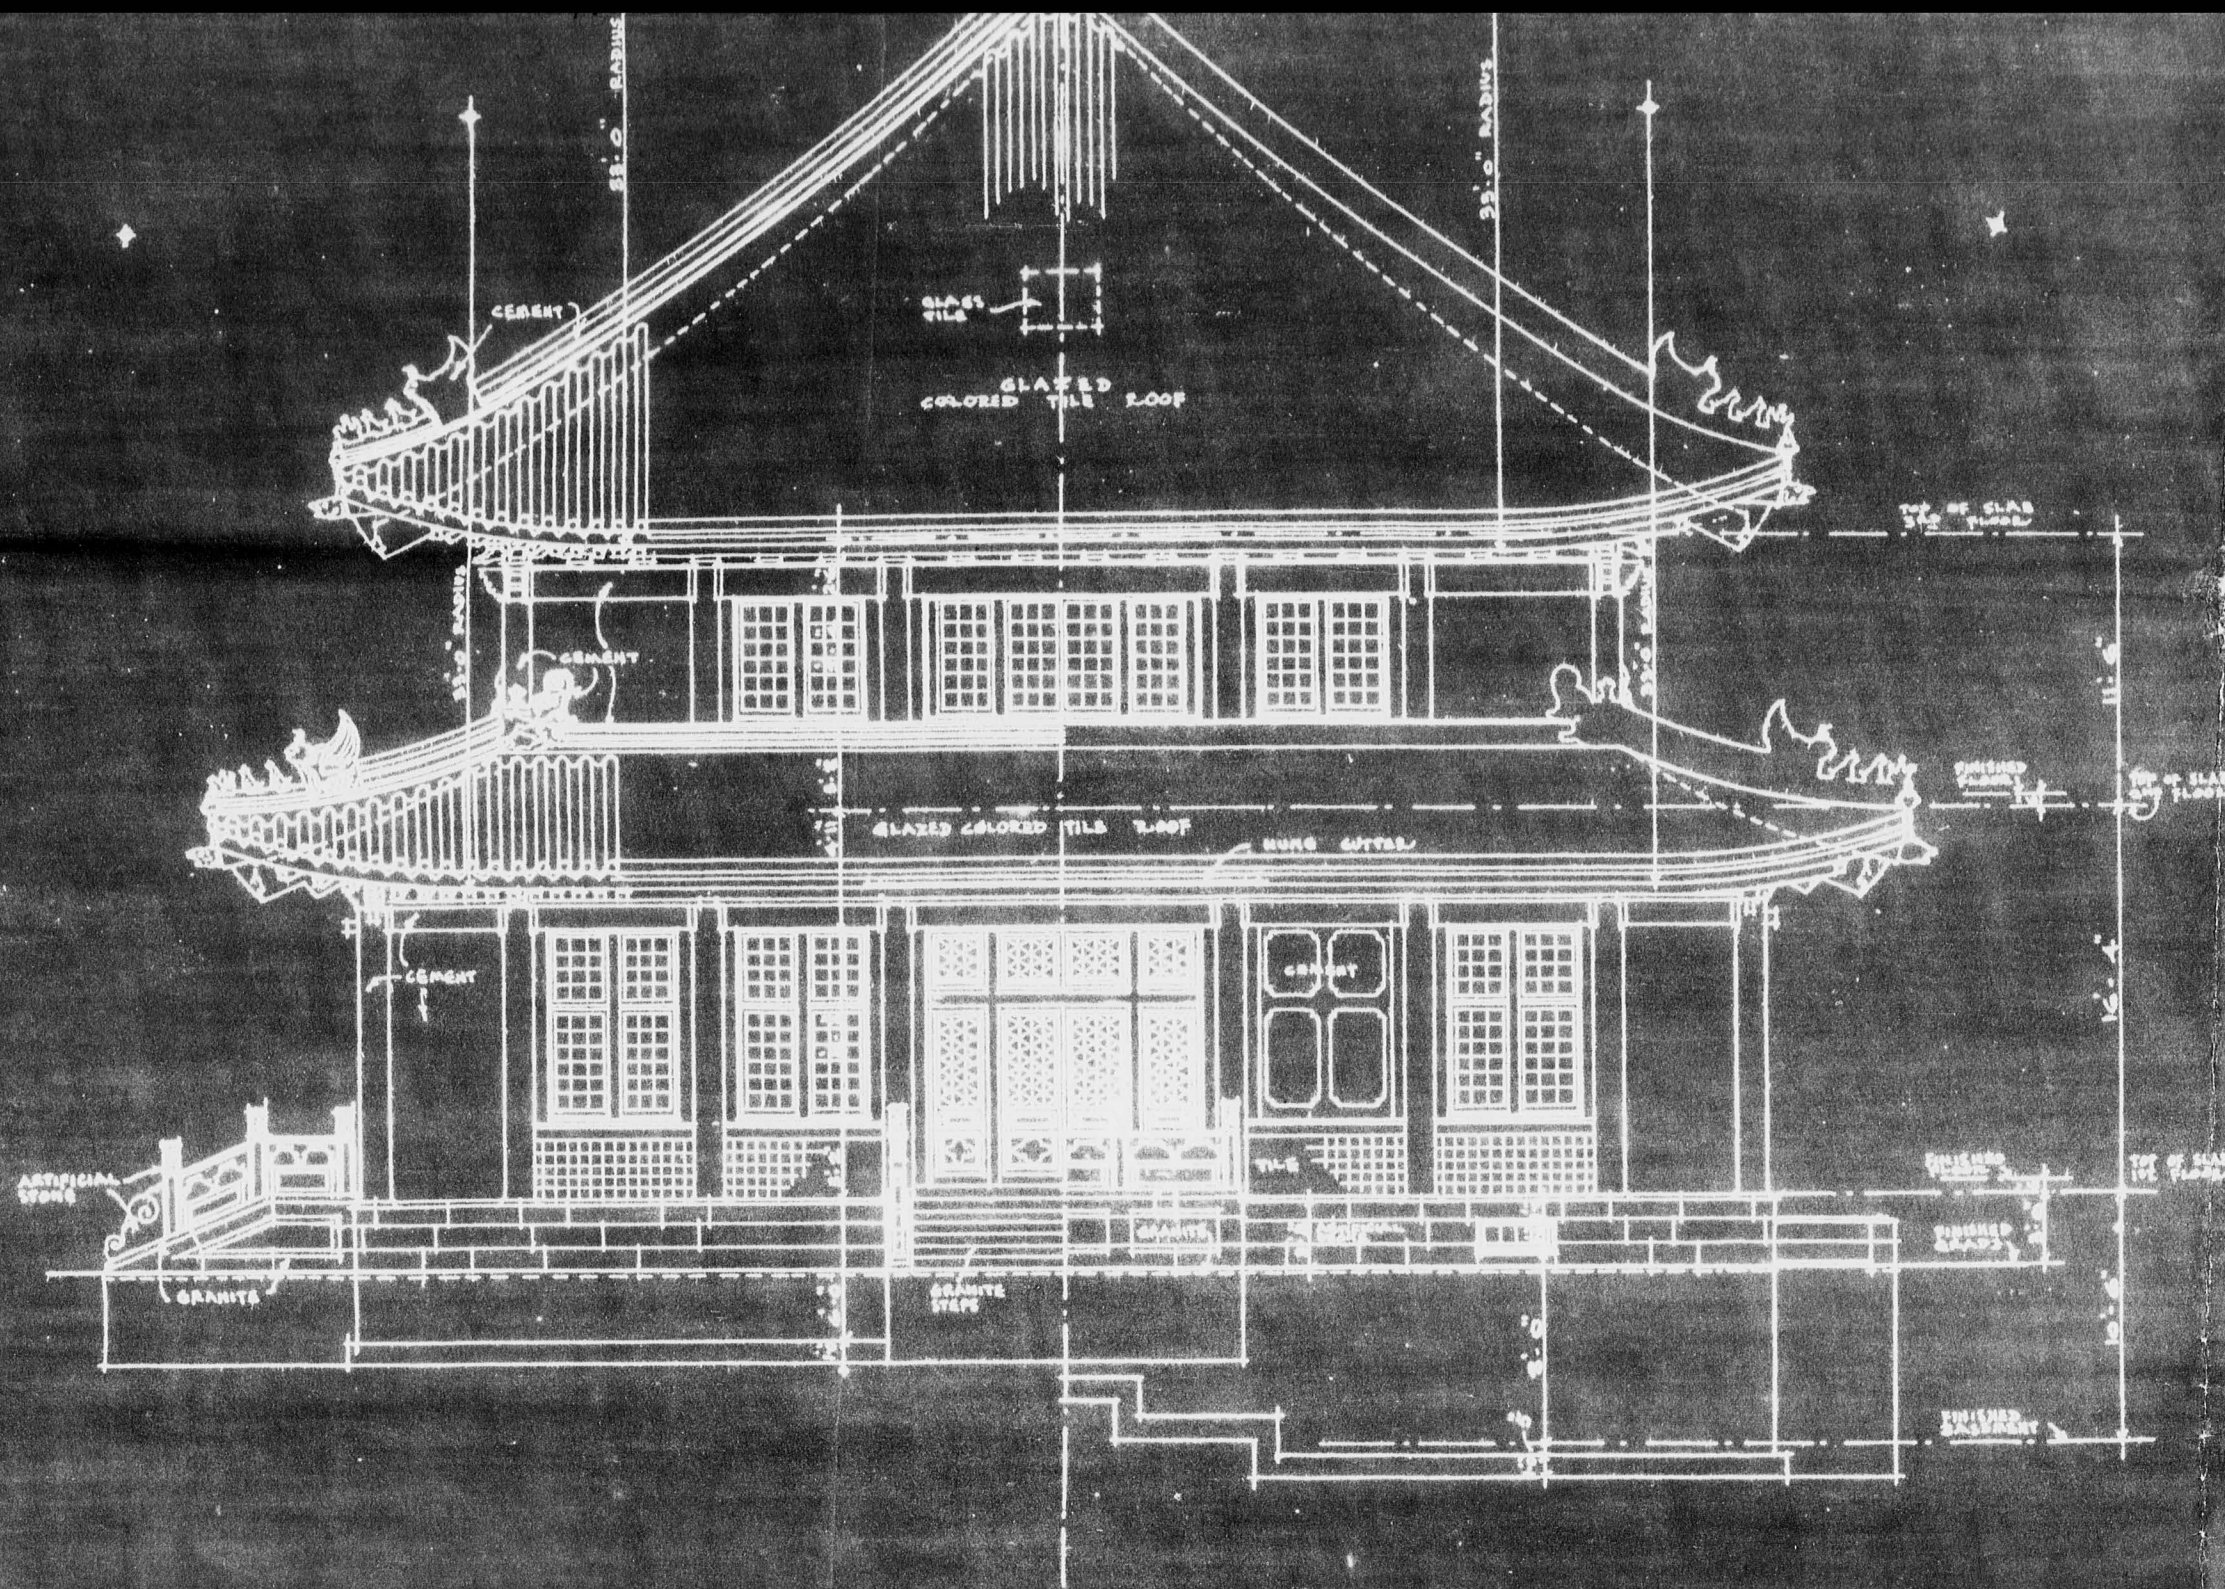


· HALF NORTH ELEVATION · HALF WEST ELEVATION ·

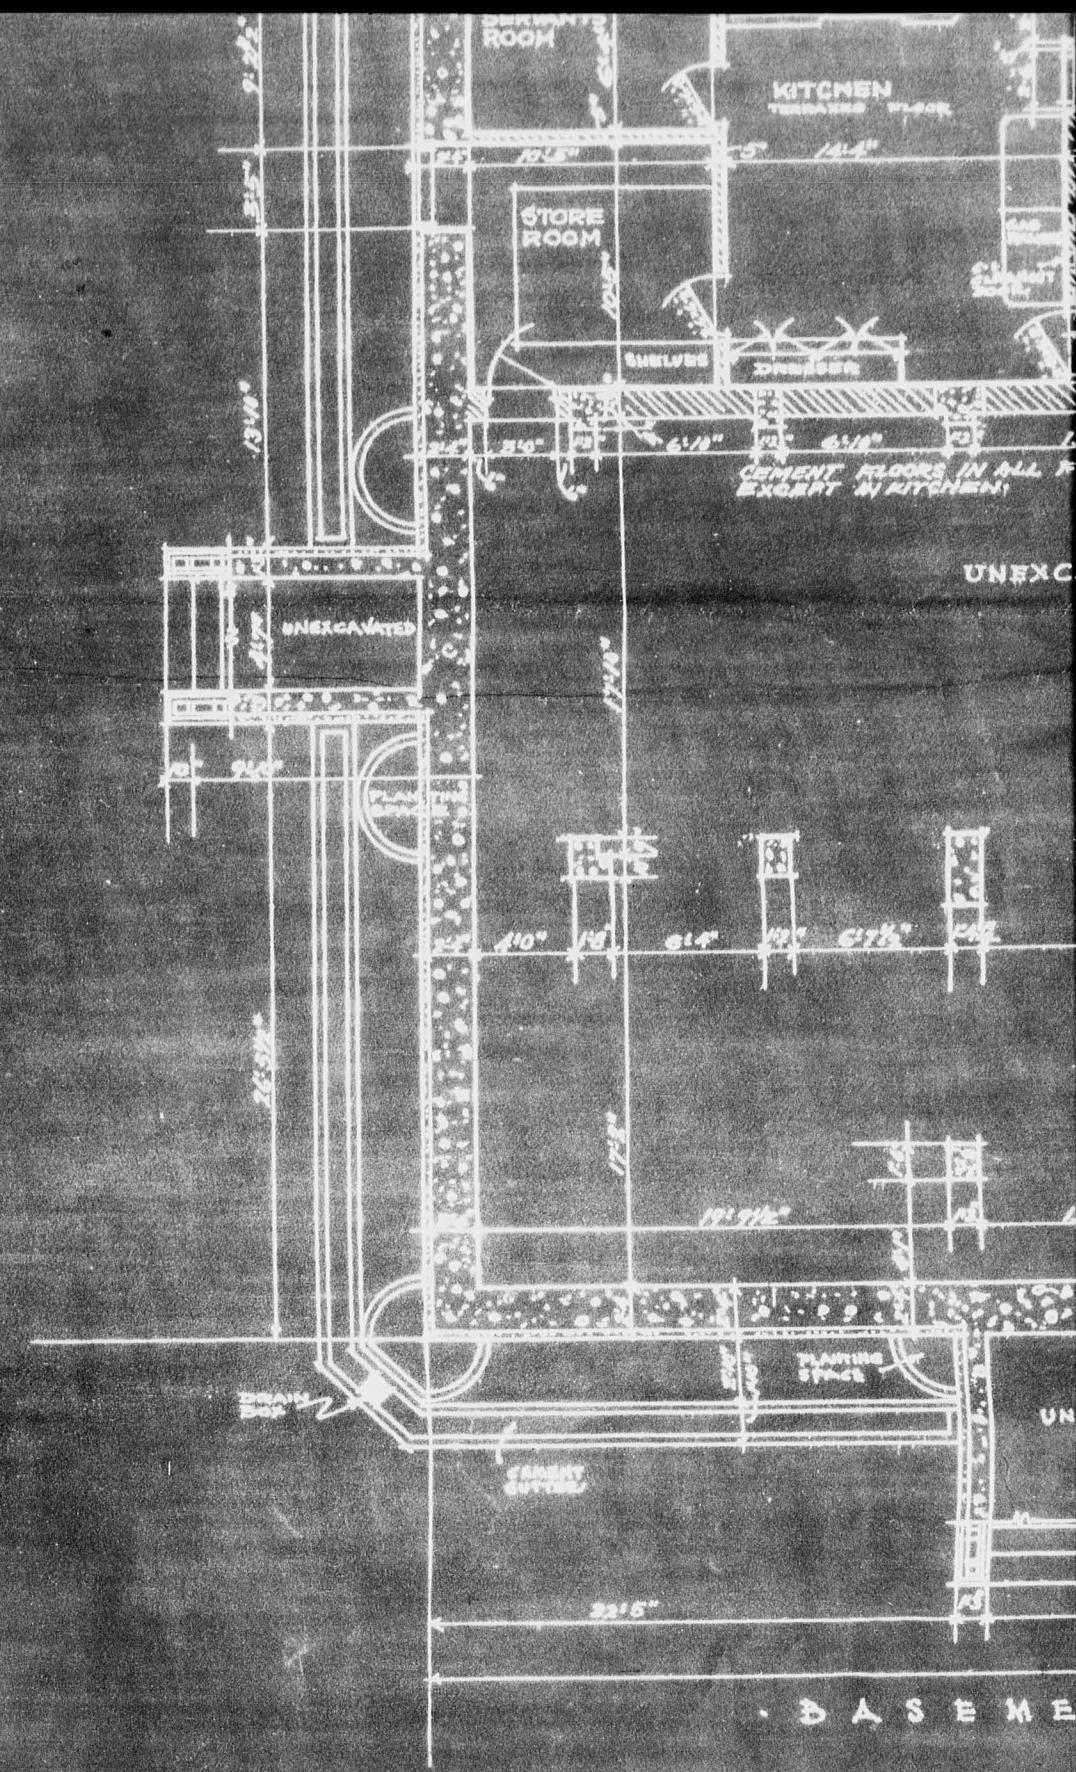

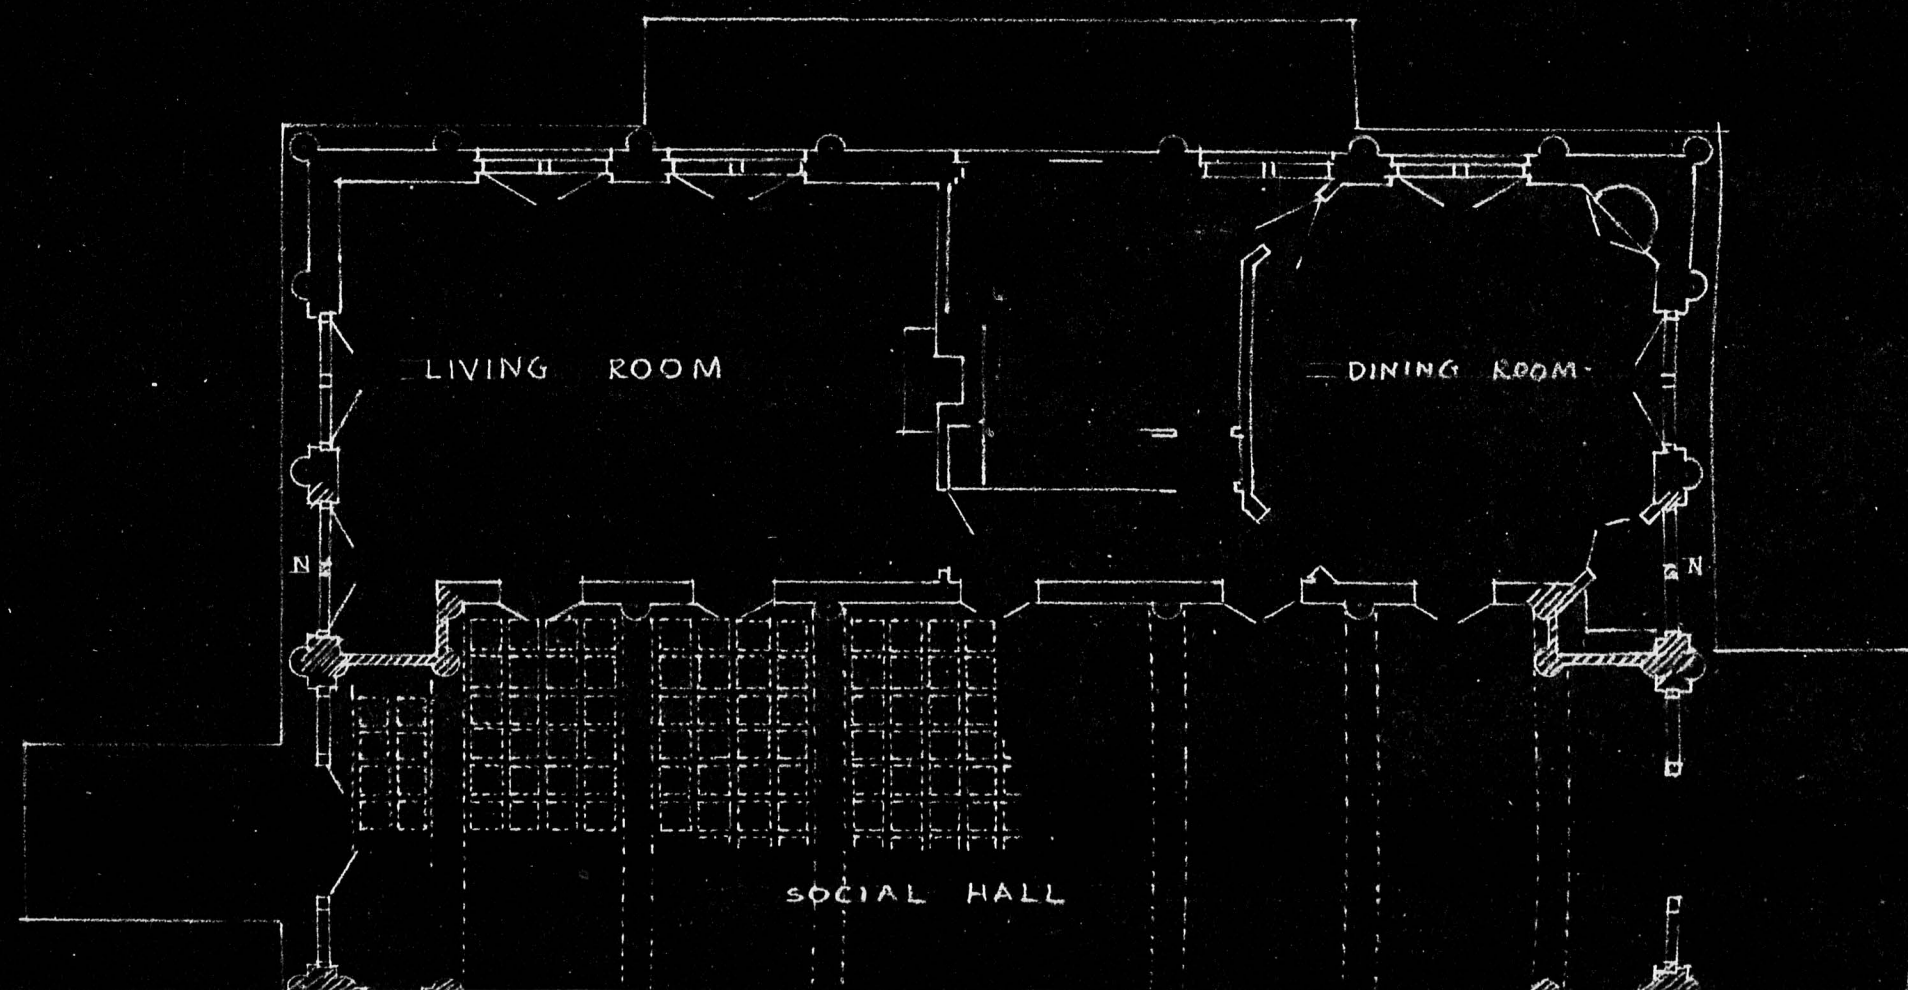

0593

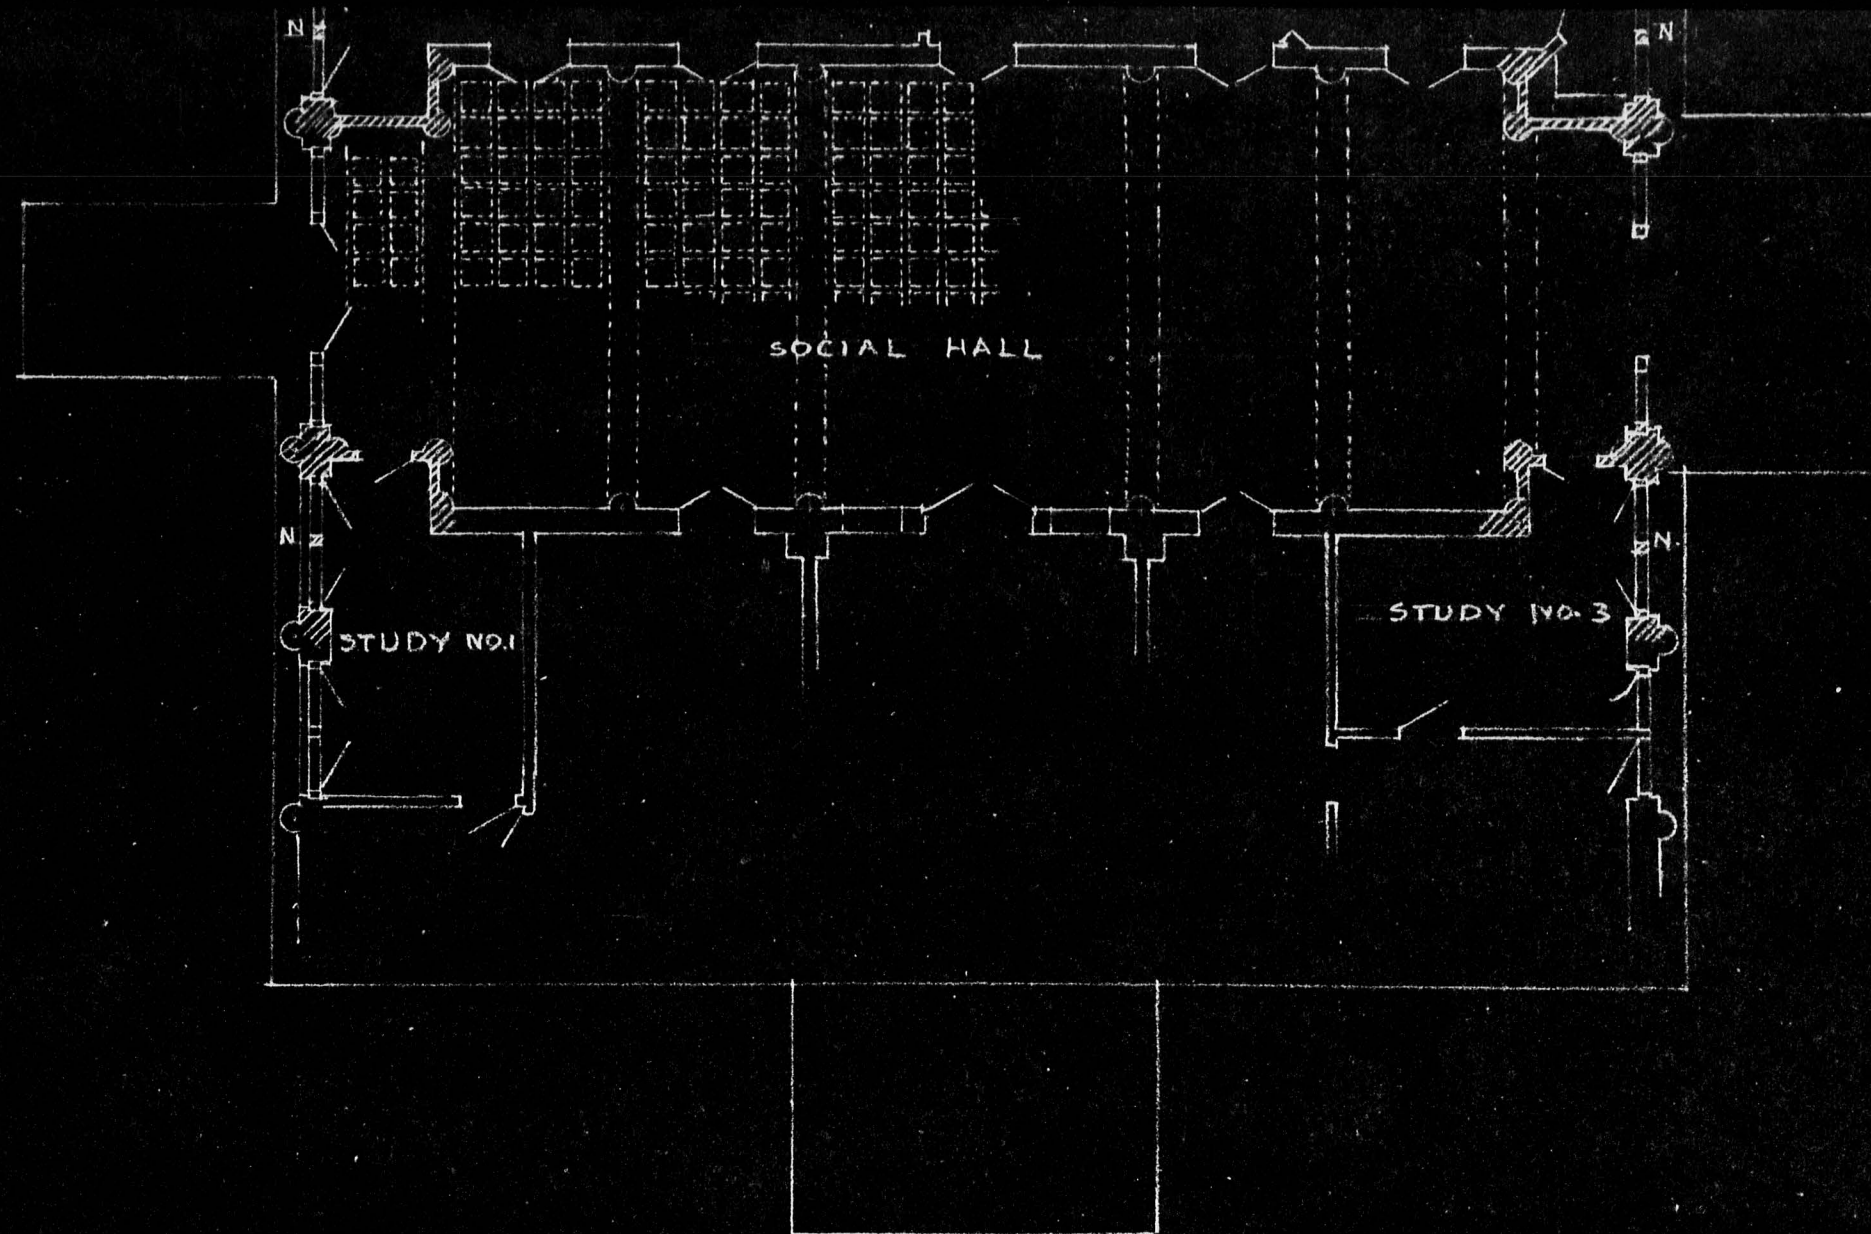

FIRST FLOOR PLAN.

REVISED FACULTY CLUB HOUSE PLAN
FOR WOMEN'S COLLEGE, PEKING UNIVERSITY,
PEKING, CHINA.

NOTE:- ONLY THE HATCHED PORTIONS ARE CHANGED.
WINDOWS MARKED IN ARE NEW WINDOWS.

SCALE 1/8" TO 1'-0"

BUREAU	20
	10
SEPT. 22, 1922	

0594

Faculty Club House Women's College - Ipswich University

Revised Faculty
Club House
Women's College