

306 4734

UBCHEA ARCHIVES
COLLEGE FILES
RG 11

Yenching
Admin
Blueprints, architectural drawings
Wiant Memorial Residence

0485



WEST ELEVATION

0486



WEST ELEVATION



NORTH ELEVATION

WEST AND NORTH ELEVATIONS FOR
MR. B.M. WIANT'S HOUSE

SOUTH-COMPOUND, YE-TA.

PEKING, CHINA

Scale 1/8" = 1'-0"

made by Koblach

0487

Miami Res plans



0488

8

0


6

4

7


3

4

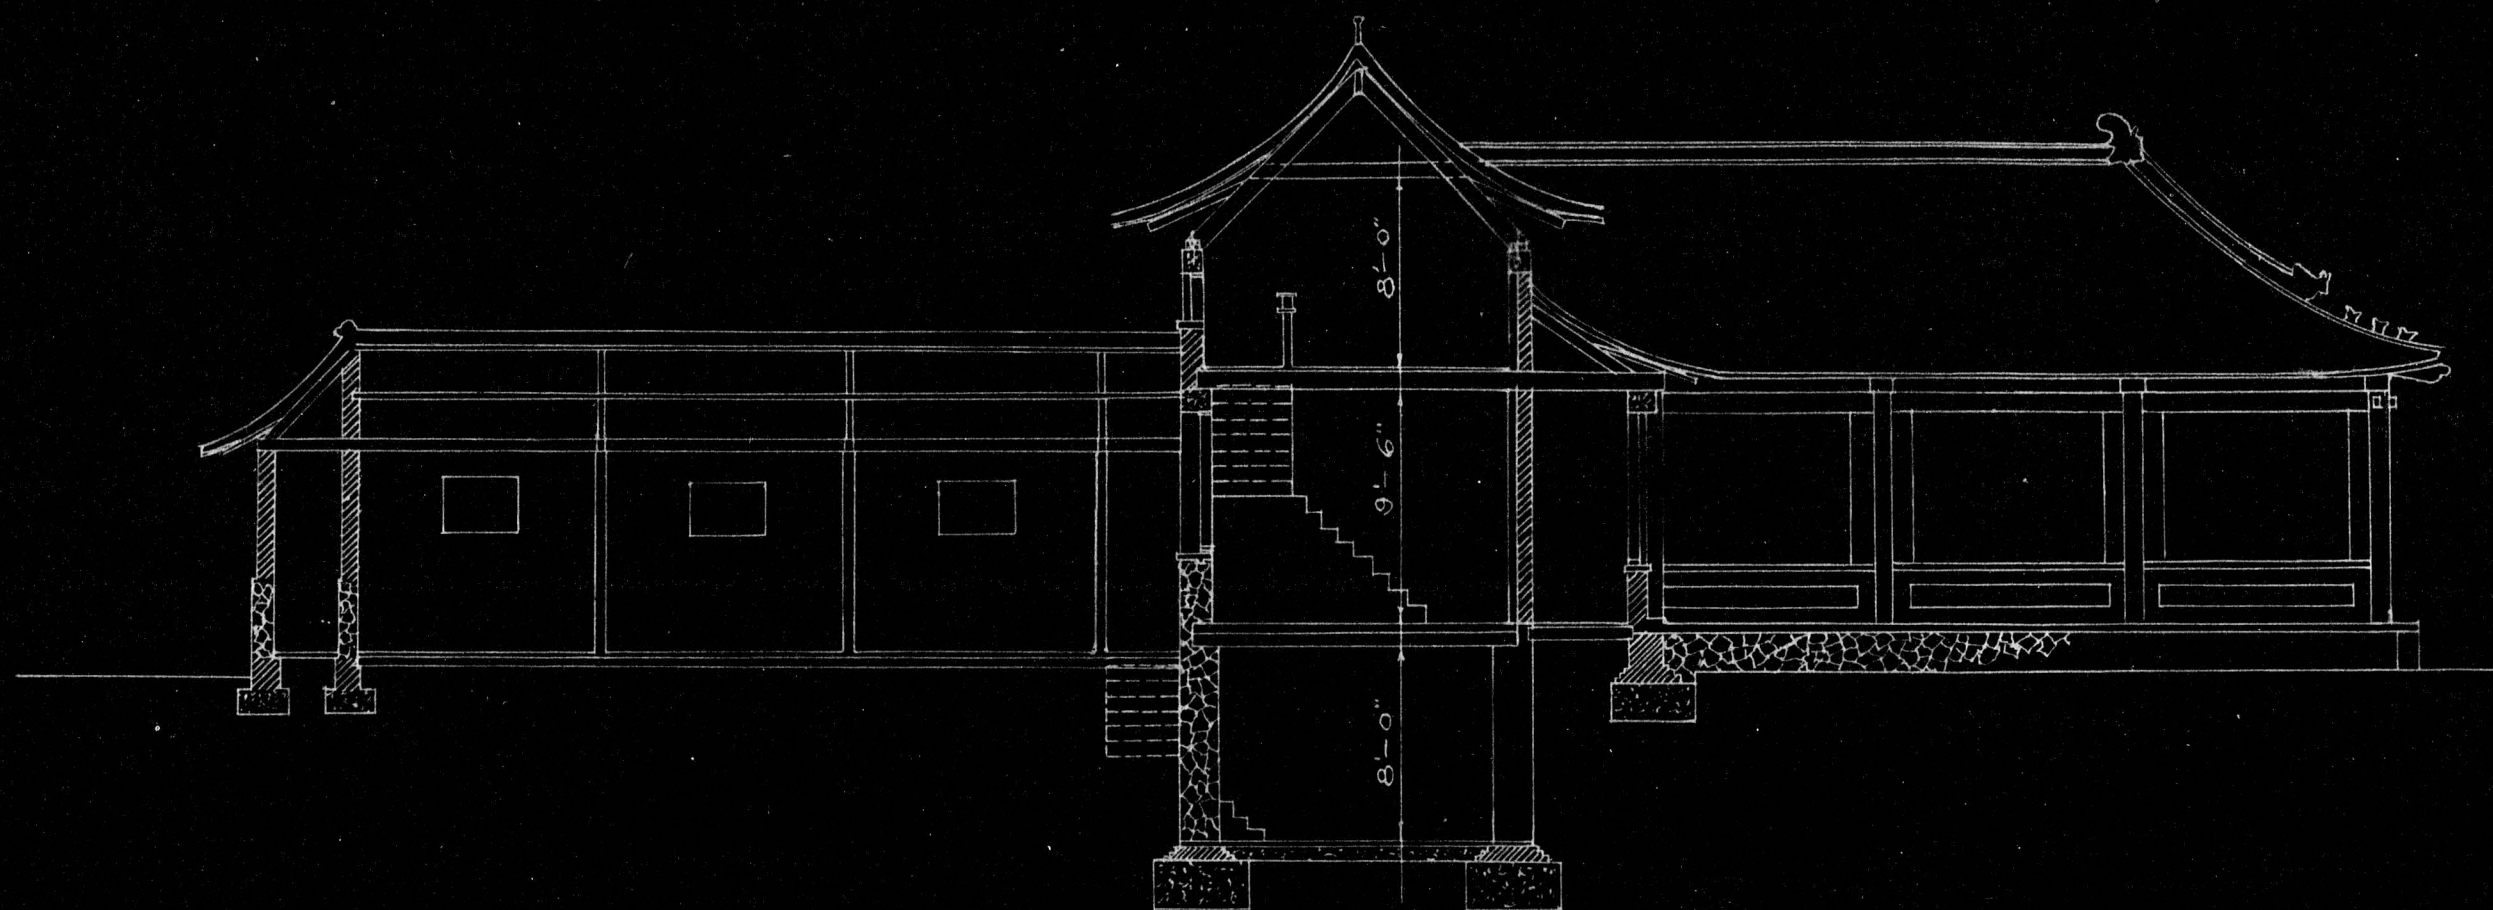

SECTION

0489

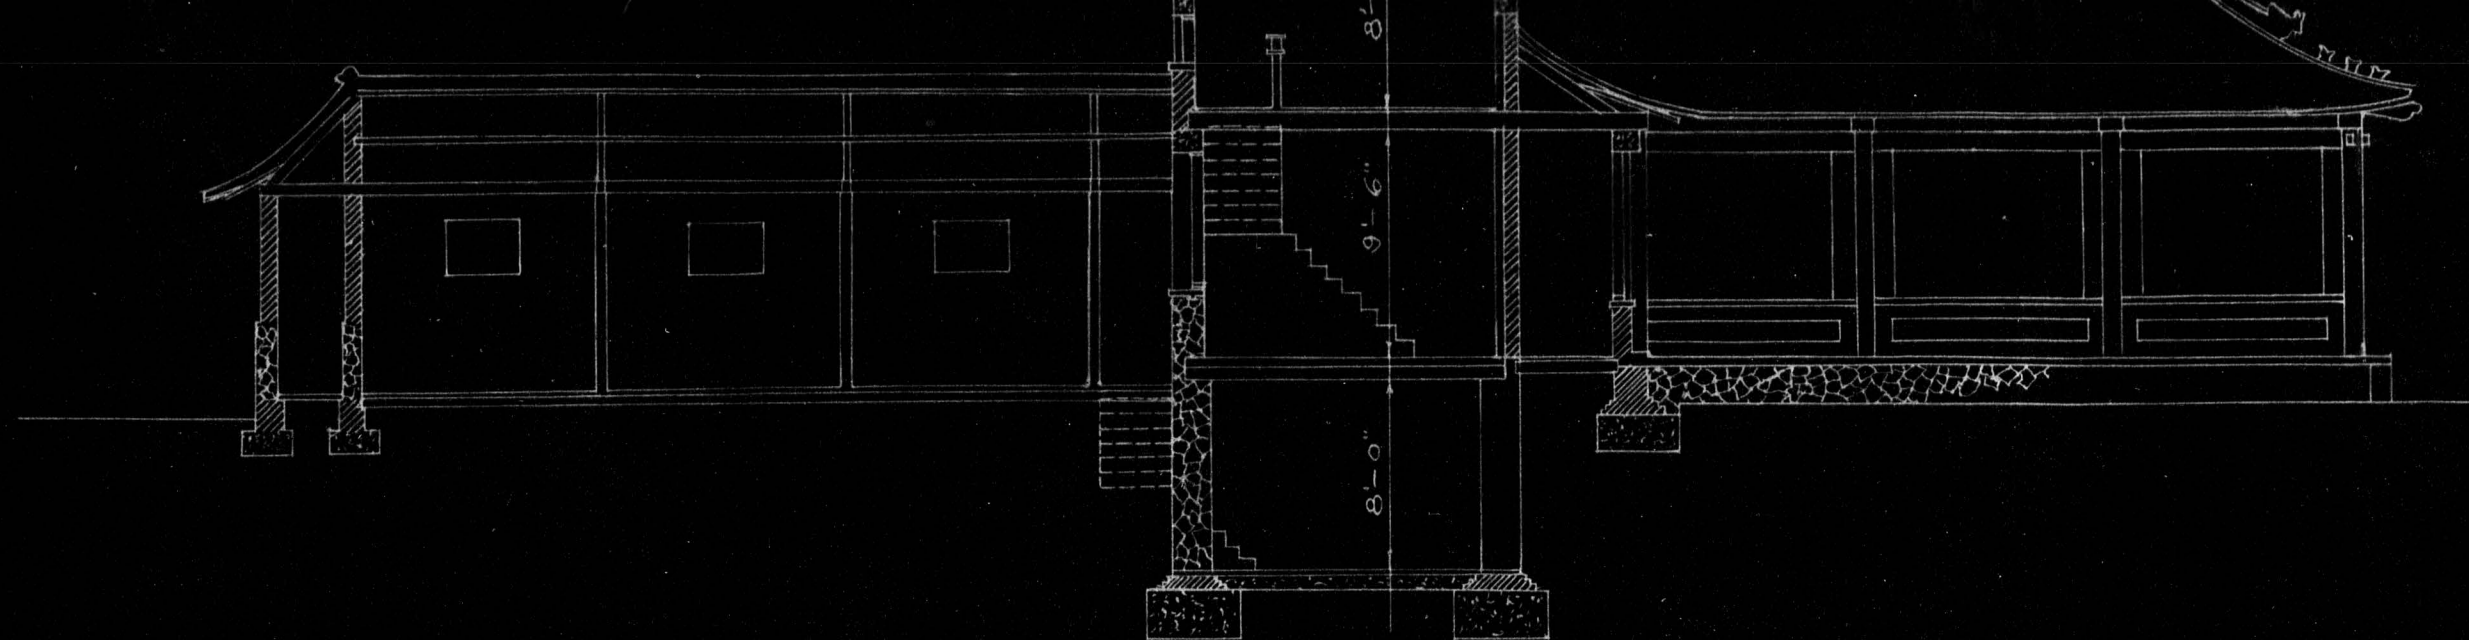

SECTION
CROSS A-A



SOUTH ELEVATION

MR. B. M. WIAN'T HOUSE
SOUTH COMP. YEN TA.
PEKING CHINA
SCALE 1/8"=1'-0" SHEET

0490

RECEIVED
UNIVERSITIES
OCT 8 1928
JOINT OFFICE

0491

Krant's Residence - Guilford University

Krant's Residence

0492

WIAN T MEMORIAL



PERSPECTIVE FOR MR. WIAN T'S HOUSE
SOUTH COMPOUND YENCHING UNIVERSITY
PEKING CHINA. Date MAY 18TH. 1928.


made by J. H. Gifford

0493

Kant's Residence - Guelph University

RECEIVED
UNIVERSITY
OCT 18 1925
JOINT OFFICE

0494

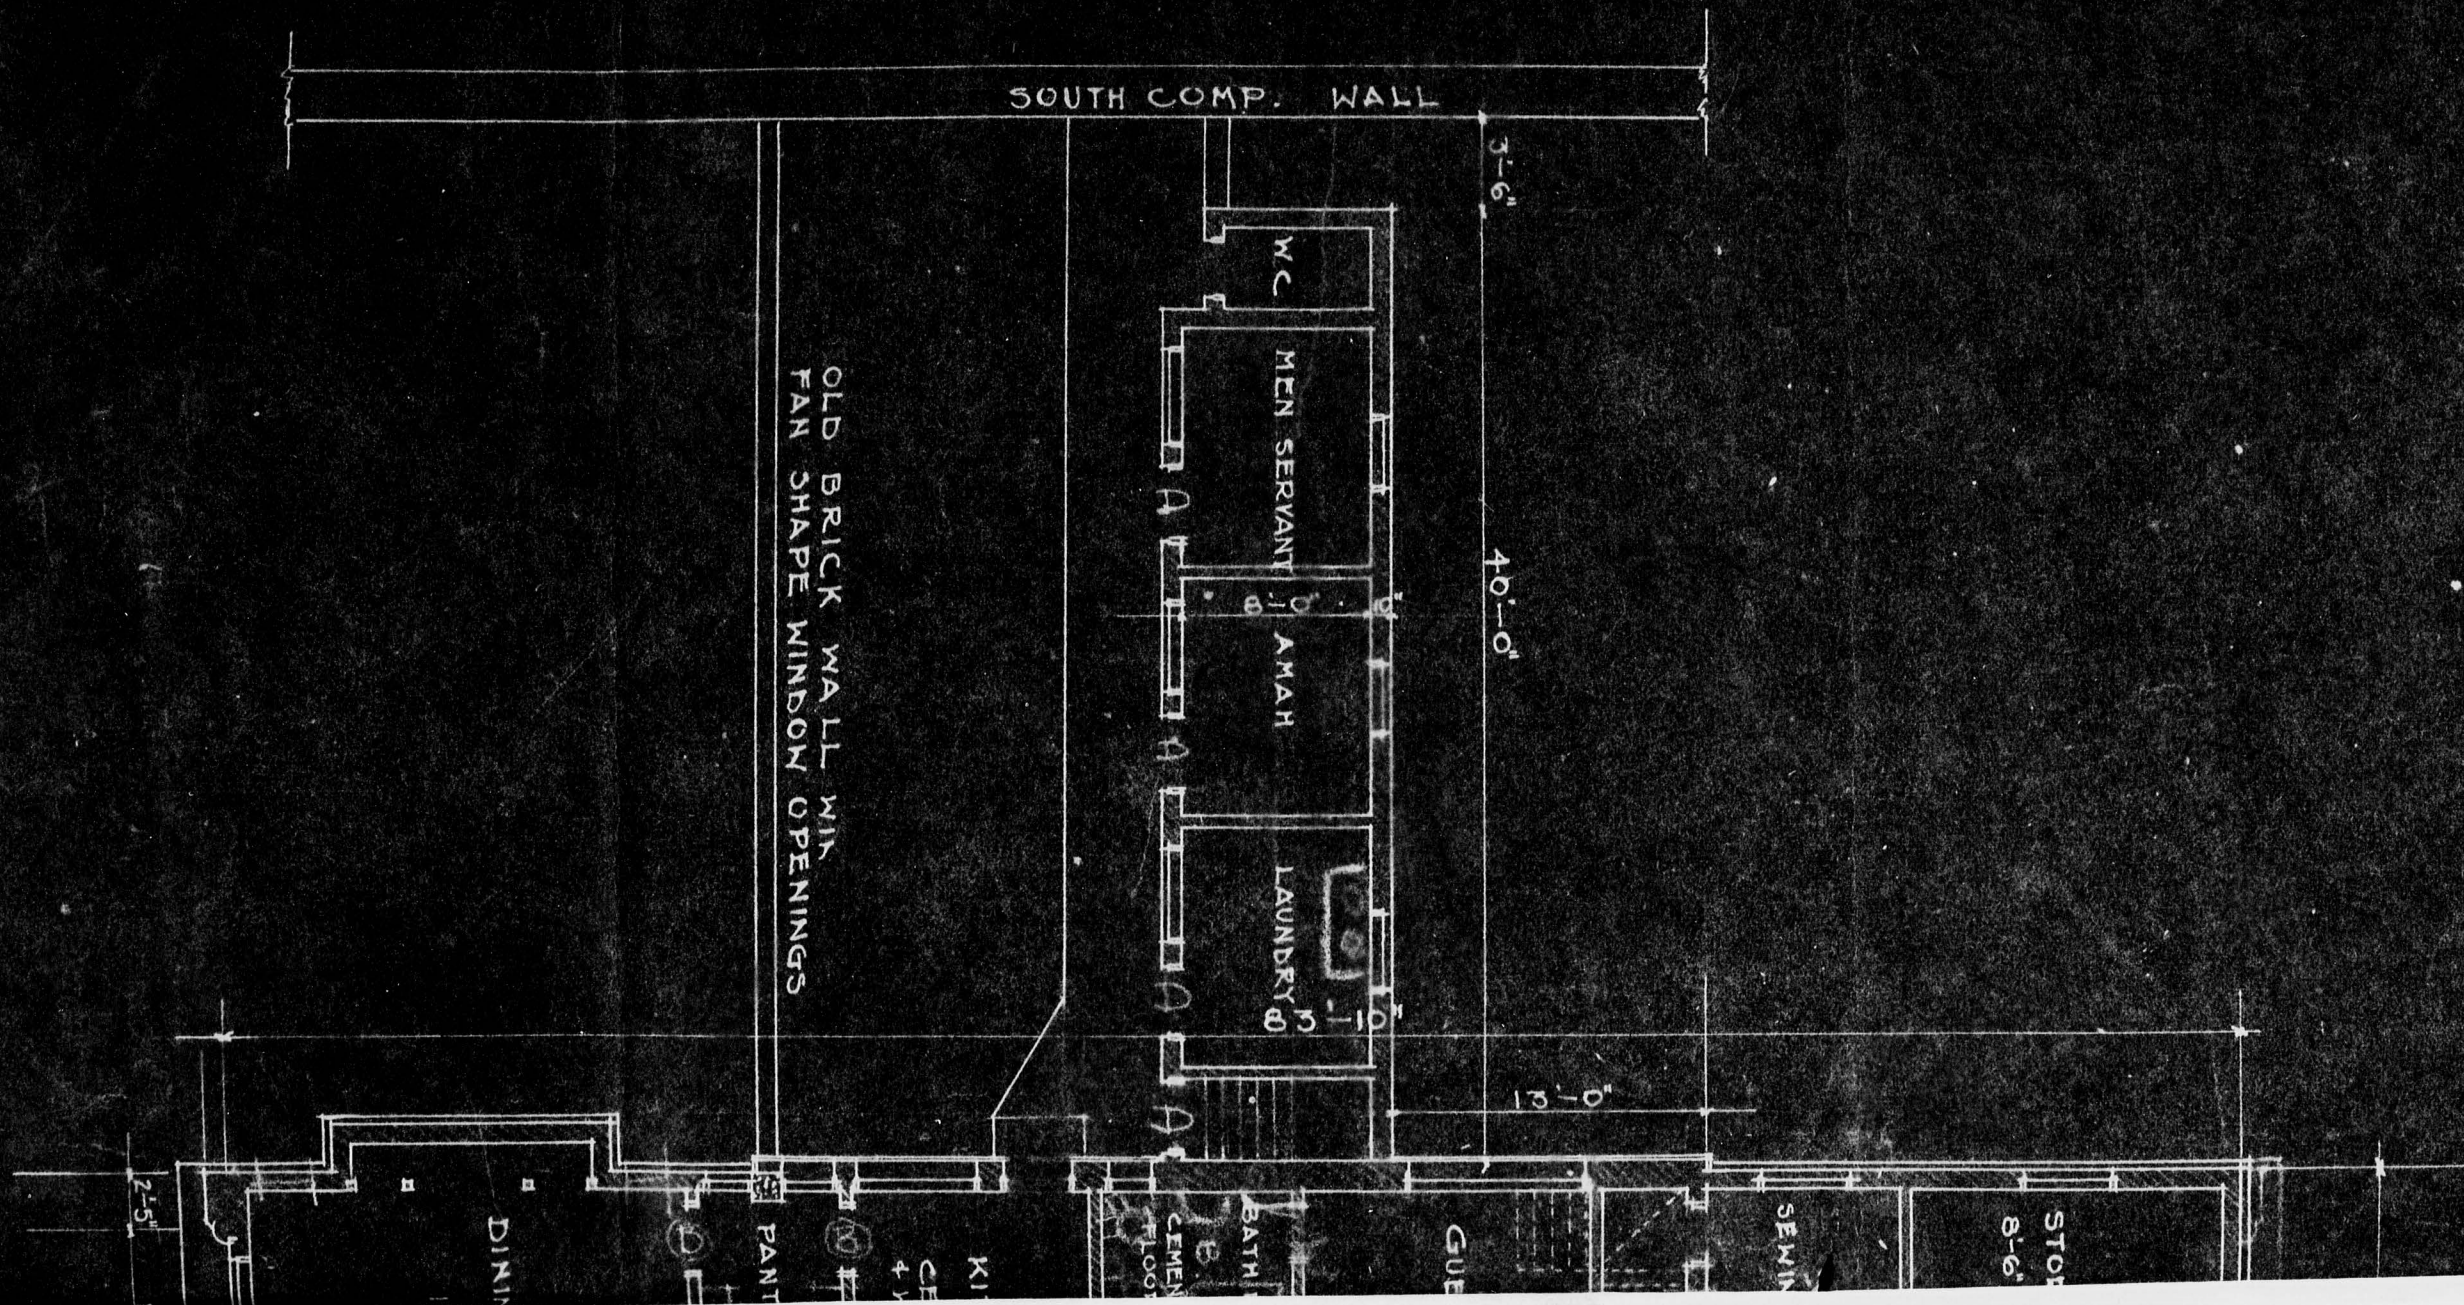


0495

What mental
Records


Yenching University

corner of bed room

Mant Res. plans

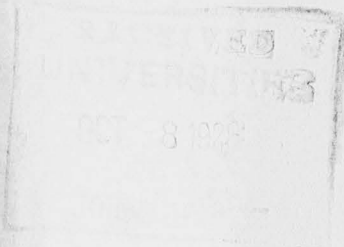


0498

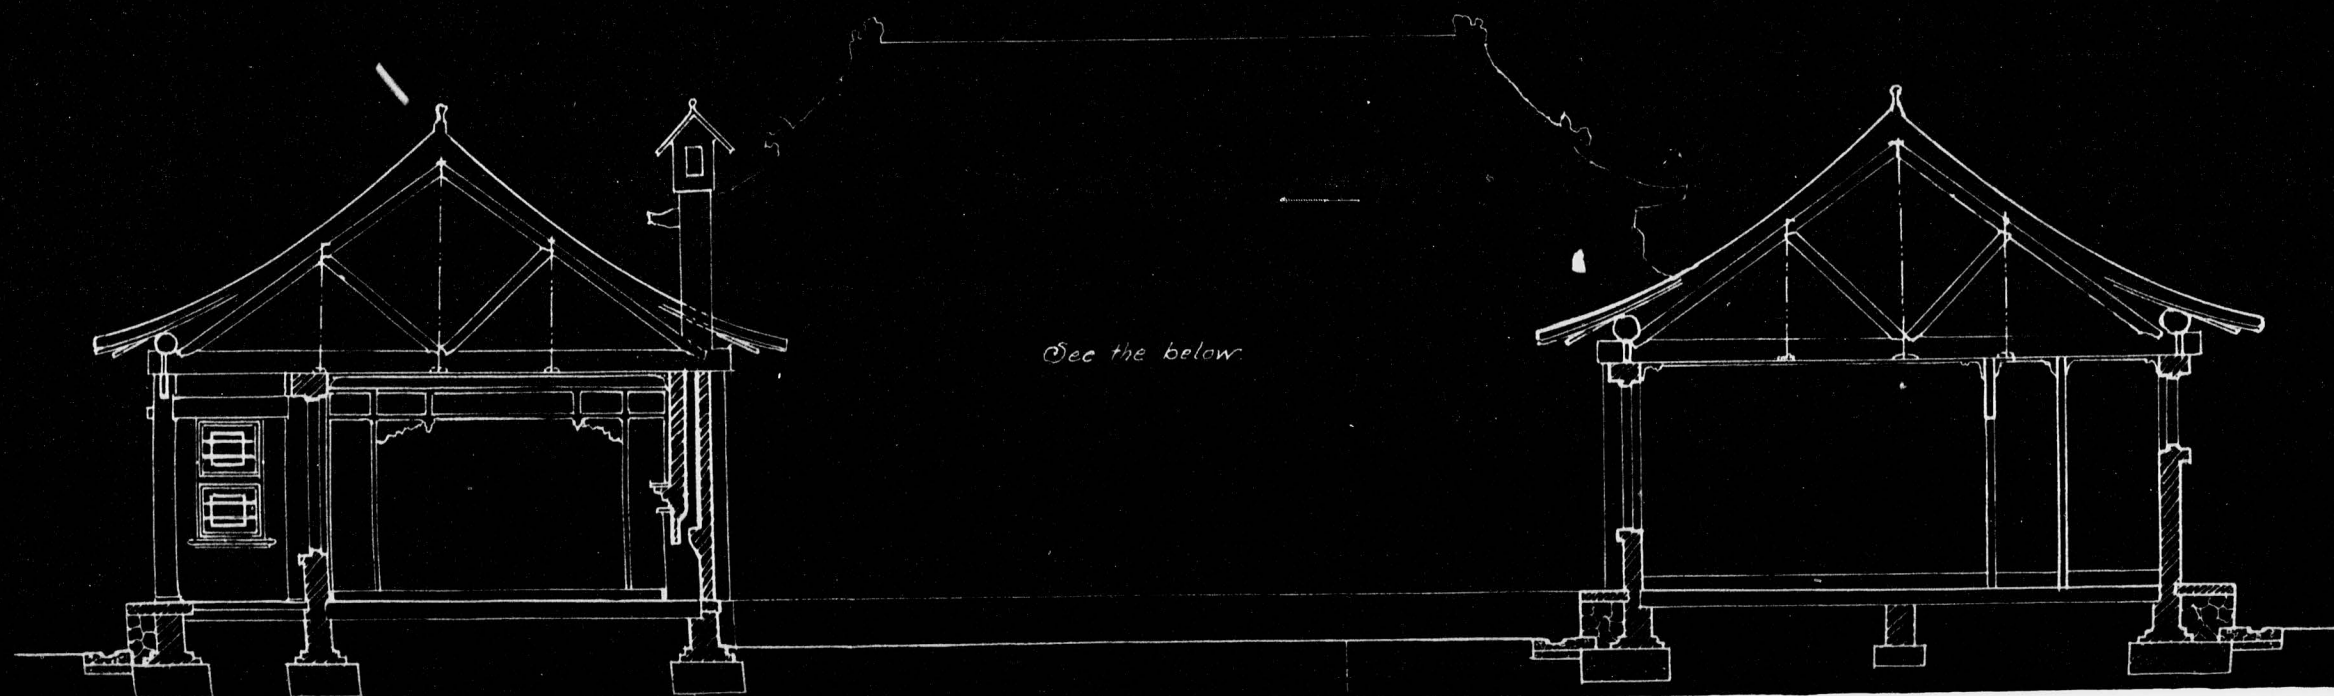

0499



SECTION
CROSS B - B

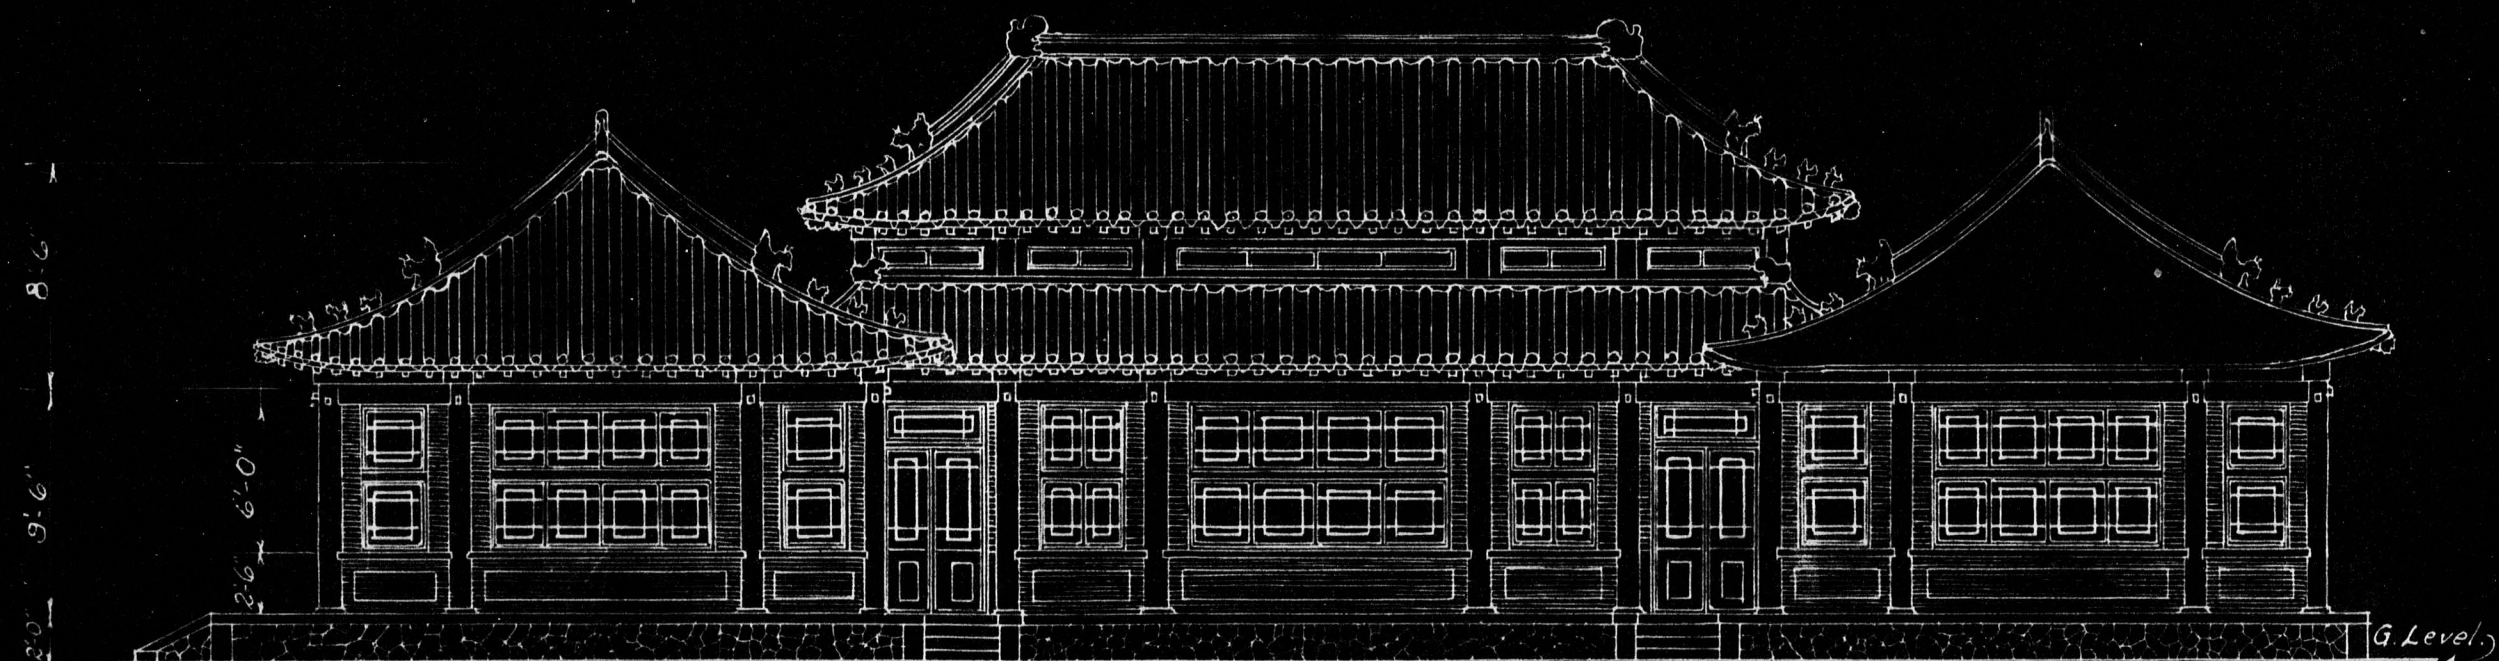

EAST ELEVATION

THE ELEVATION AND SECTION FOR
MR. B. M. WIAAT'S HOUSE
SOUTH-EAST, YENCHING UNIVERSITY
PEKING CHINA.
19. V. 1928
SCALE: $\frac{1}{8}$ " TO THE FOOT. made by W. J. J. J.

0500

Niant's Residence - Yenching University

Maunt Res. plans



0502



8

8

8

8

8

8

8

0503

Krant's Residence - Yueling University

0505

Miaub Res. plans.

Basement



0506

8

0


6

4


7

3

4

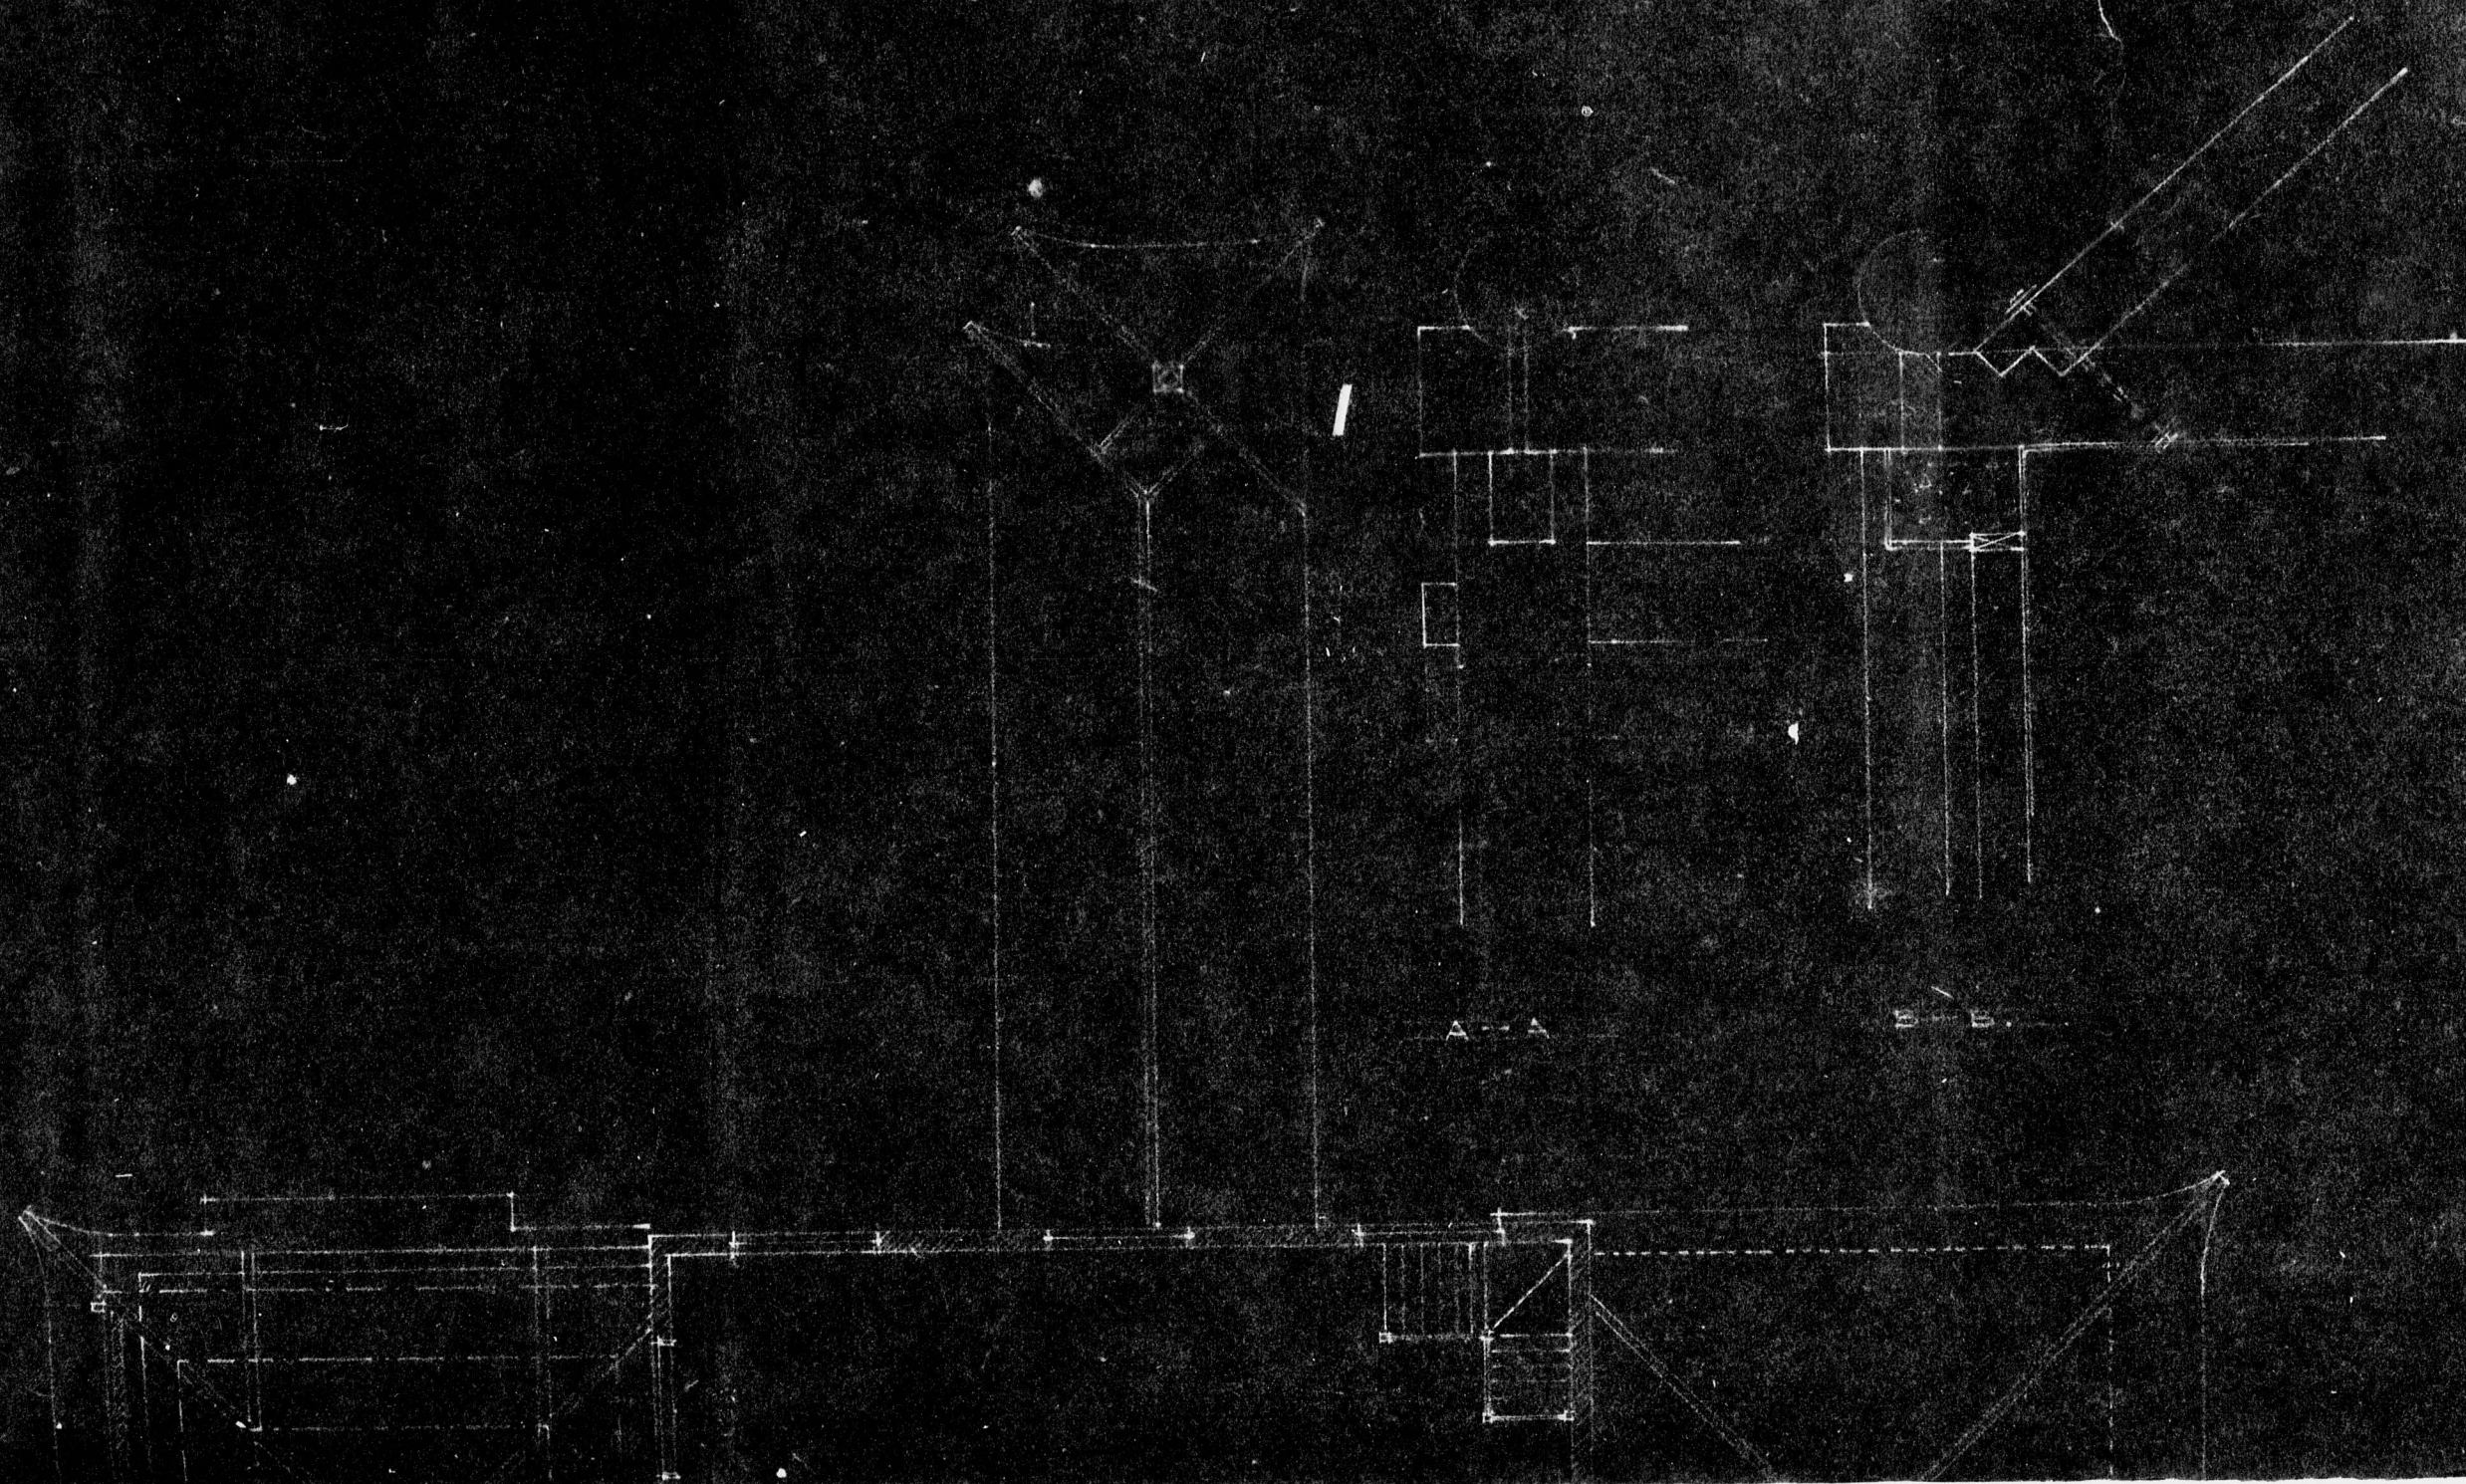

0507

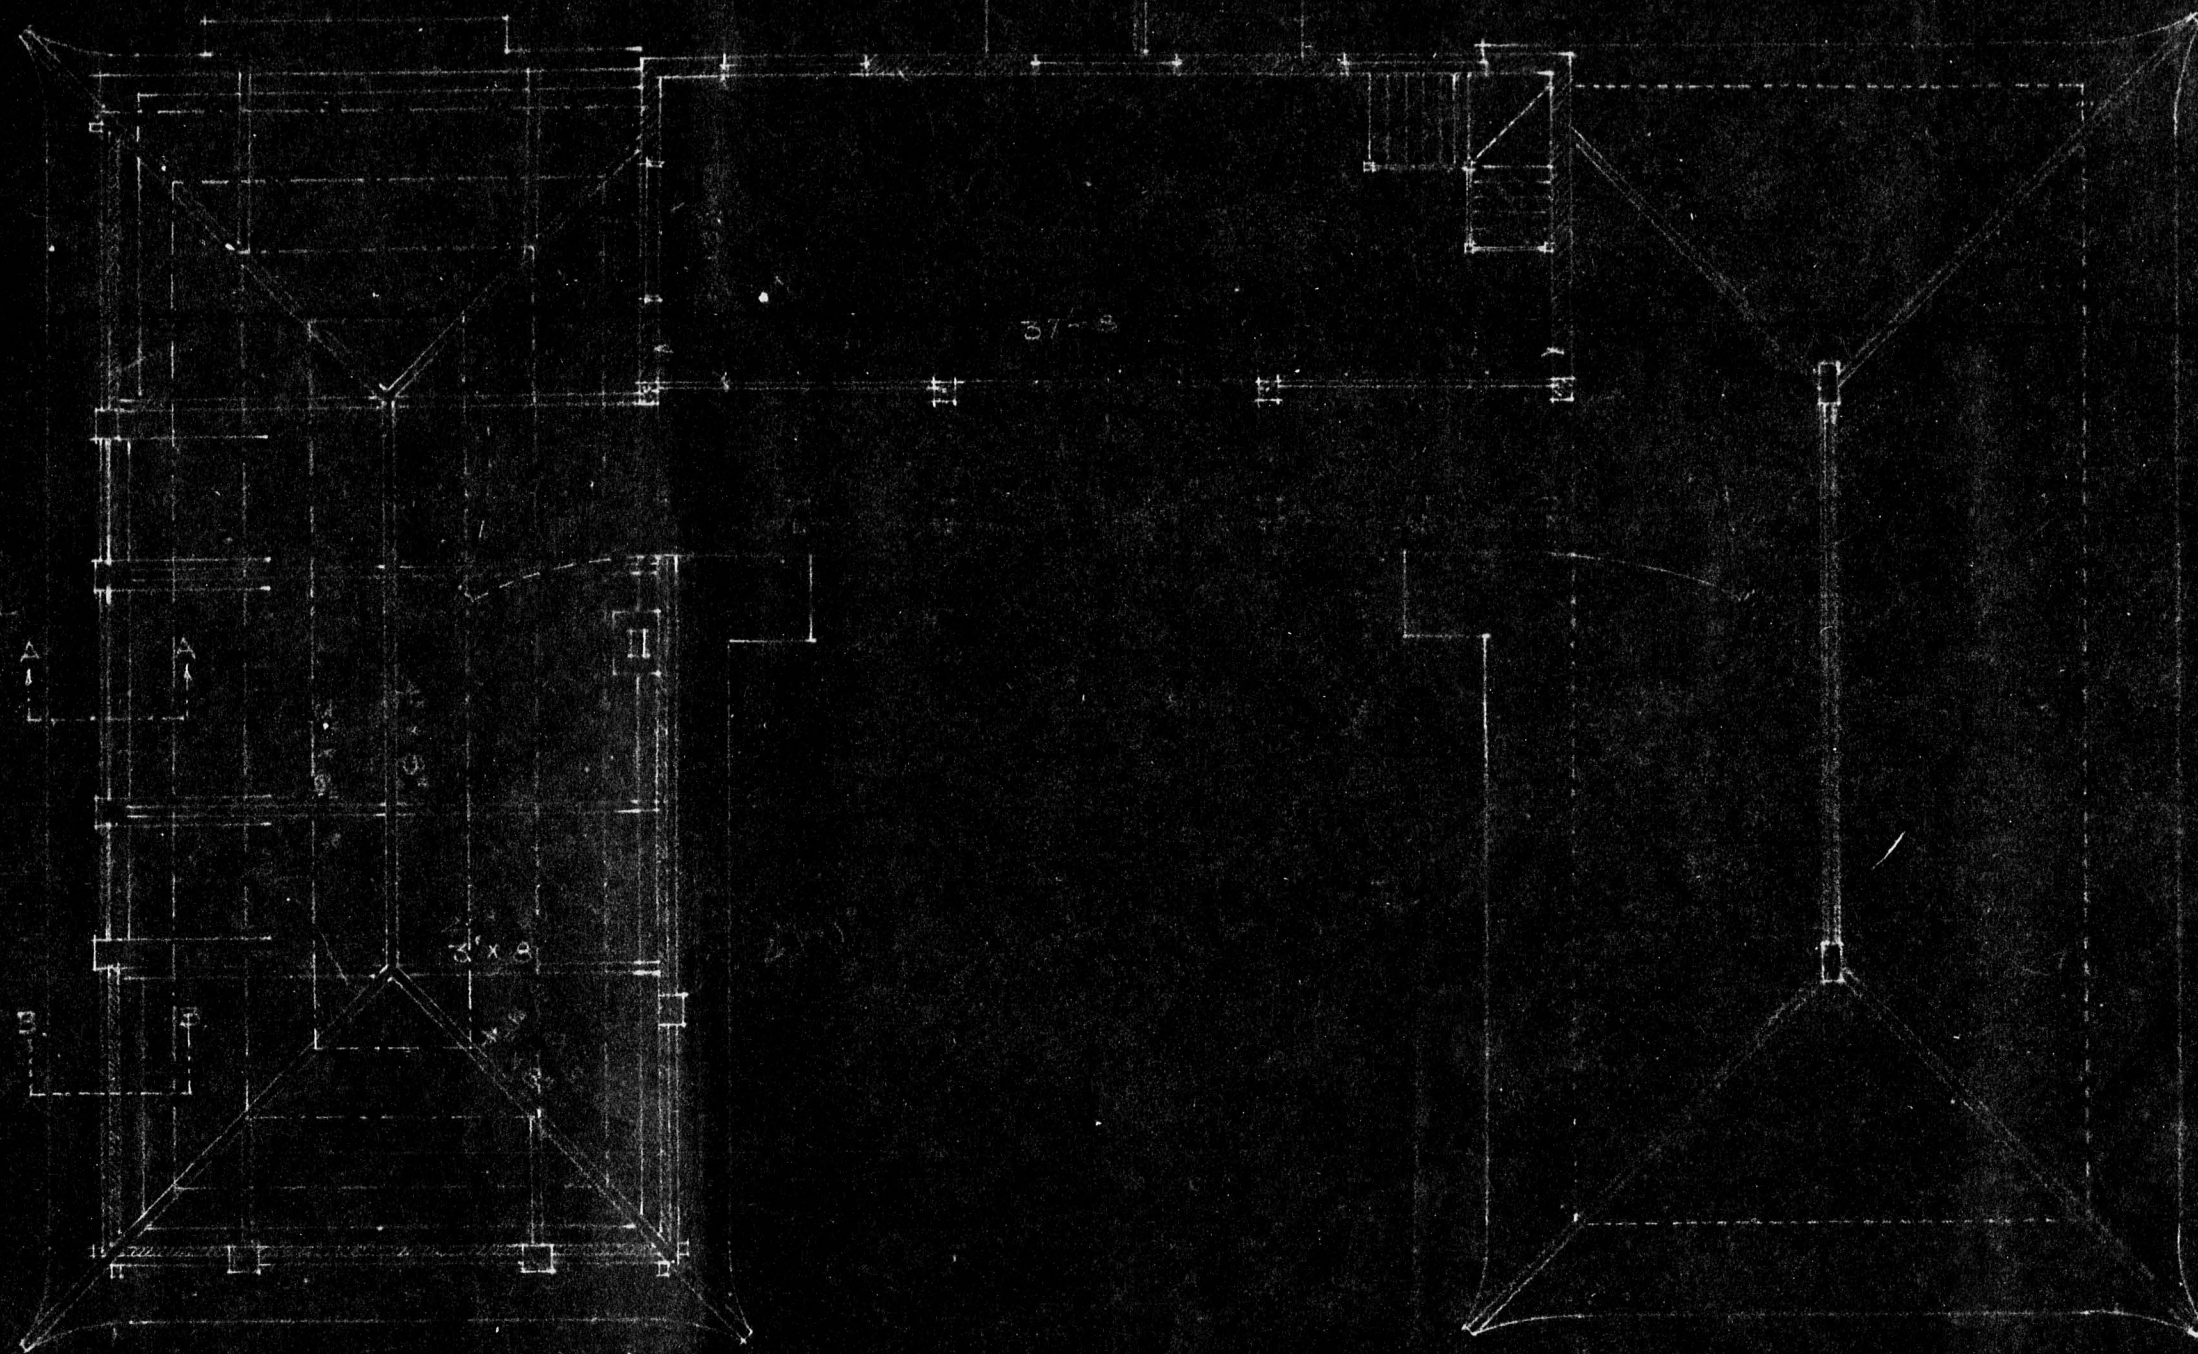

SECOND FLOOR PLAN
AND
ROOF TRUSS PLAN
SCALE 1/8" = 1'-0"

made by
Kuhseulpi

0508

Krant's Residence - Yenching University

0509

Miaut Res. plans



2nd Fl.

05 10