

306 4735

UBCHEA ARCHIVES
COLLEGE FILES
RG 11

Yenching
Admin
Blueprints, architectural drawings
Women's College

8

8

8


4

7


3

5


0511

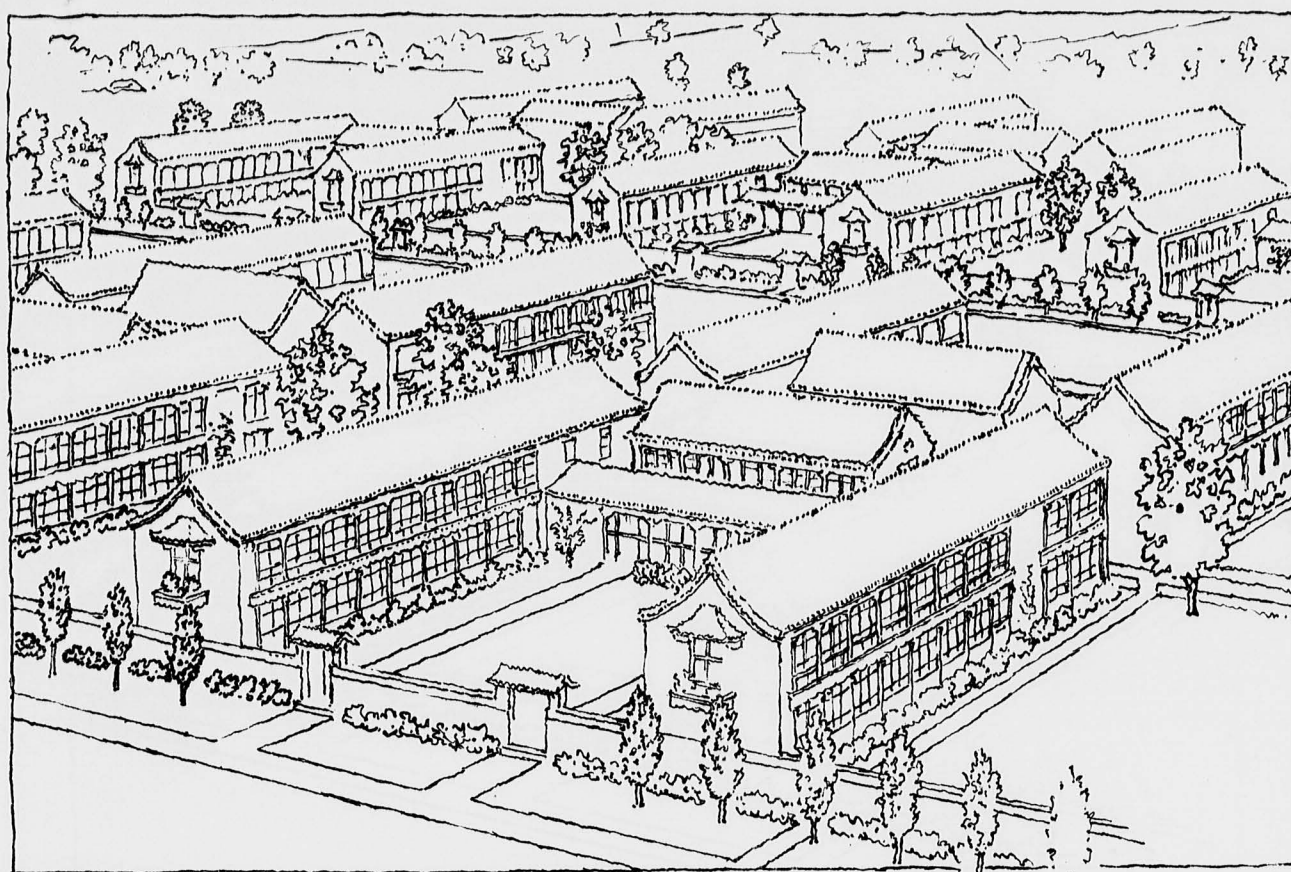

BIRD'S EYE VIEW.

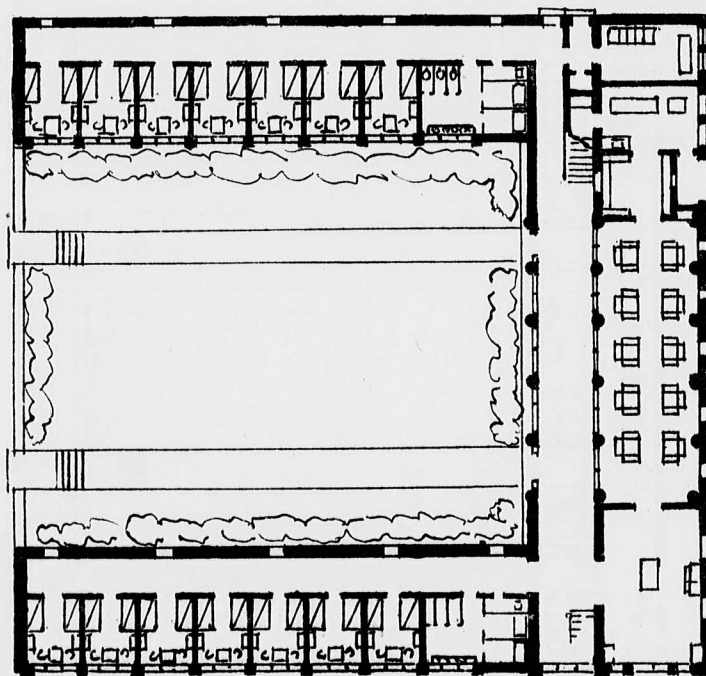


TYPICAL UNIT PLAN.

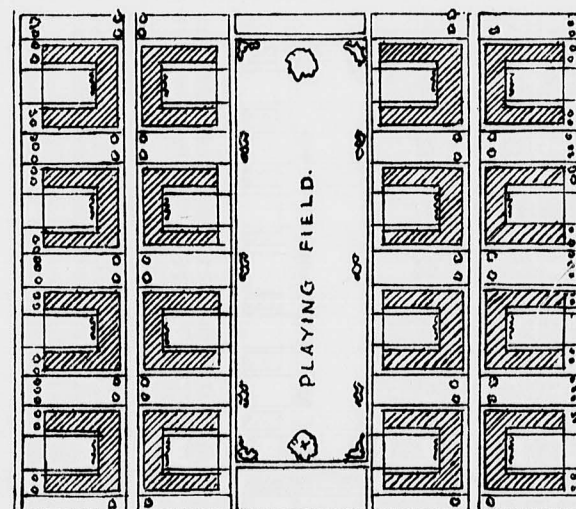

PLOT PLAN.


WOMENS DORMITORIES
PEKING UNIVERSITY.

900 STUDENTS }
32 FACULTY }
1:13.22. TO 14 1/2 ACRES. 4



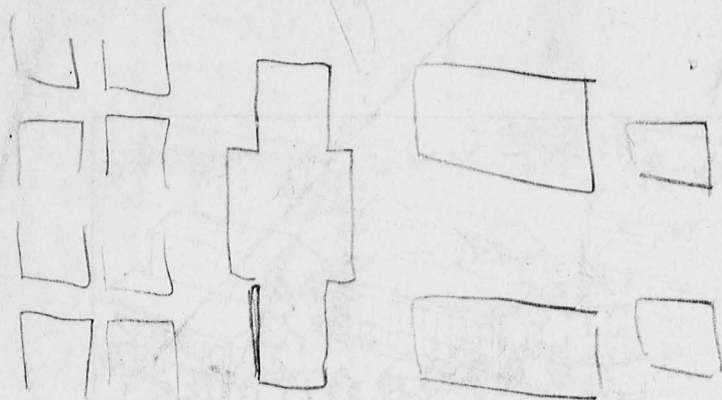


7 30 ~~4~~ 3 3.00 6.00.
138

15.00

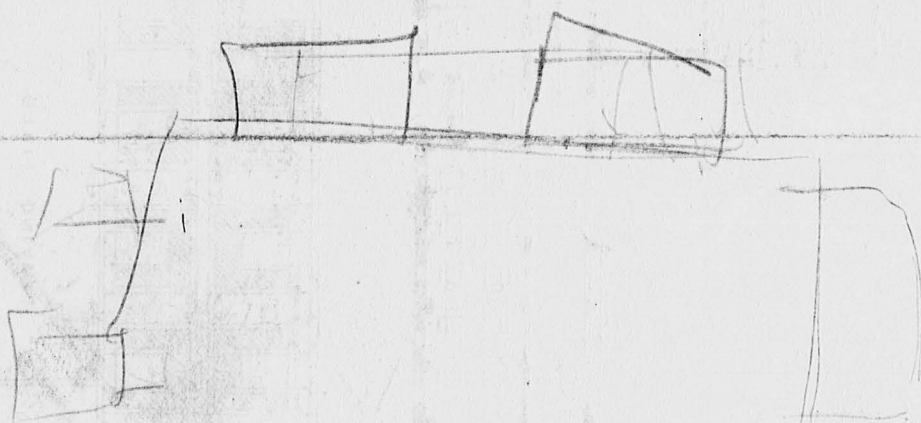

WOMEN'S DORMITORIES
PLANNING UNIT
TO HAVE ADDED

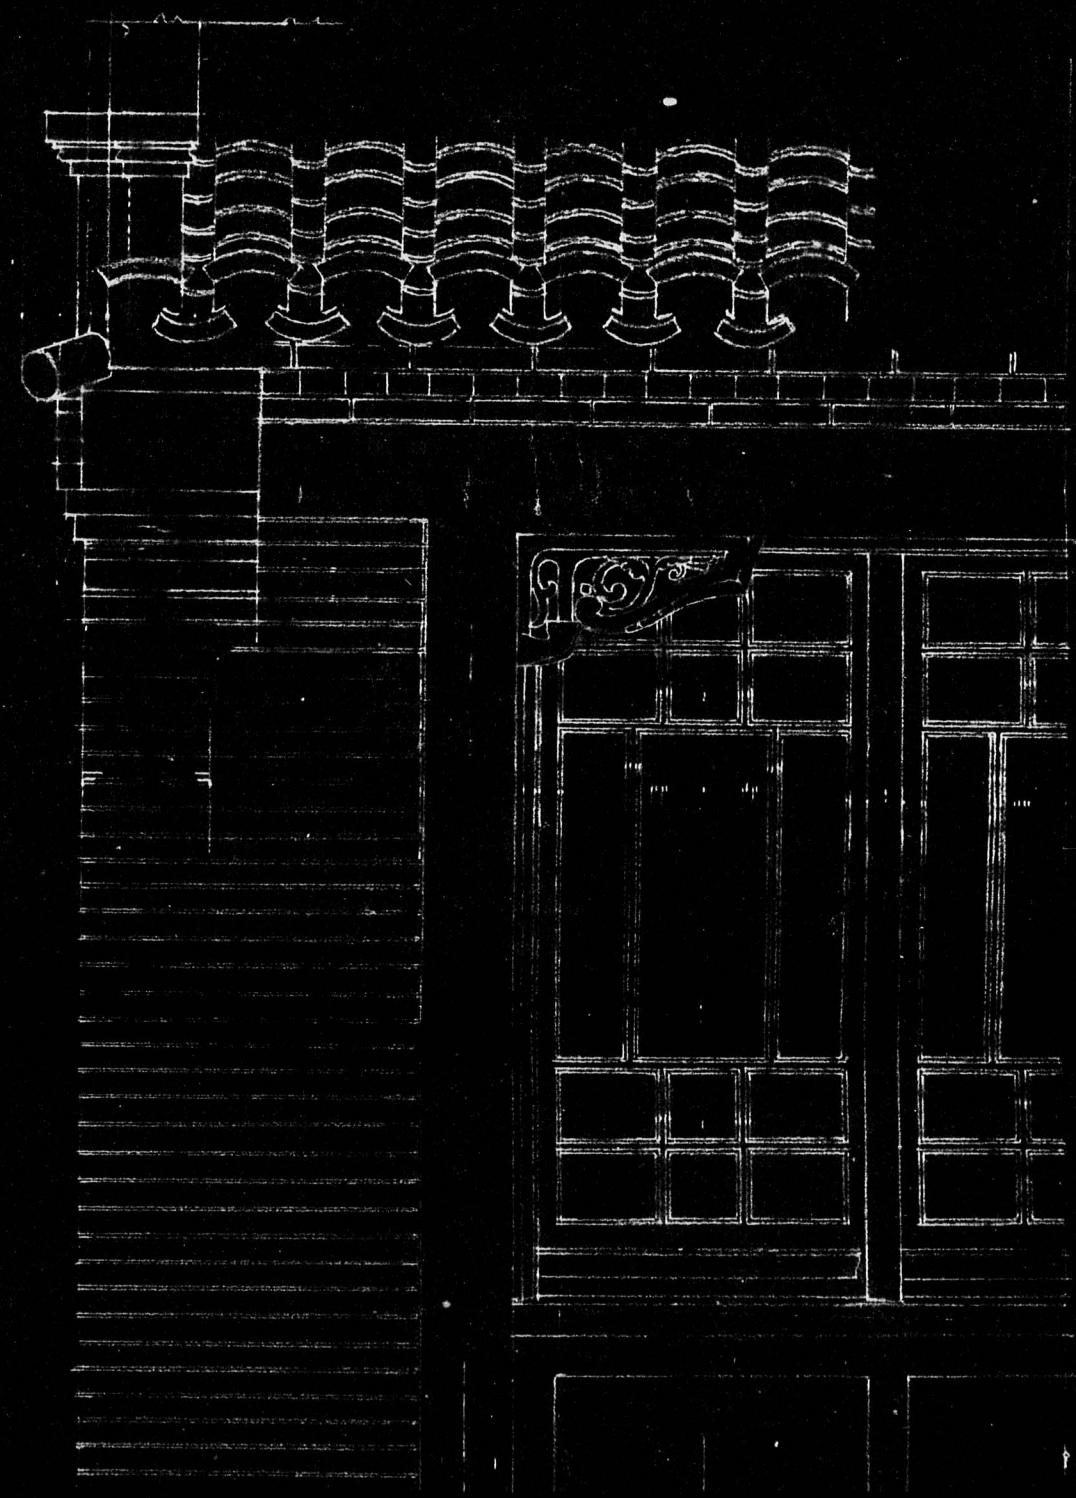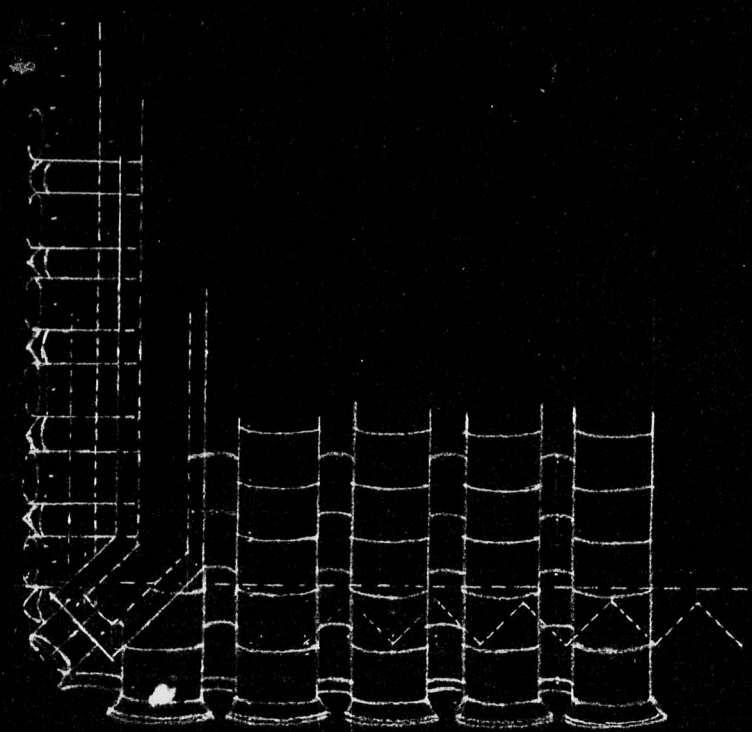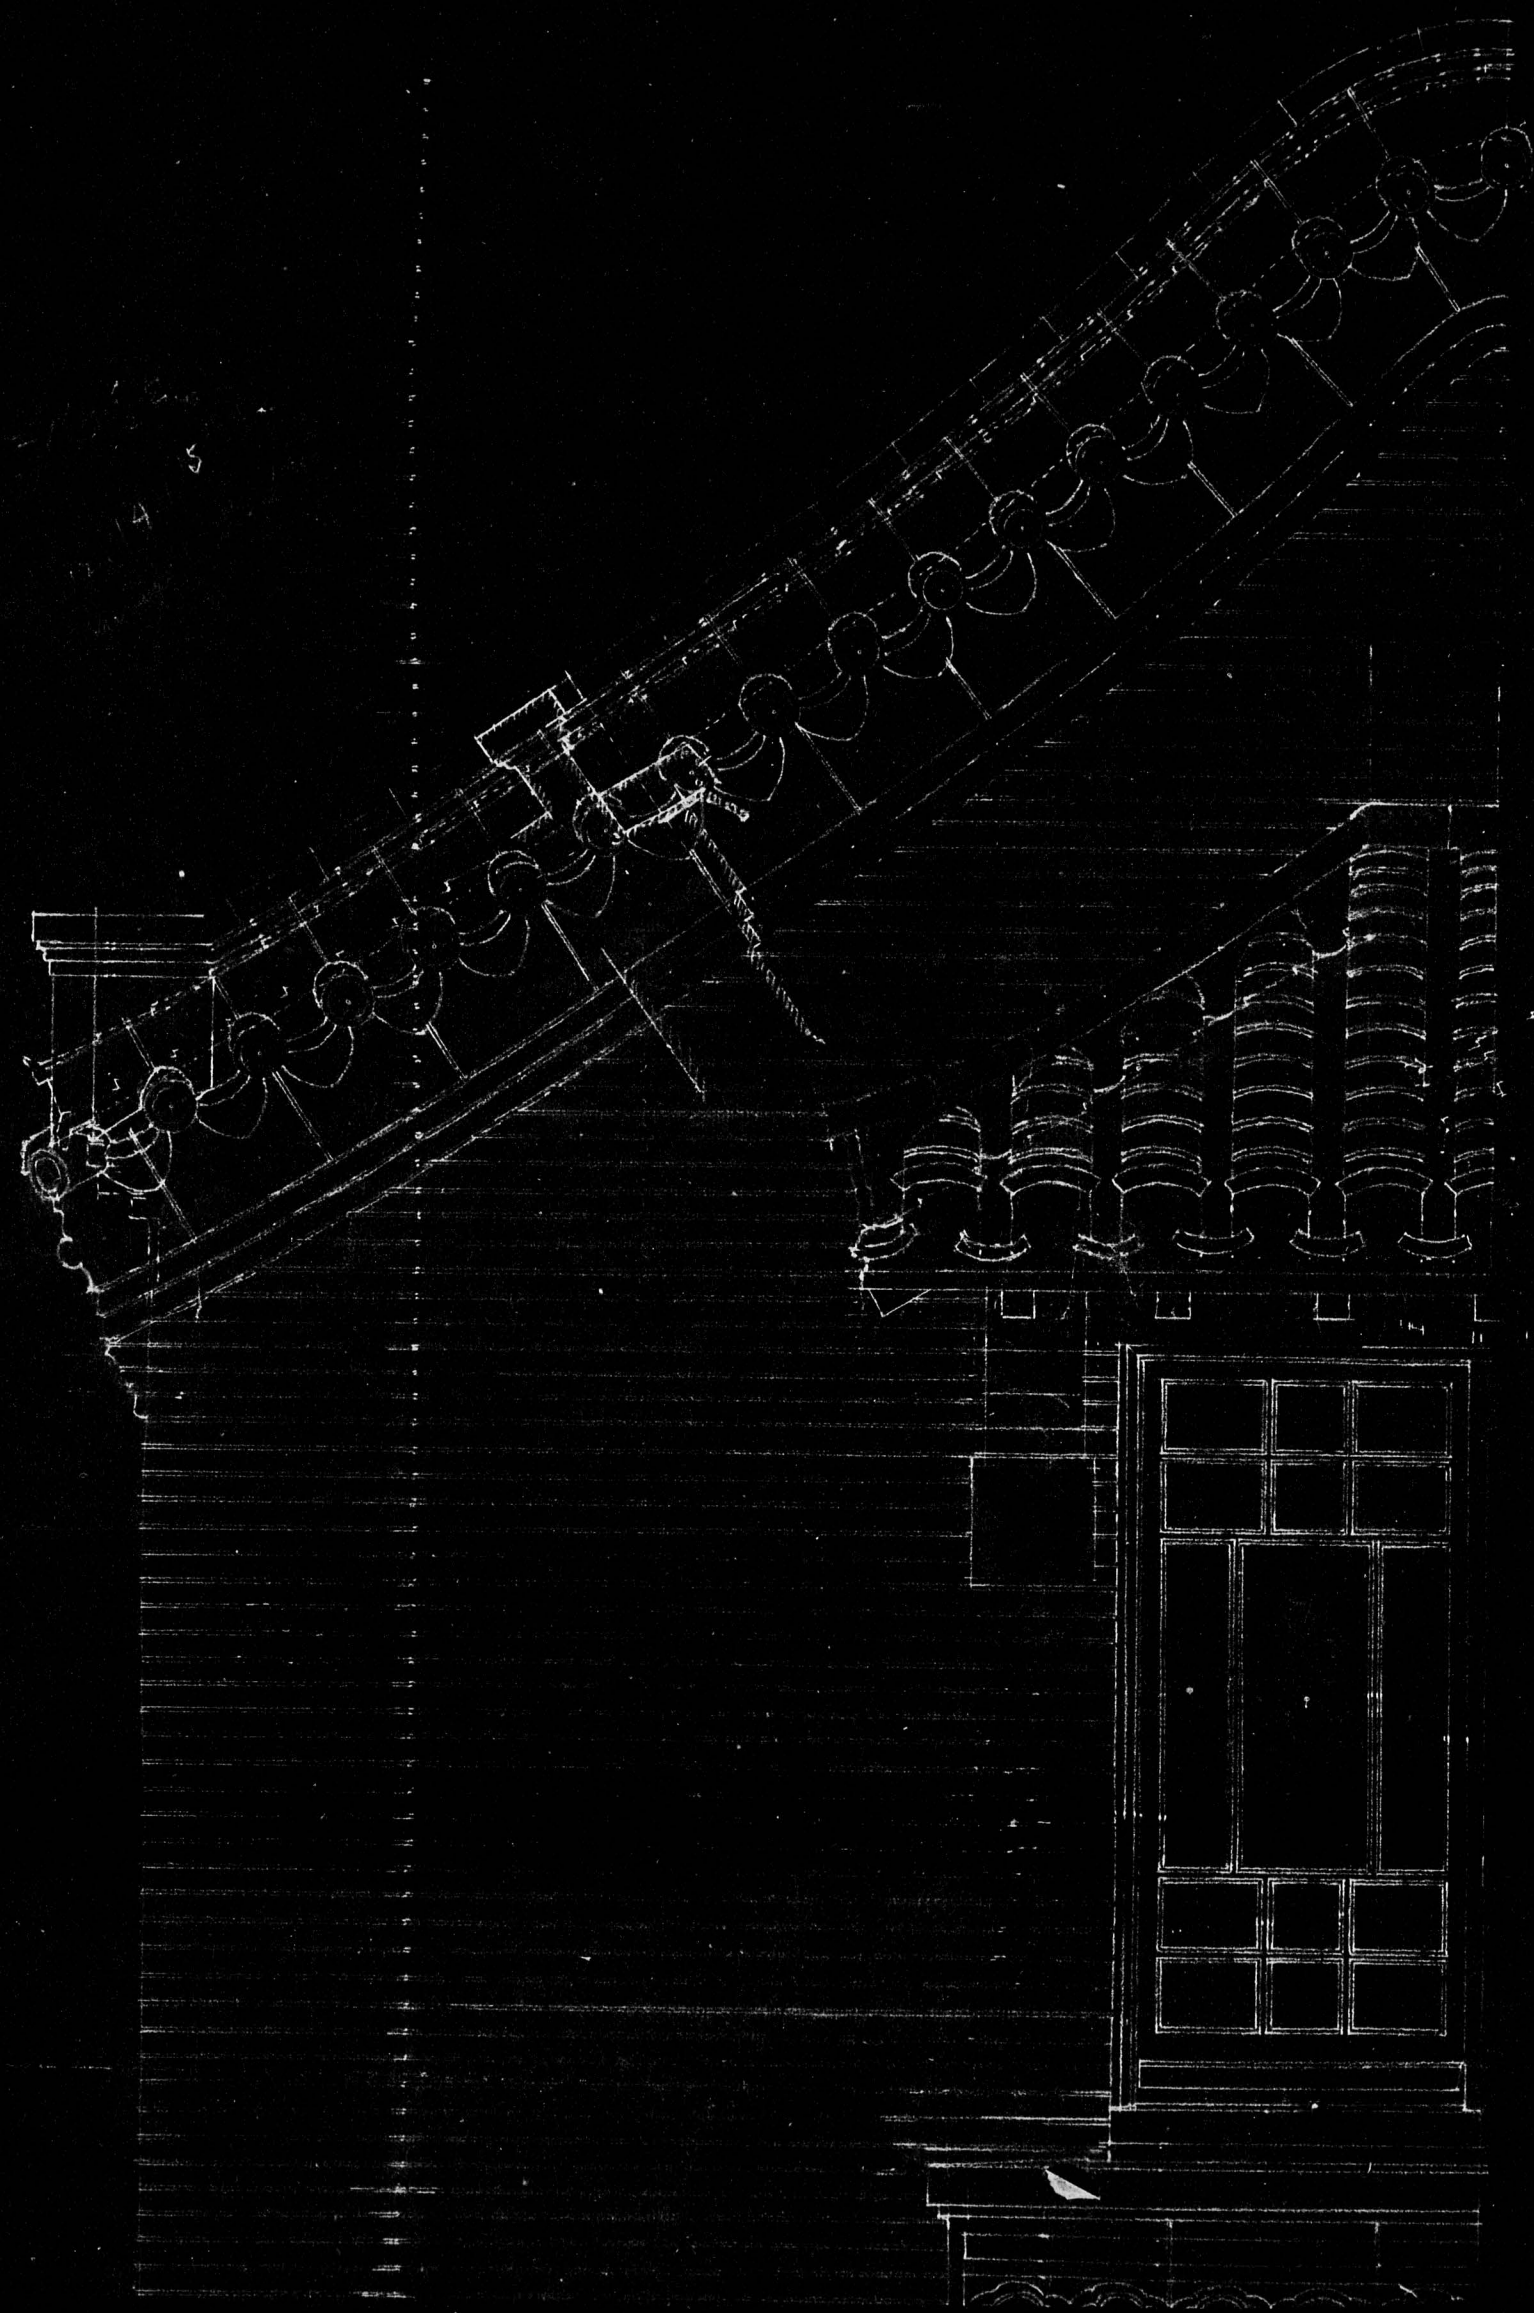


8




THREE QUARTER INCH SCALE DETAILS FOR WOLAN'S DOBIAHOLING.
PEKING UNIVERSITY, PEKING, CHINA. 1922.

7-11-22


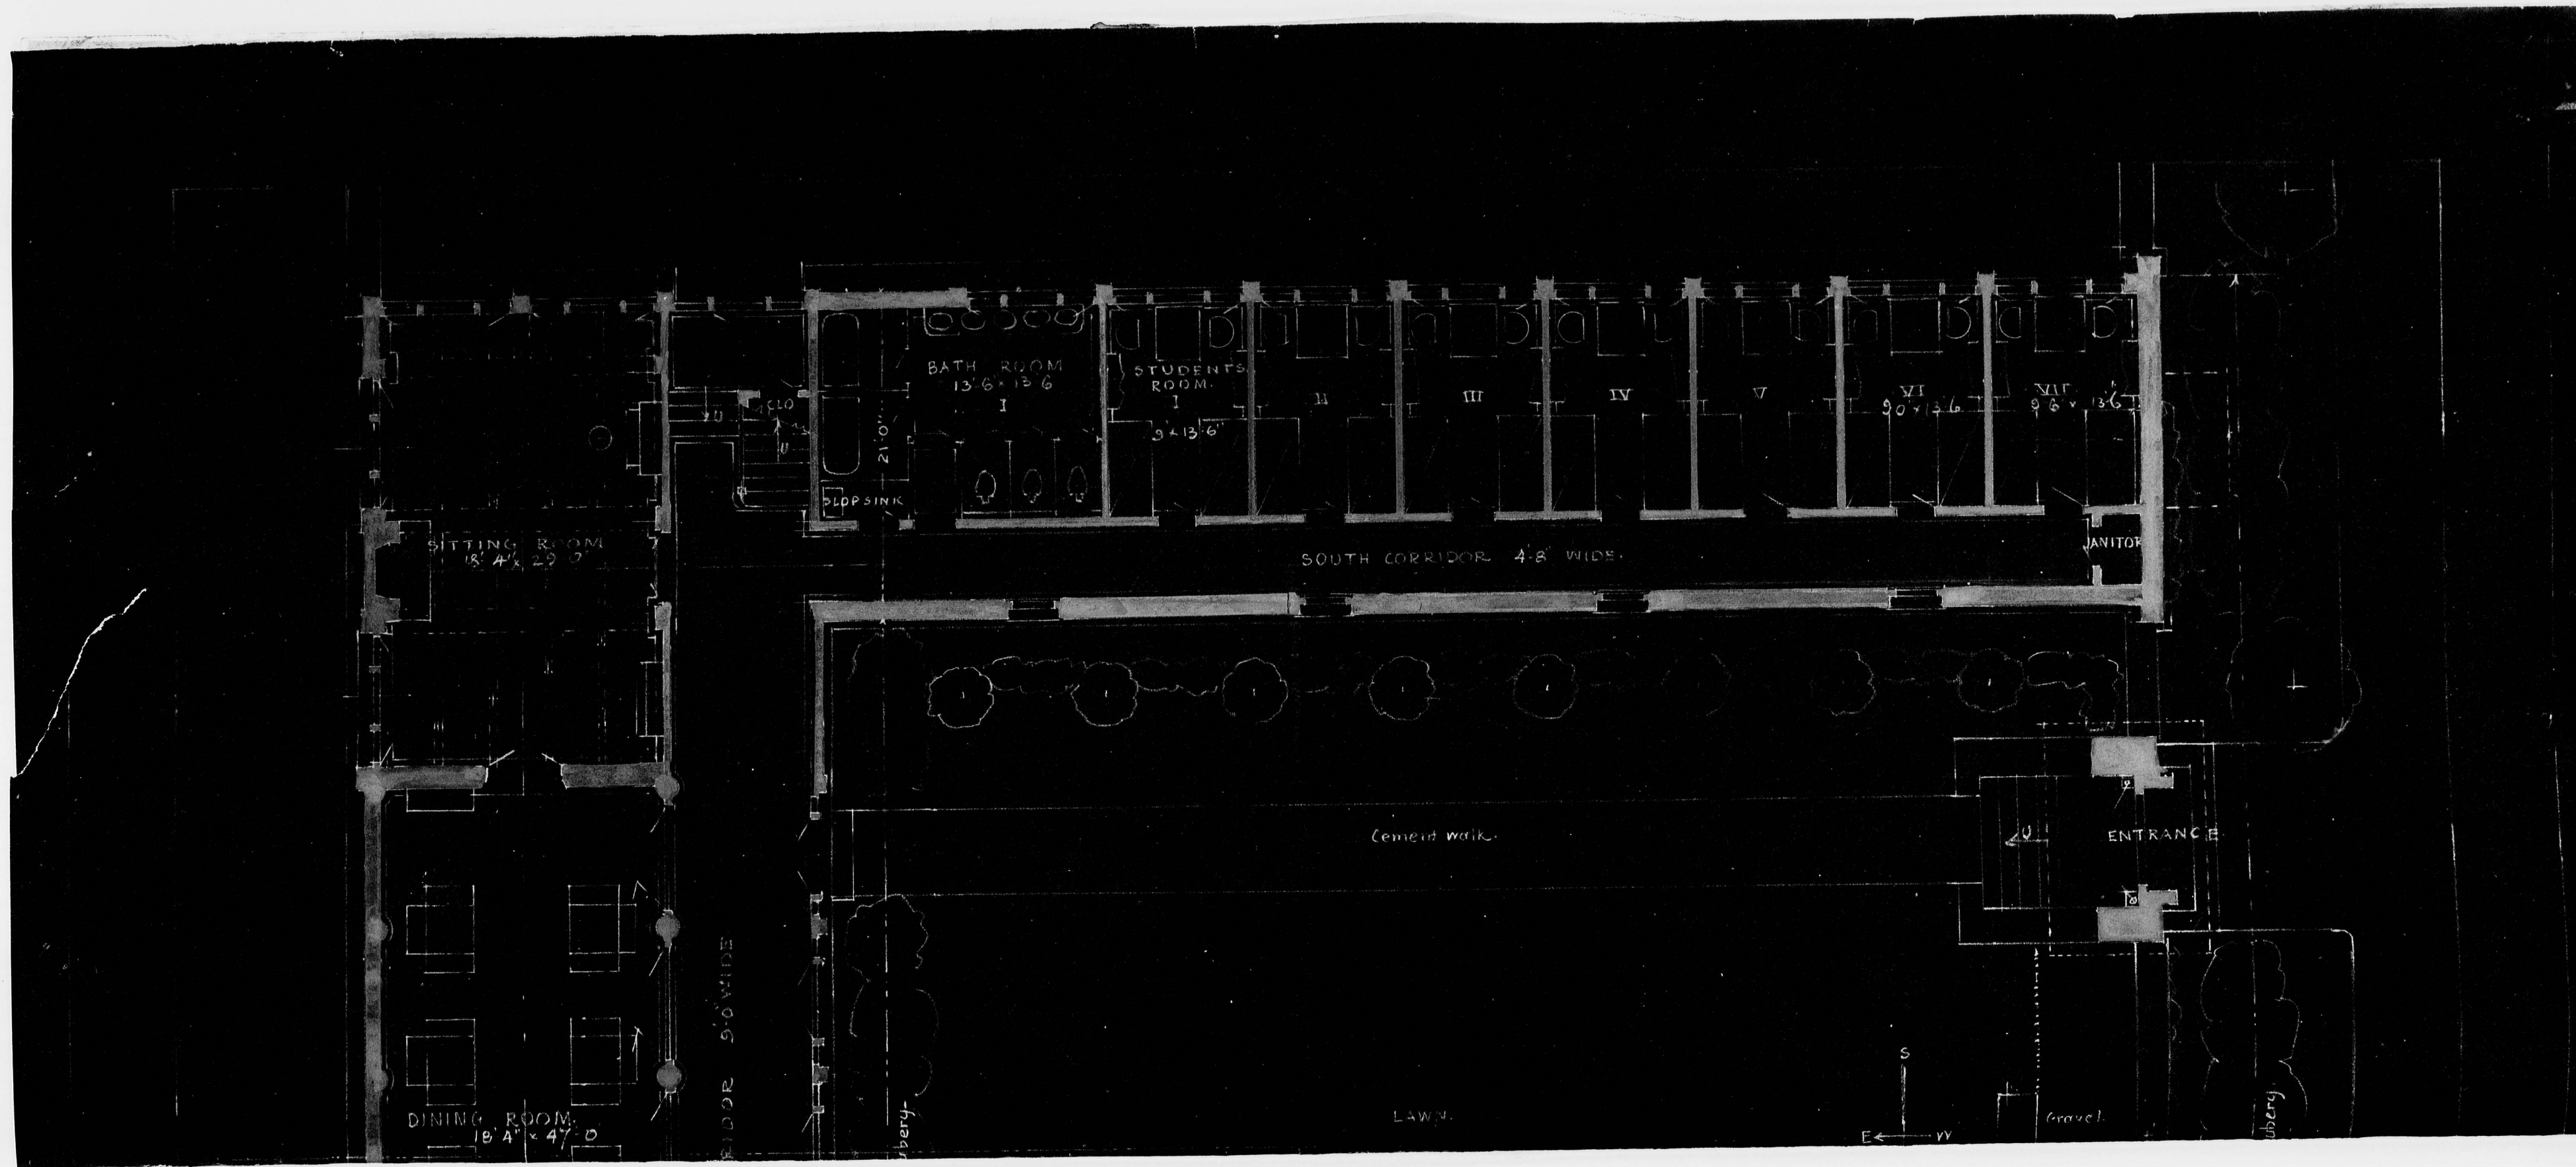


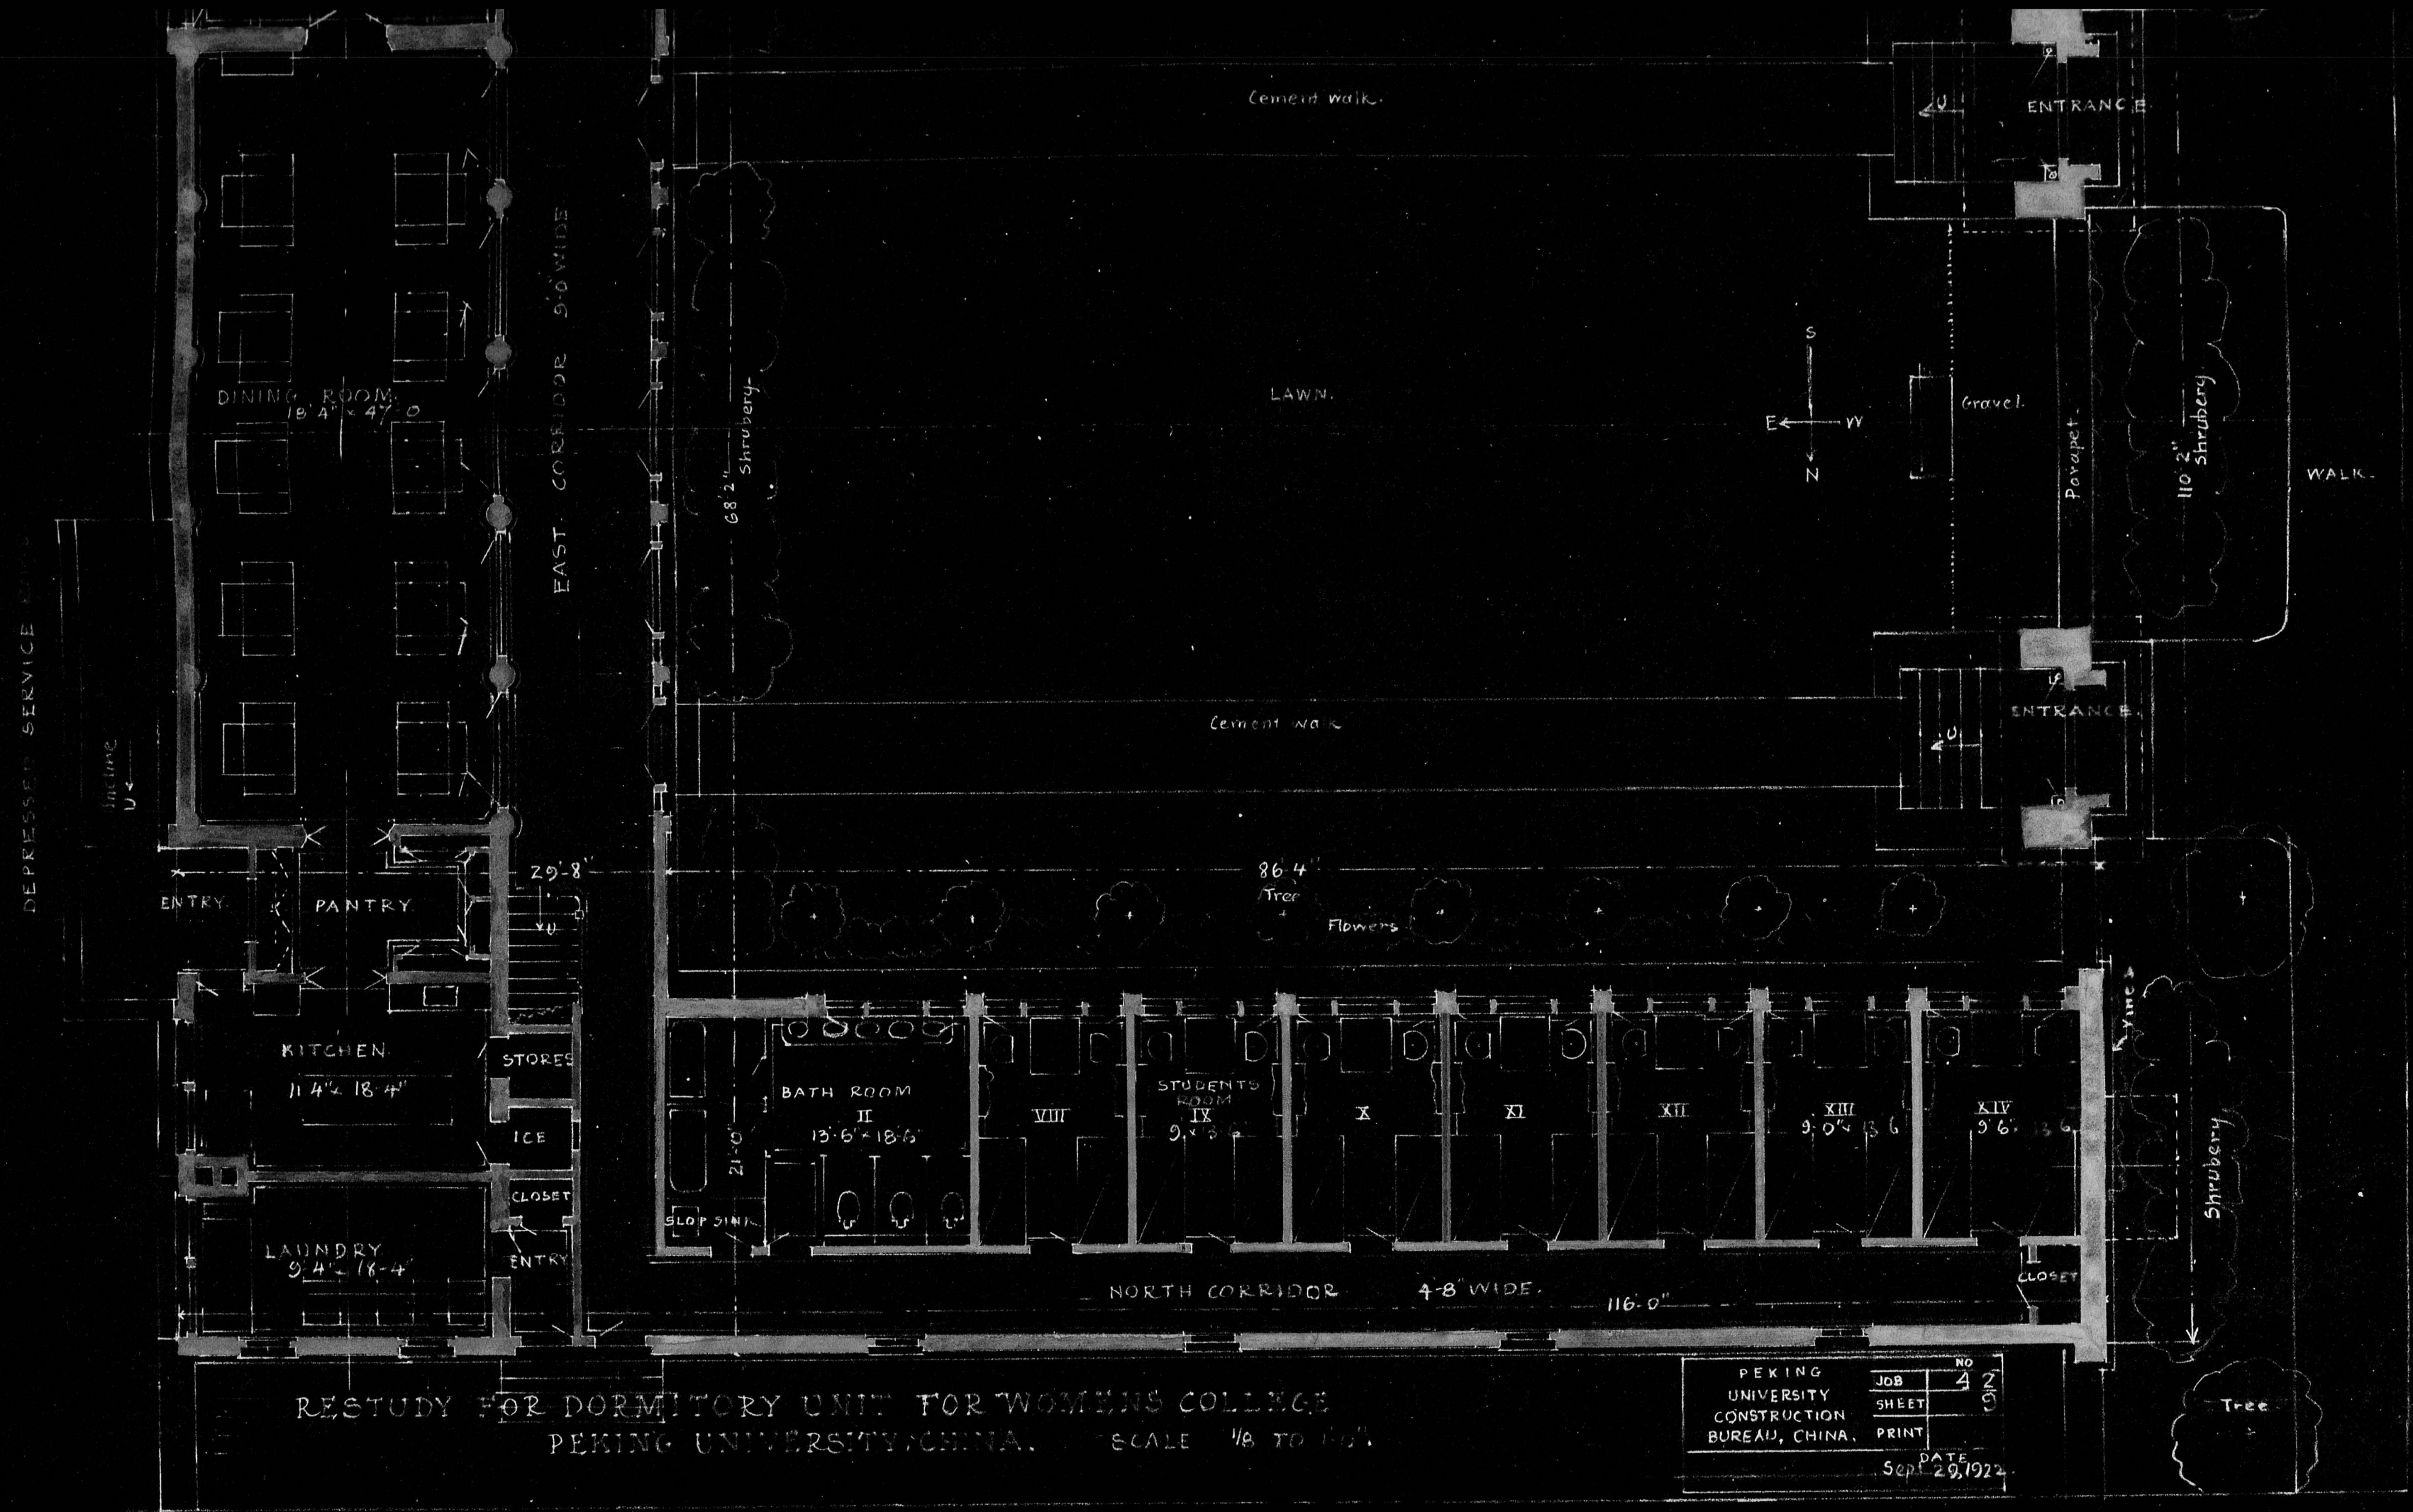

RESTUDY FOR DORMITORY UNIT FOR WOMENS COLLEGE
PEKING UNIVERSITY, CHINA. SCALE 1/8" TO 1'-0"

PEKING UNIVERSITY CONSTRUCTION BUREAU, CHINA.		NO. 4	CON.
JOB SHEET	PRINT	DATE	SEP 29, 1922

Early Plans
N. C. Seminary

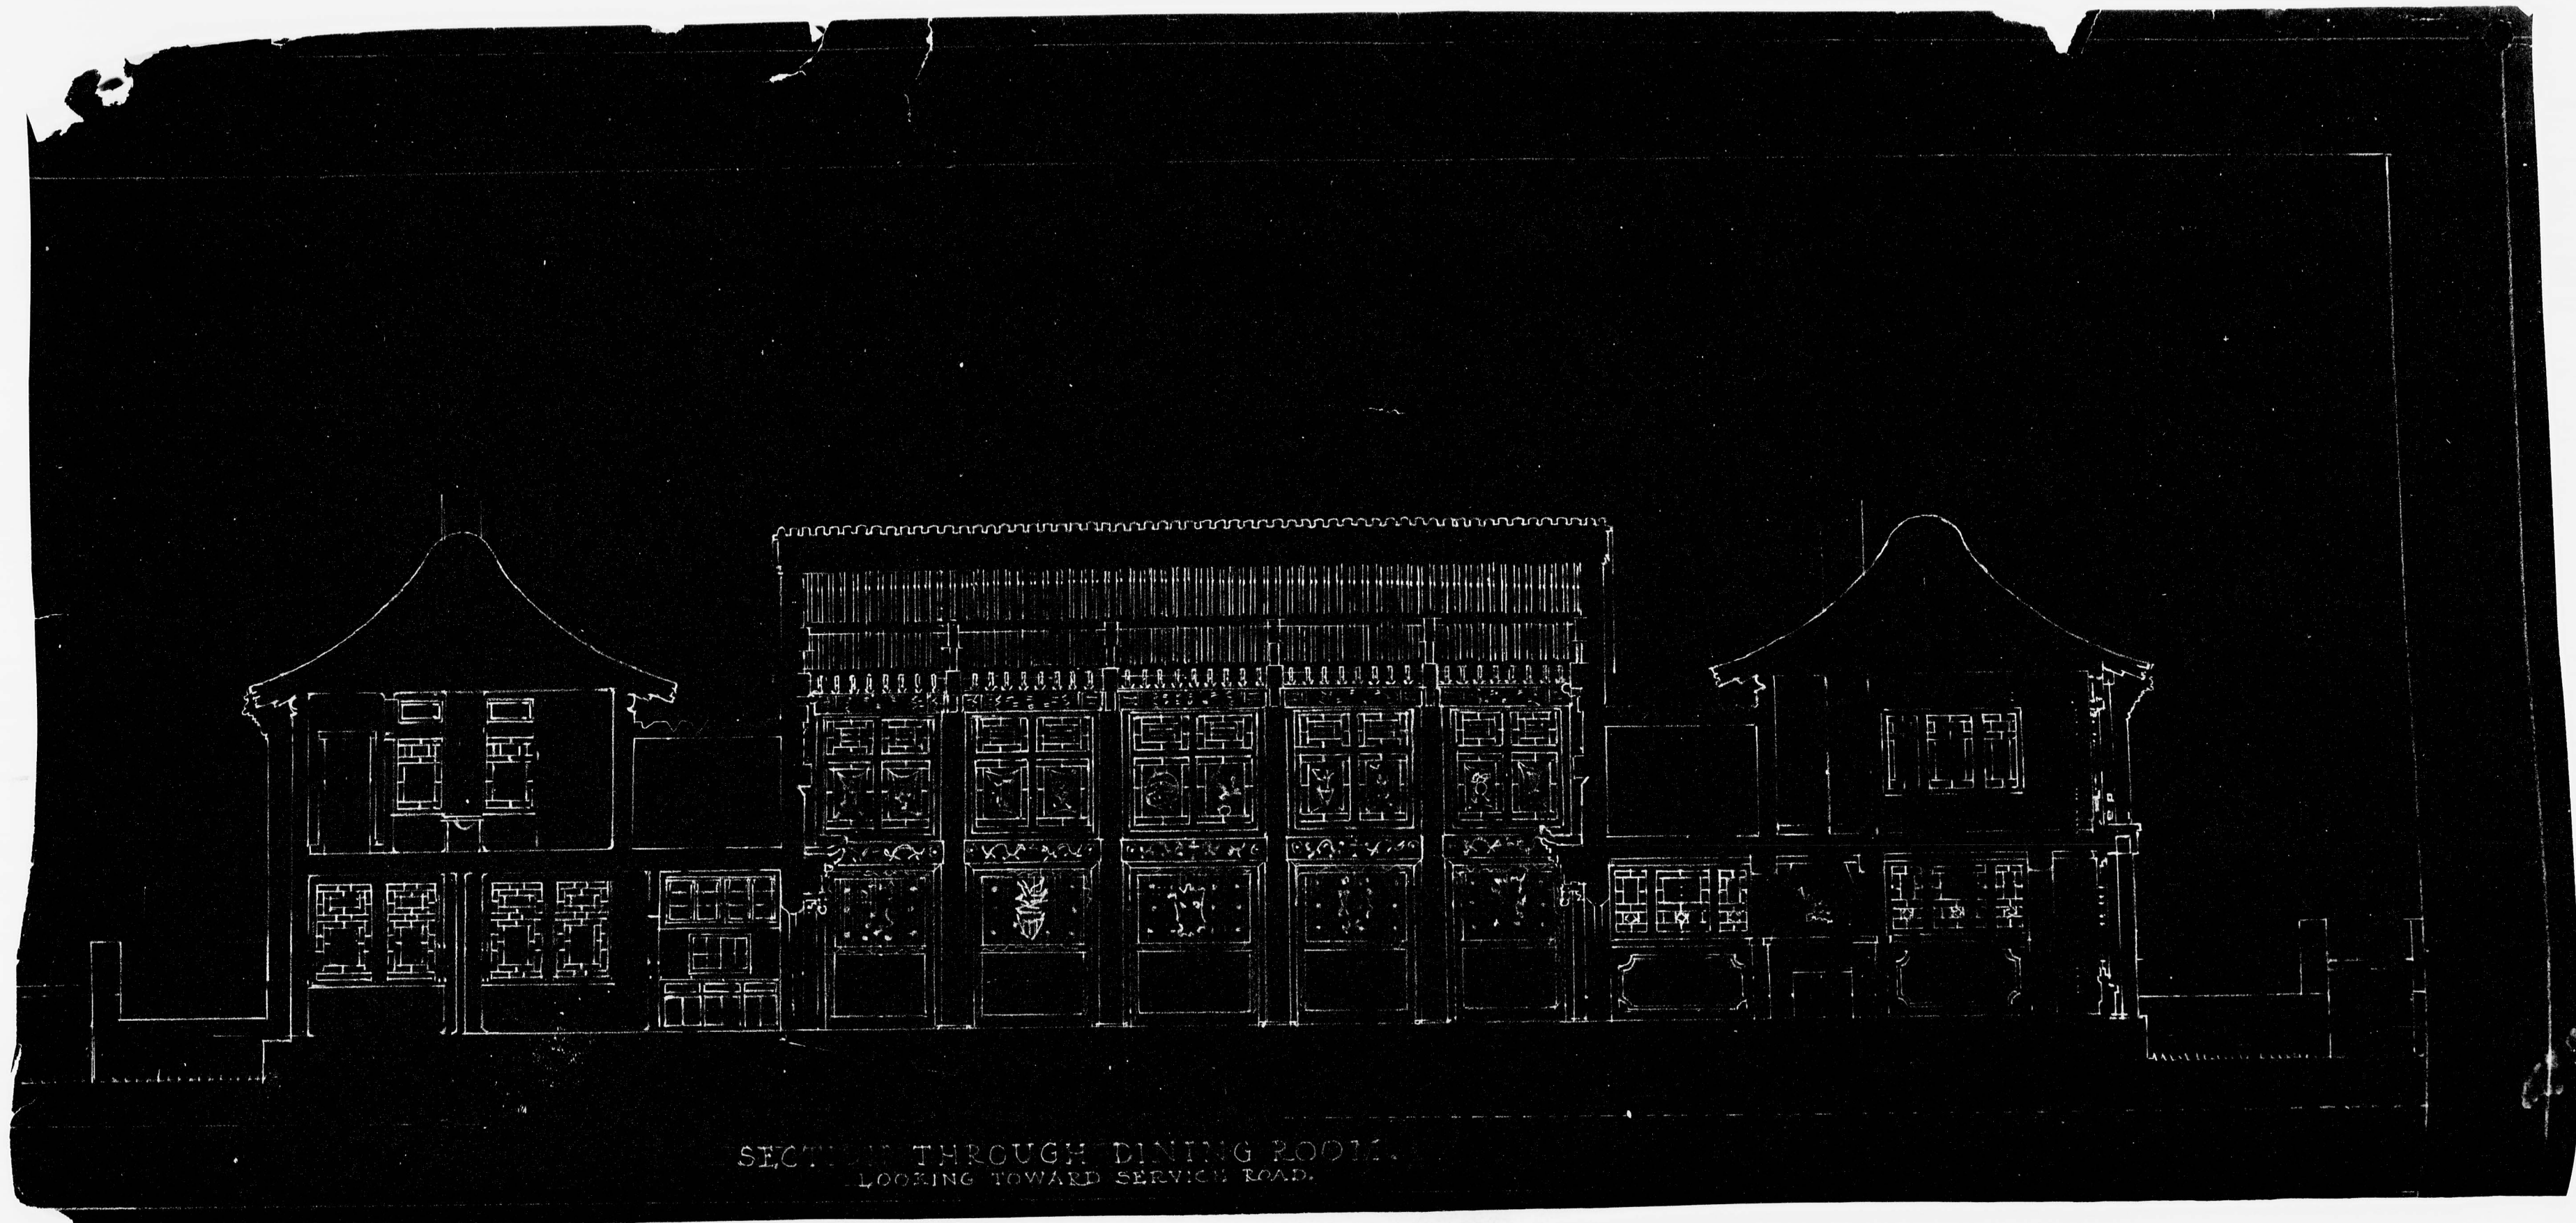


SECTION THROUGH DINING ROOM.
LOOKING TOWARD SERVICE ROAD.


0520



SECTION THROUGH DINING ROOM,
LOOKING TOWARD SERVICE ROAD.

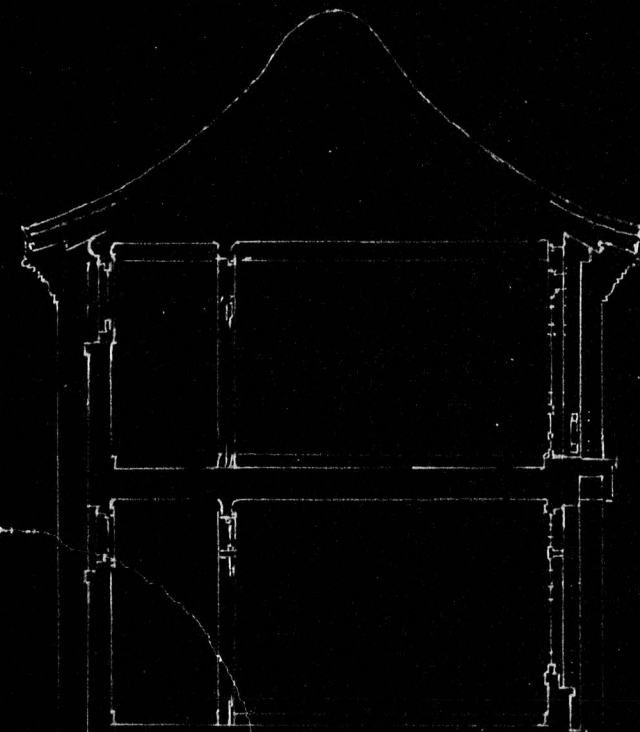

SECTION THROUGH STUDENT'S
ROOMS.

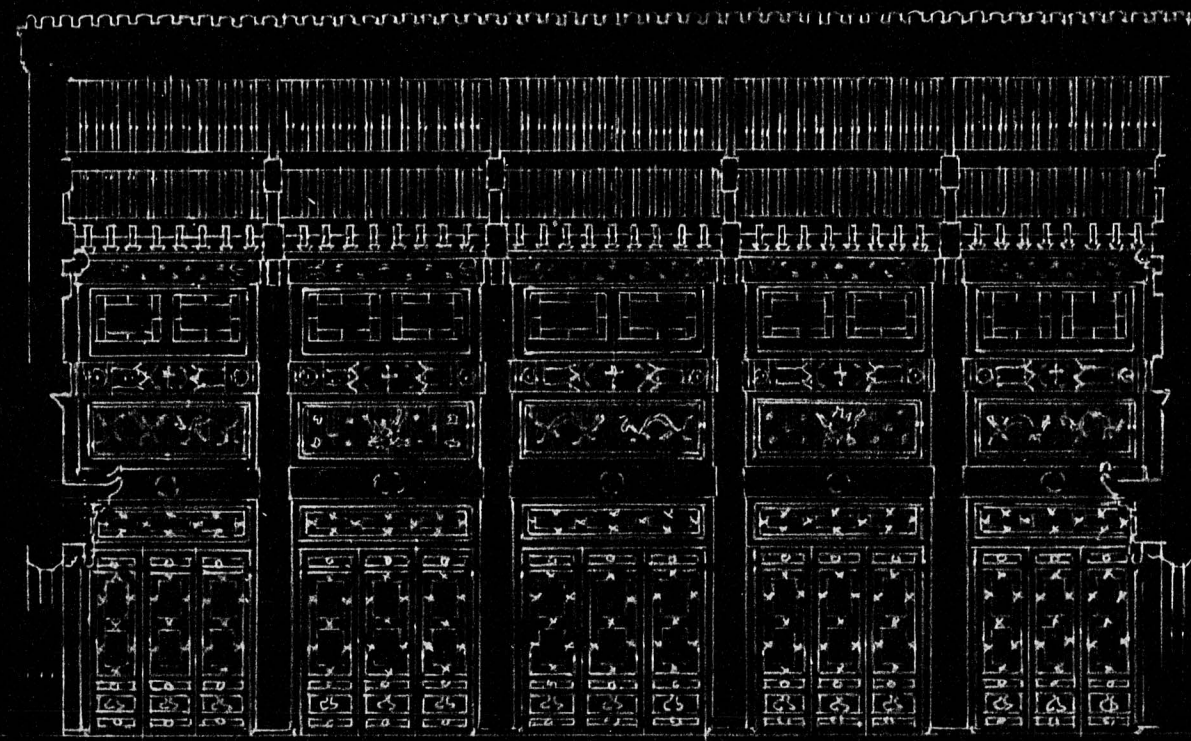

SECTION THROUGH DINING ROOM,
LOOKING AWAY FROM SERVICE ROAD.

SECTION OF DORMITORY FOR WOMEN'S COLLEGE,
PEKING UNIVERSITY, CHINA.

SCALE 1/8" TO 1'-0".

PEKING UNIVERSITY CONSTRUCTION BUREAU, CHINA.	JOB SHEET PRINT	NO. 42 11 6
		DATE Oct 4, 1922


0521

Women's Dormitory

3/4" Scale Details




0522

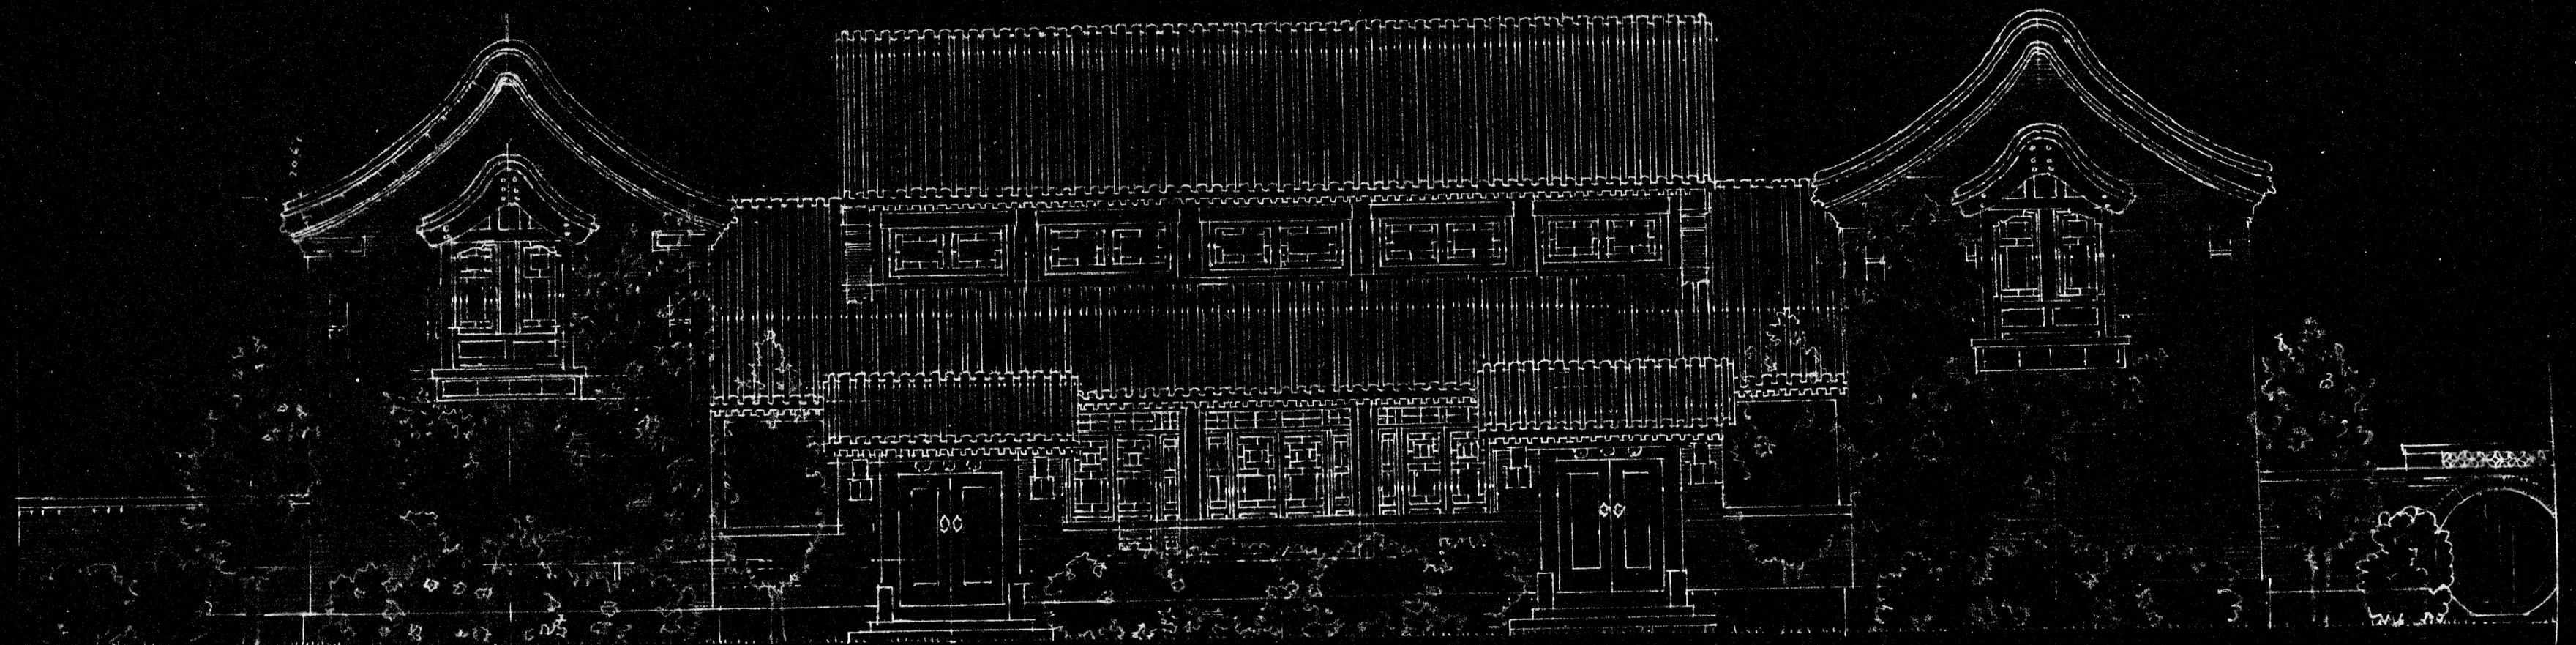


WEST OR EAST ELEVATION.

0523

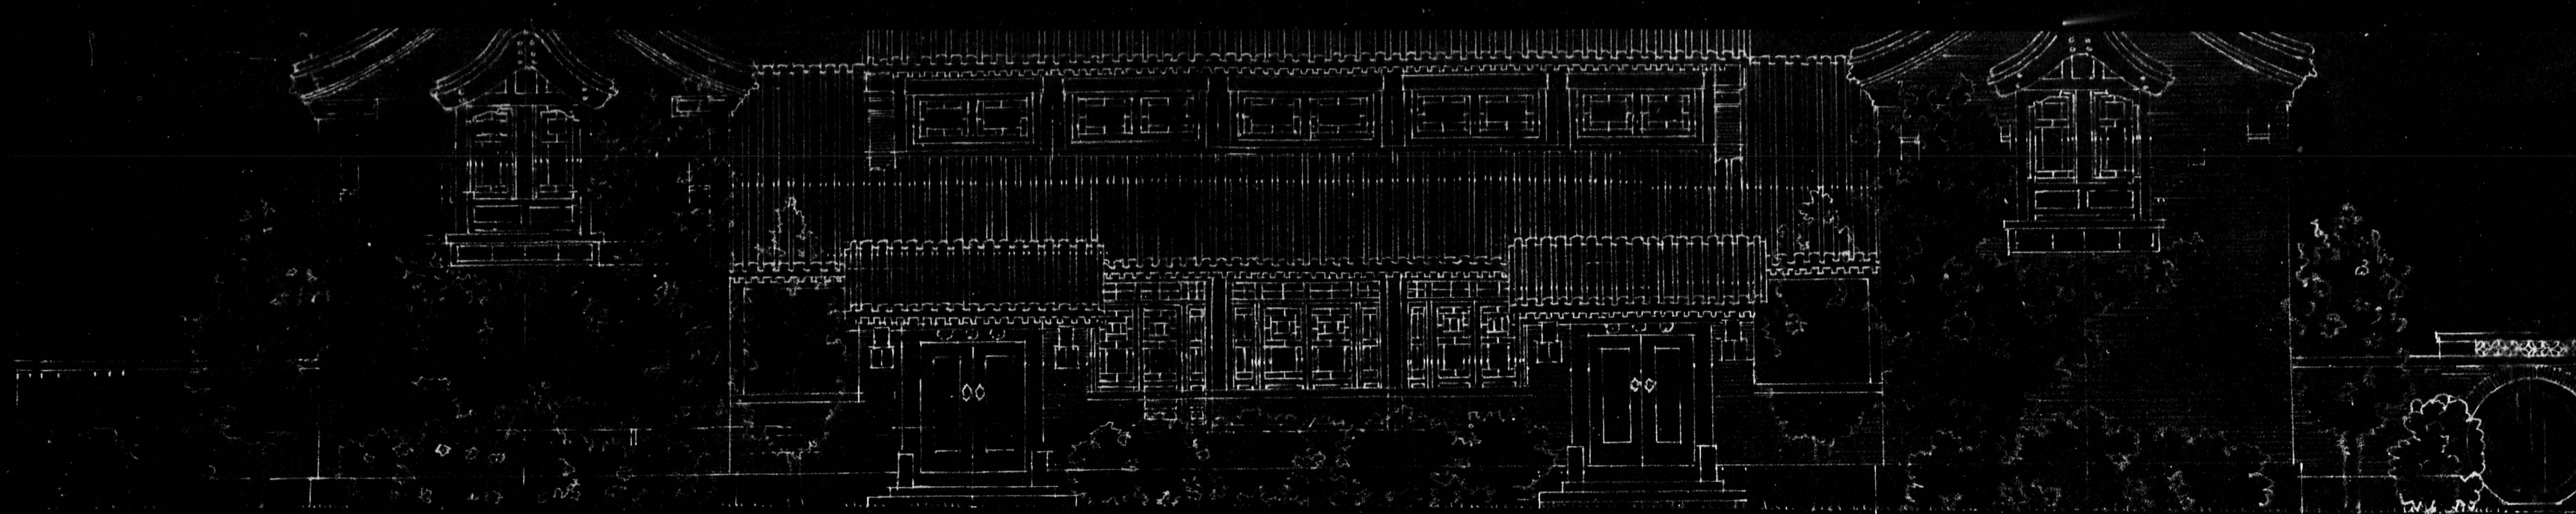

WEST OR EAST ELEVATION.

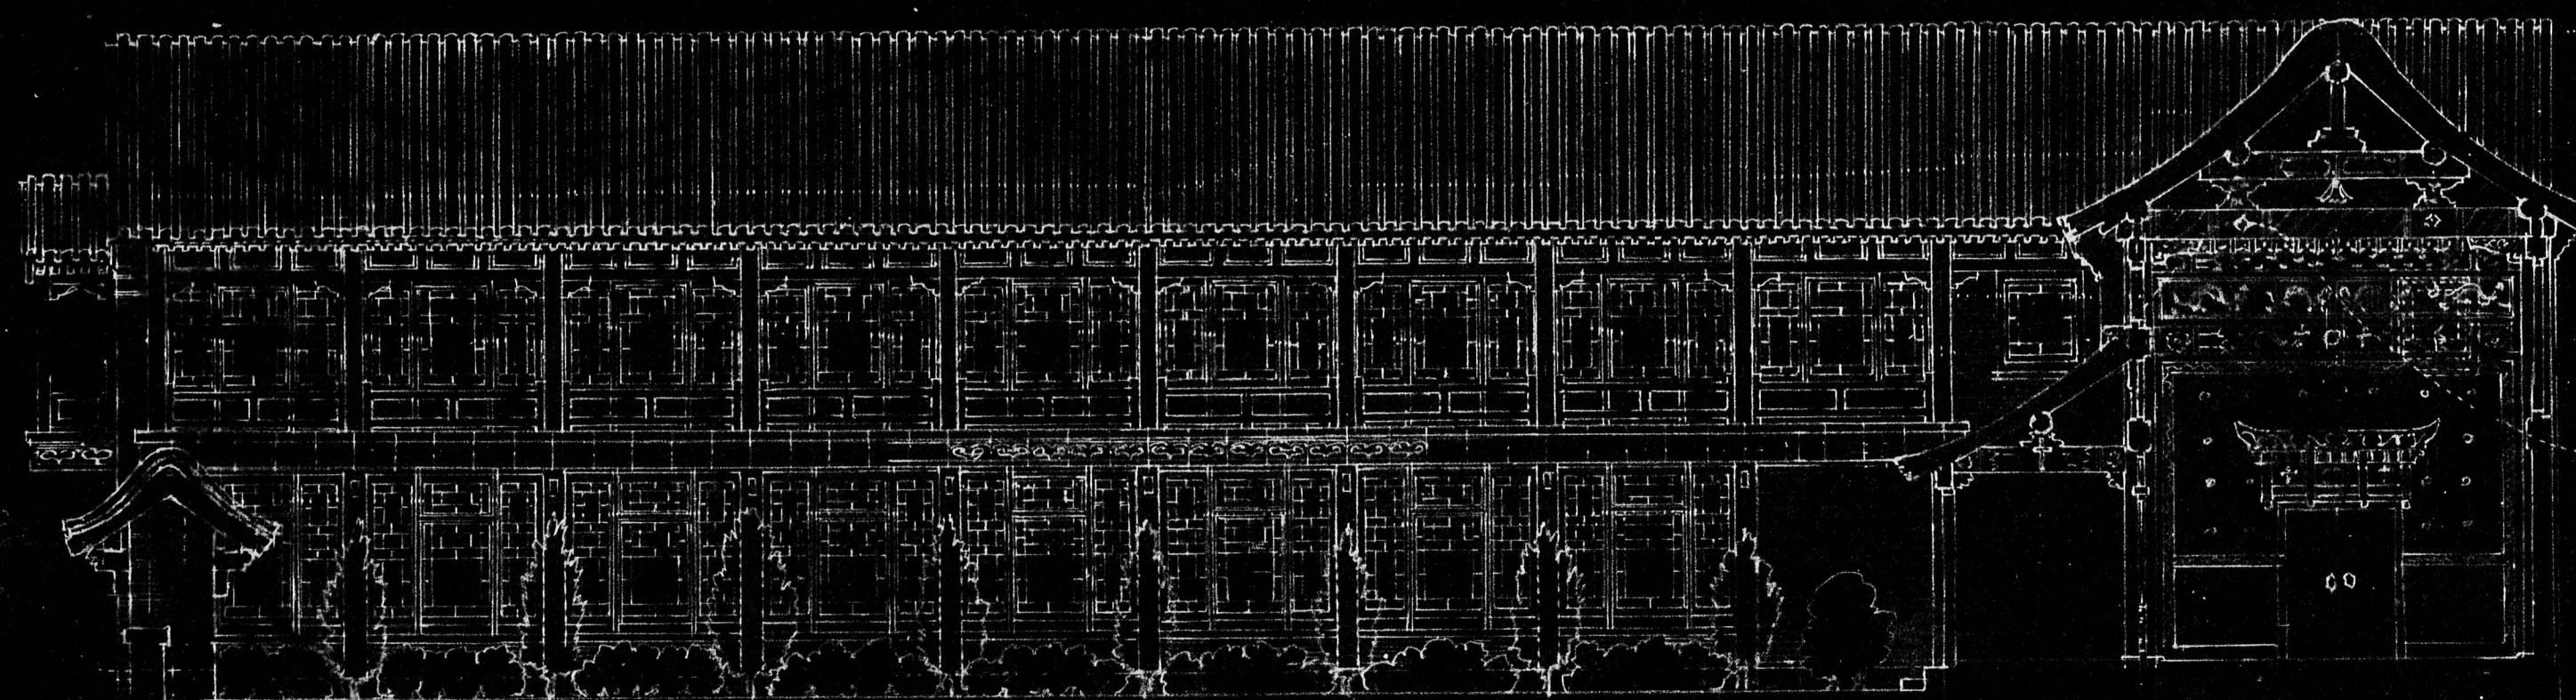

SOUTH ELEVATION.

RESTUDY FOR DORMITORY FOR WOMENS COLLEGE


PEKING UNIVERSITY, CHINA.

SCALE 1/8" TO 1'-0".

PEKING UNIVERSITY CONSTRUCTION BUREAU, CHINA	JOB	NO.
	SHEET	42
	PRINT	8
	DATE	5
Sept 20, 1922		

0524



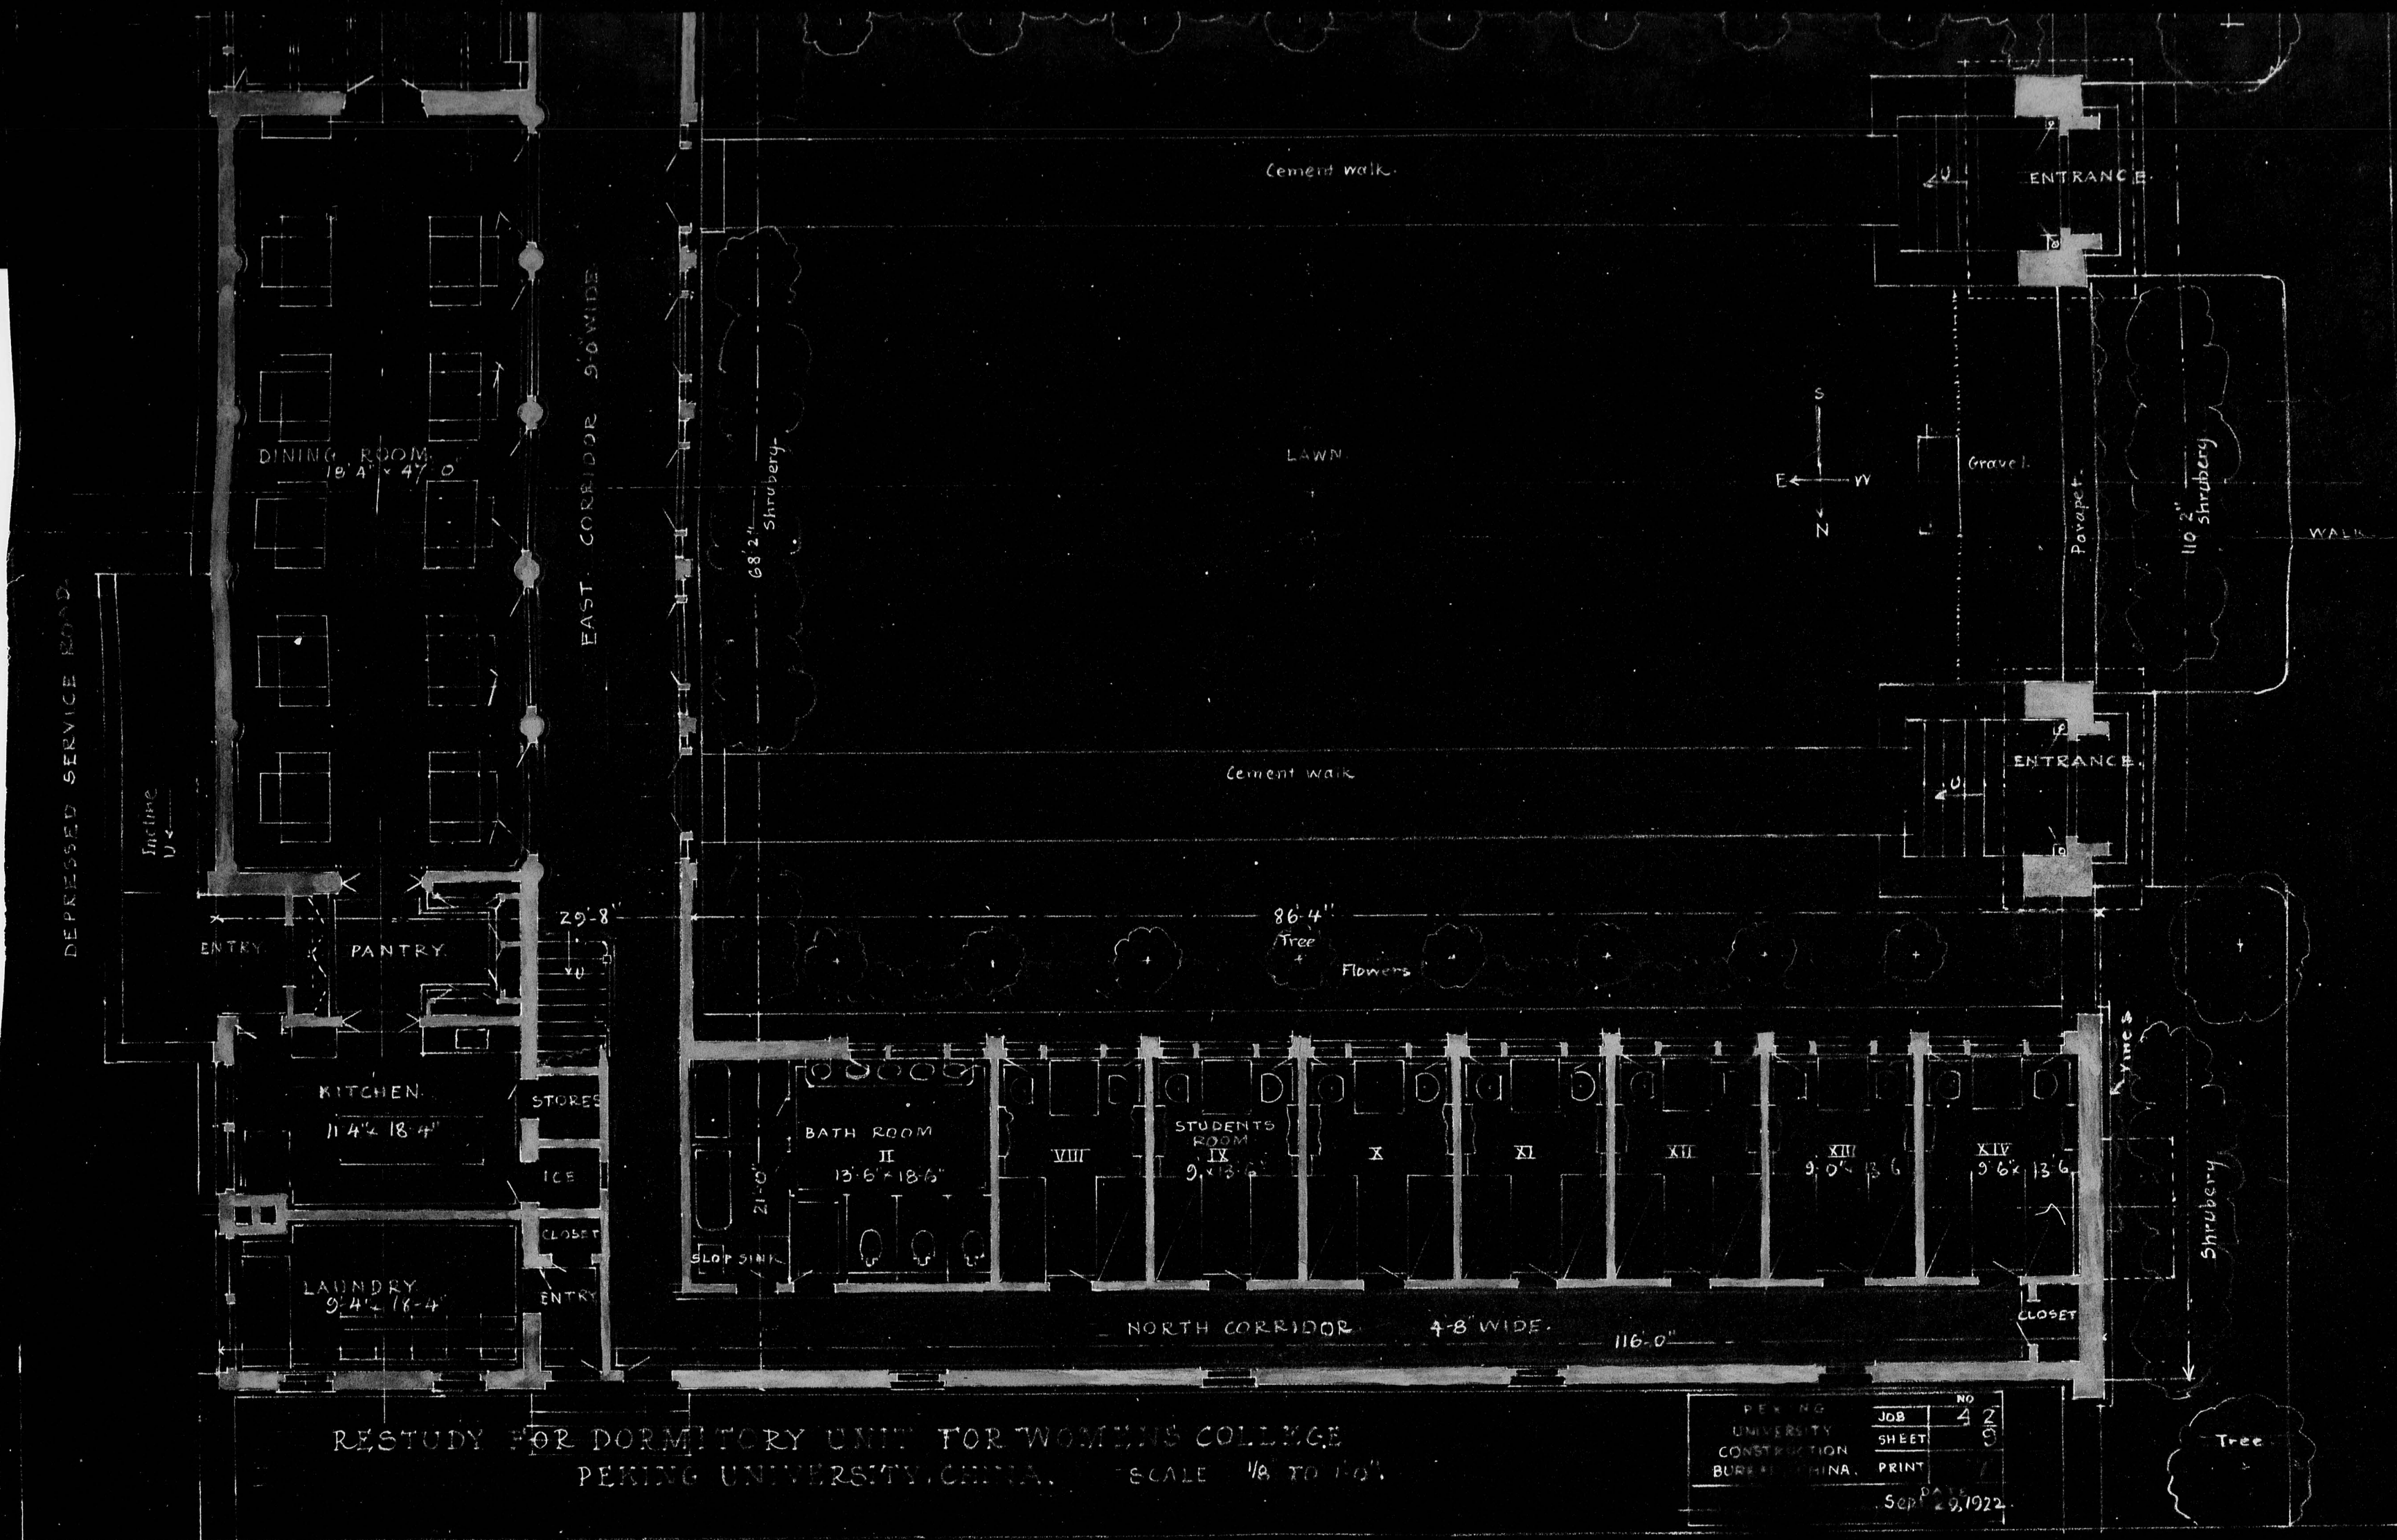


RE STUDY FOR DORMITORY UNIT FOR WOMEN'S COLLEGE
PEKING UNIVERSITY, CHINA. SCALE 1/8" TO 1'-0"

PEKING	JOB	NO
UNIVERSITY	4	2
CONSTRUCTION	SHEET	3
BUREAU OF CHINA	PRINT	
Sep 29, 1922		


0526

Restudy Women's Dormitory

0527

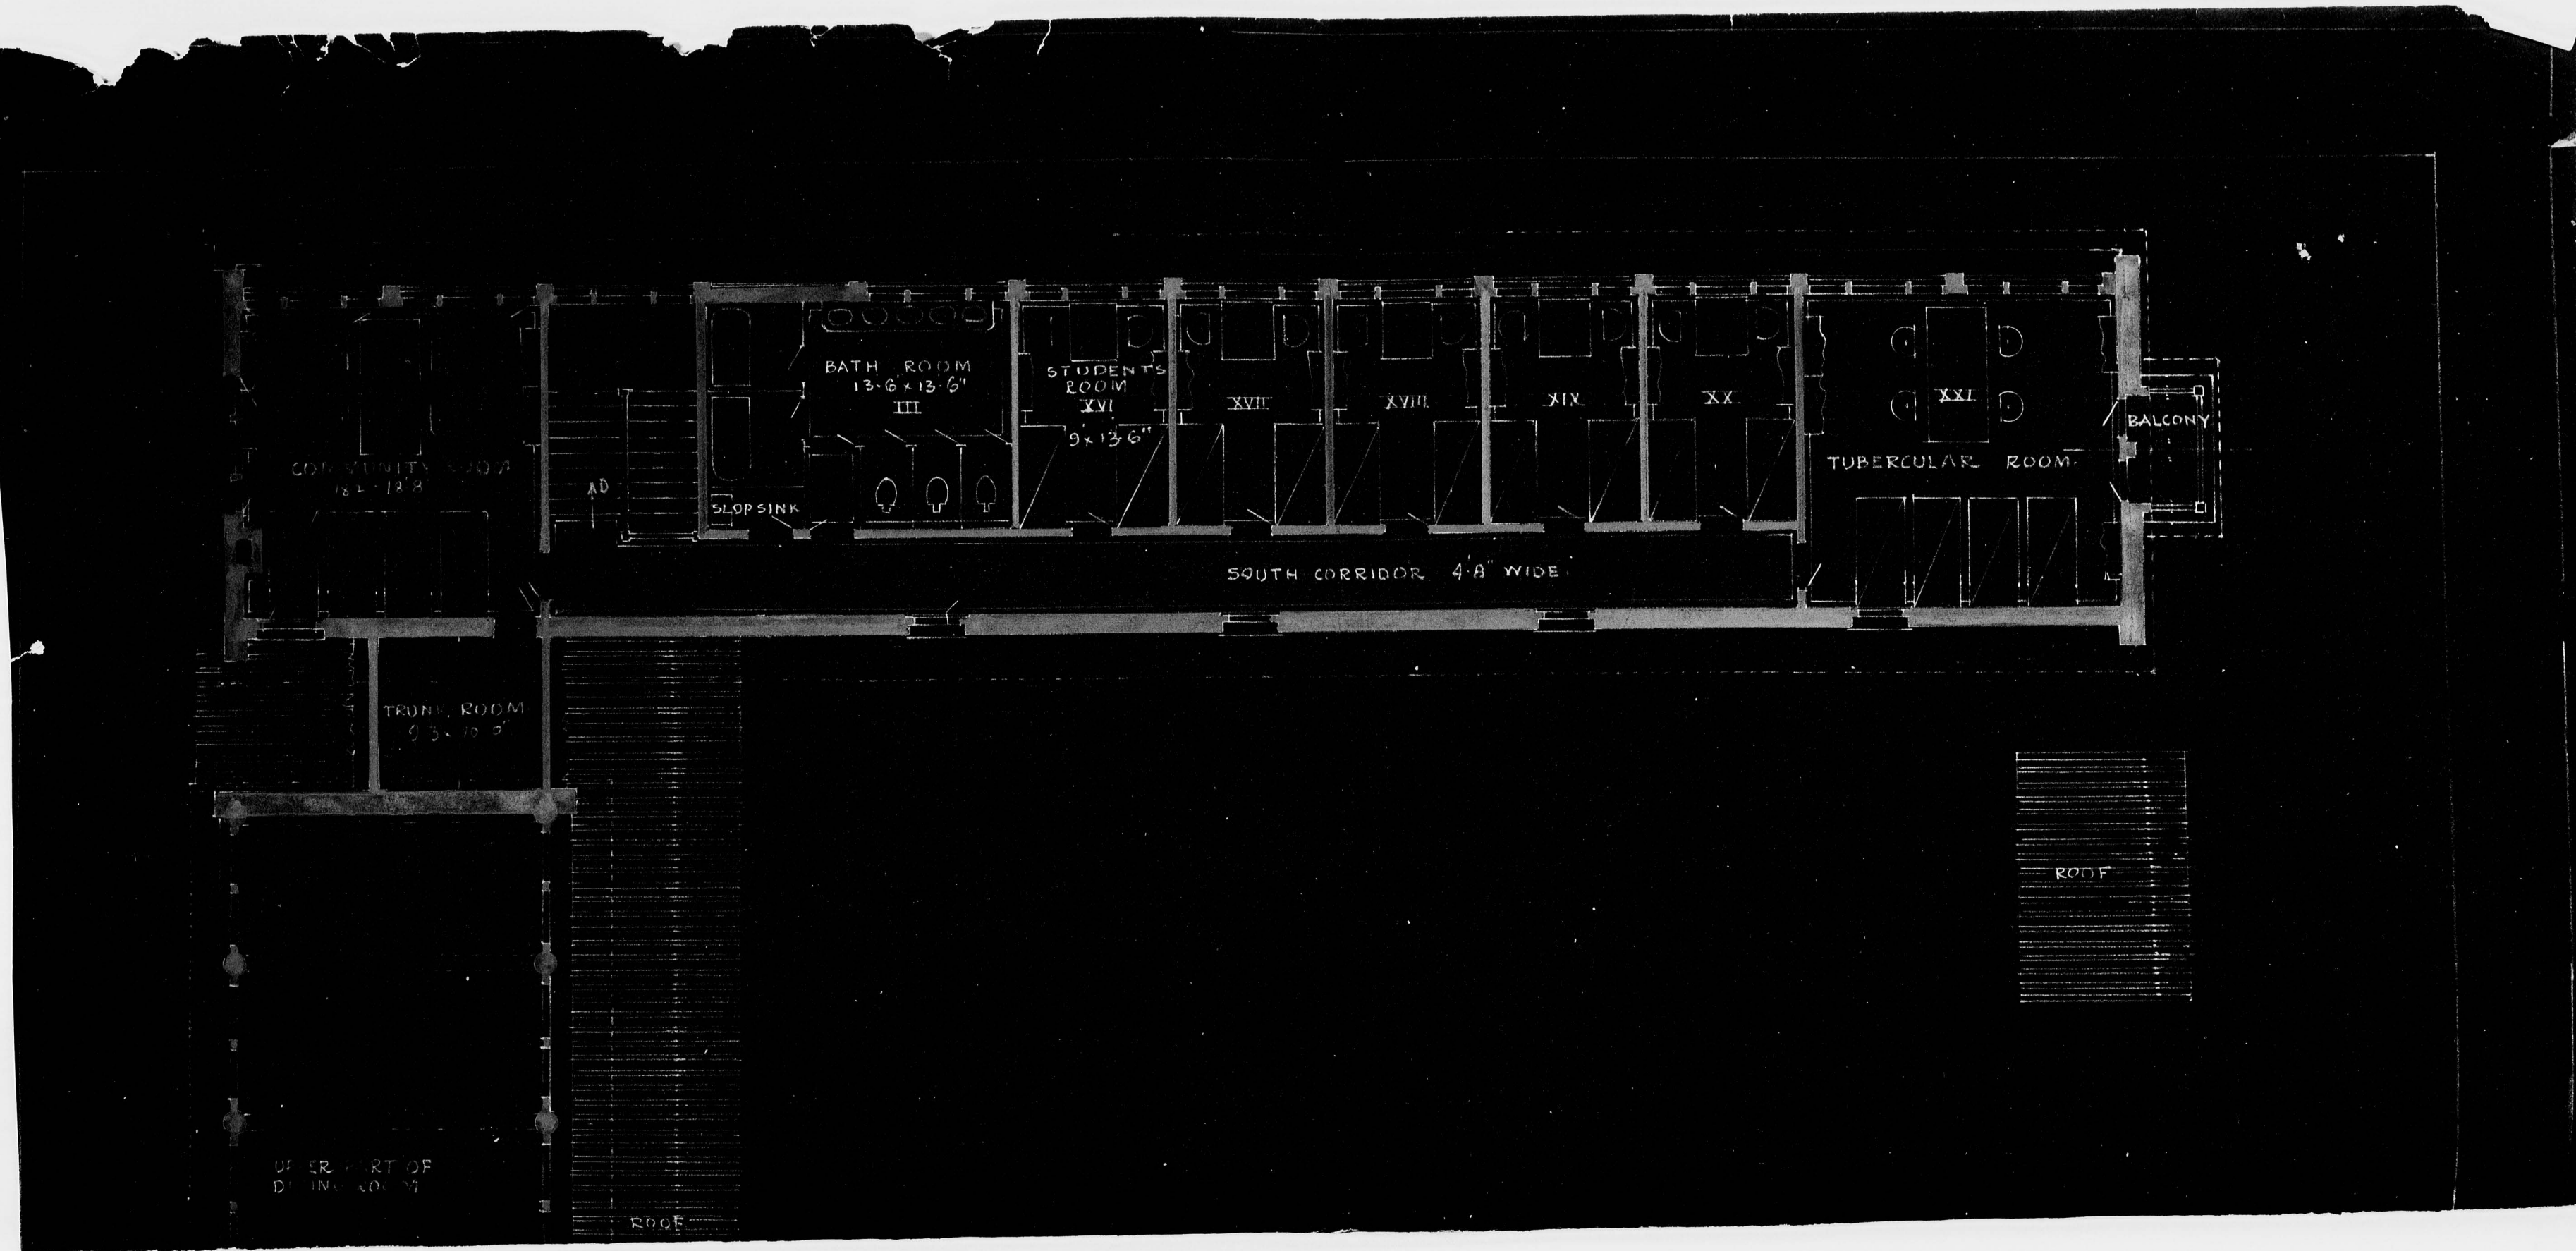


0528

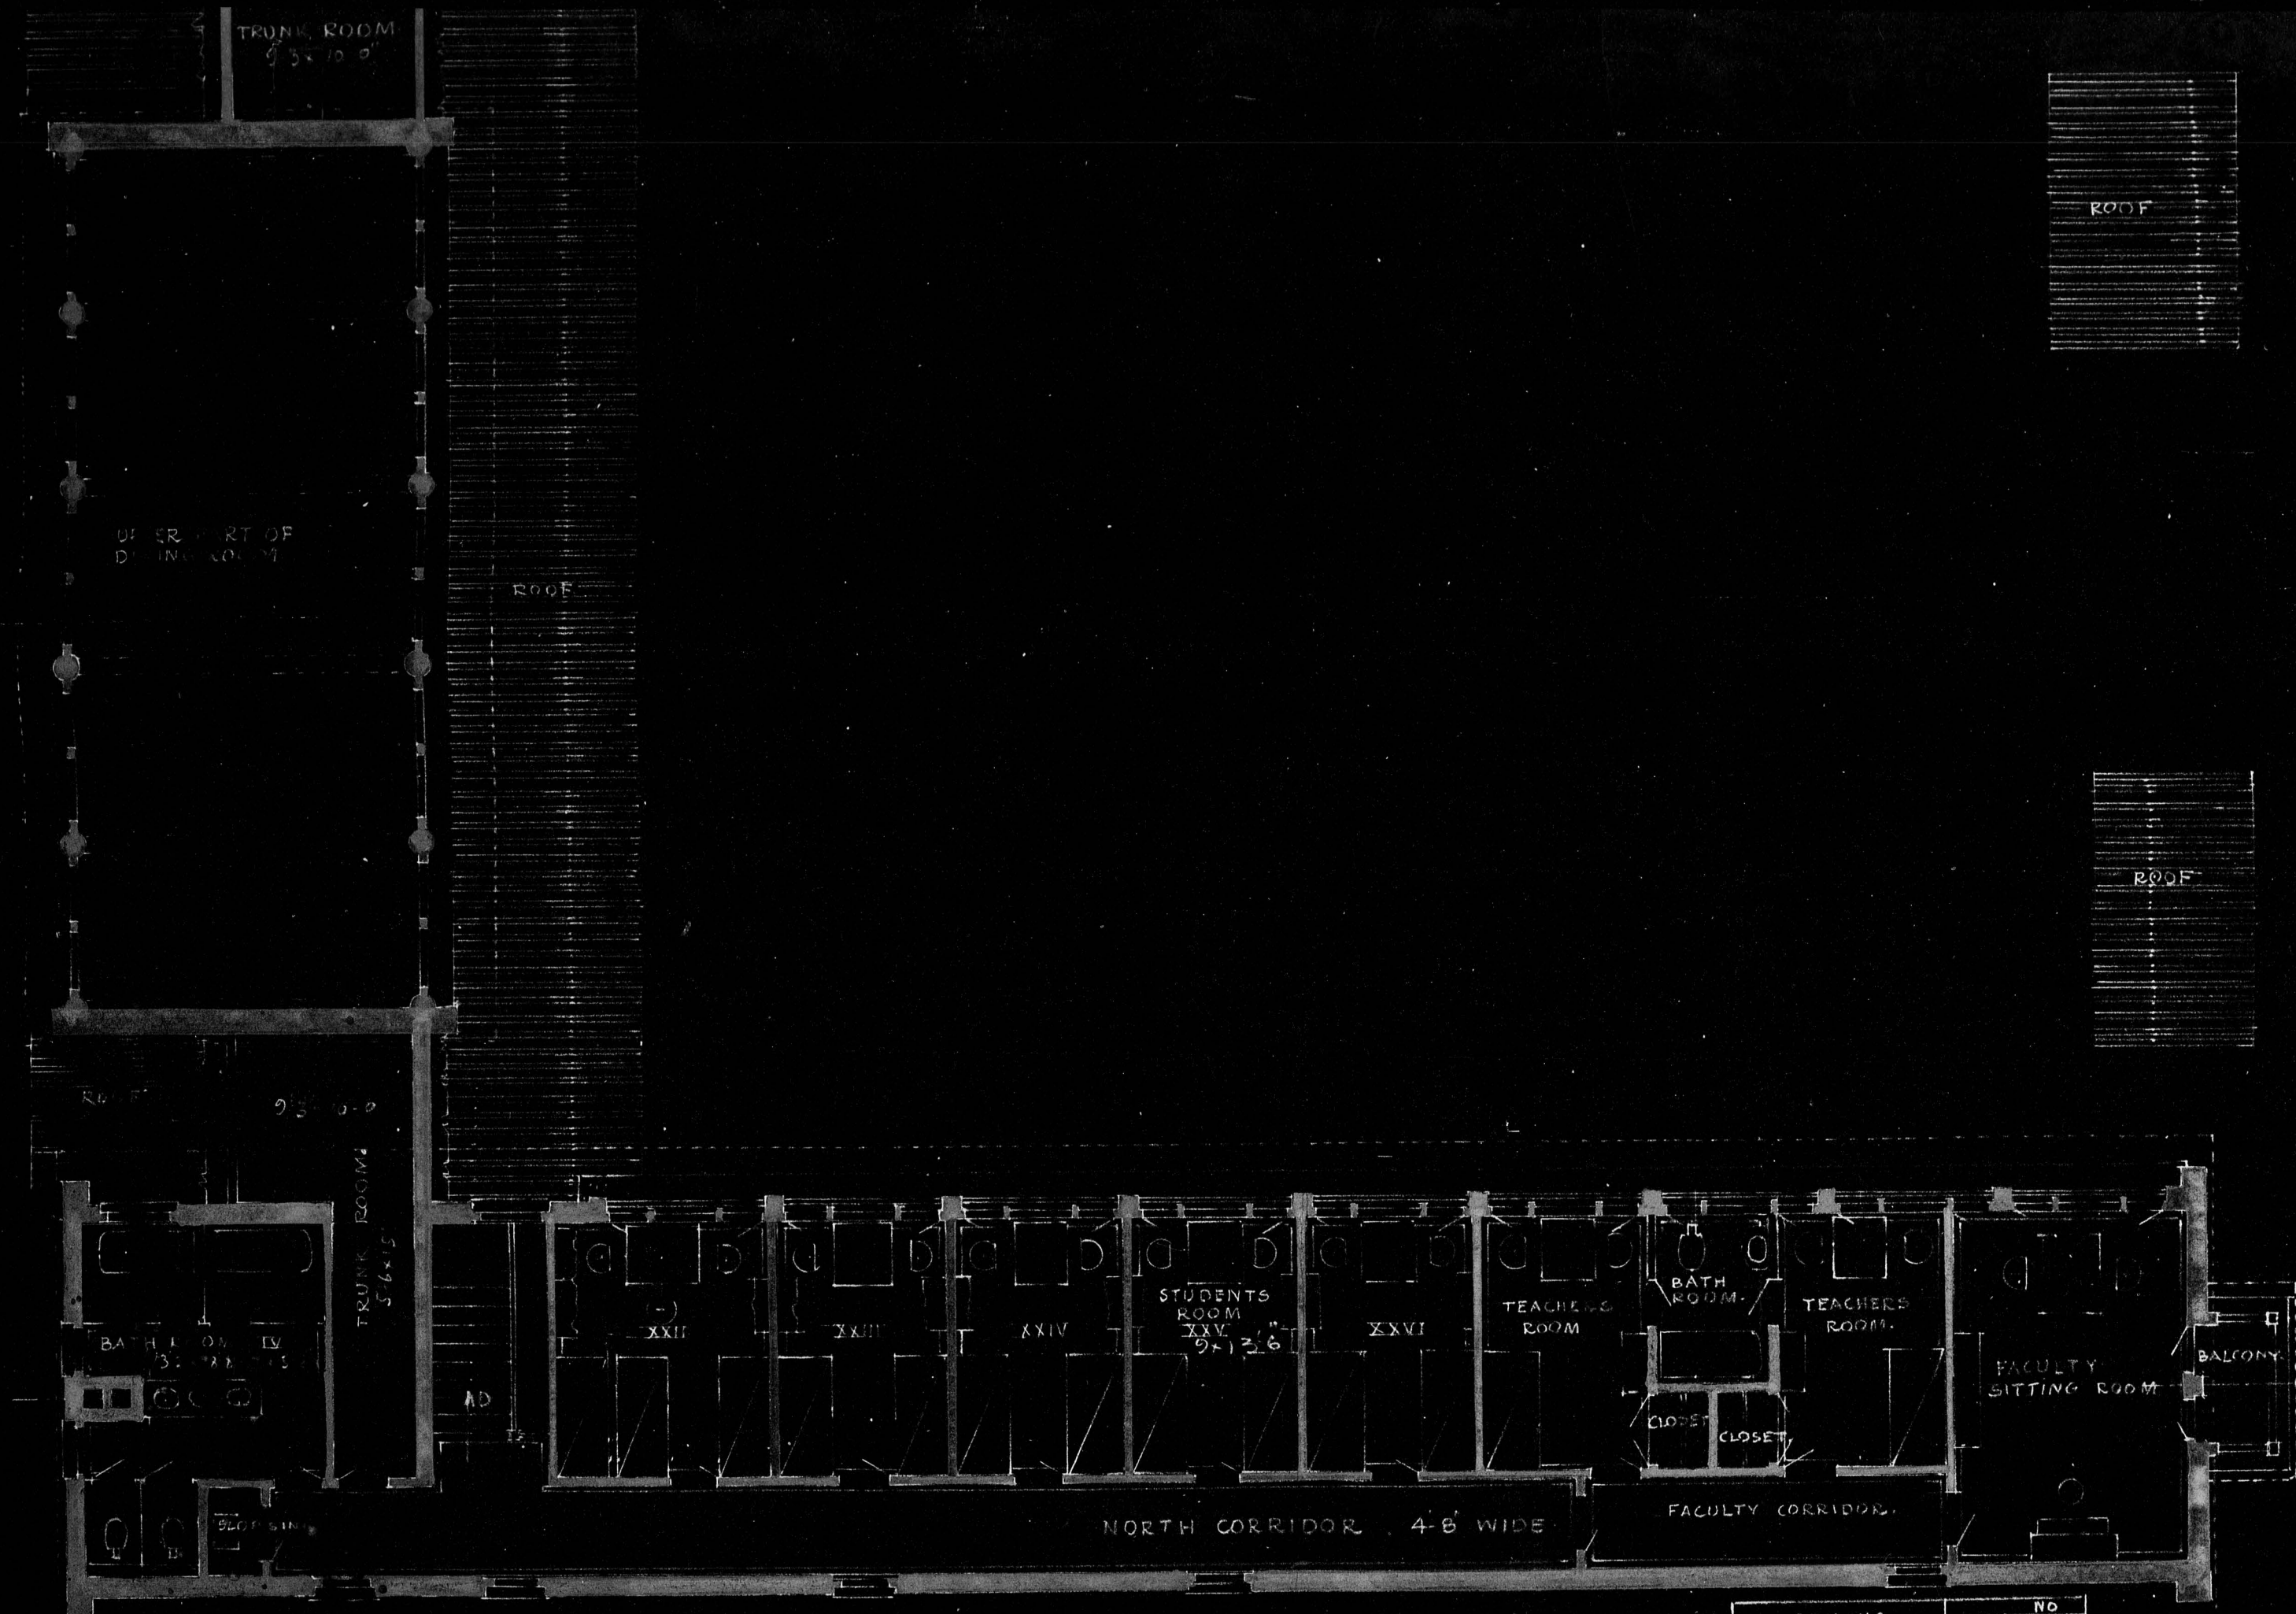


RE STUDY FOR DORMITORY UNIT FOR WOMENS COLLEGE,
 PEKING UNIVERSITY, CHINA. SCALE 1/8" TO 1'-0"
 SECOND FLOOR PLAN.

PEKING UNIVERSITY CONSTRUCTION BUREAU, CHINA.	No	
	JOB	42
	SHEET	10
	PRINT	
DATE		
SEPT. 30, 1922		

0529

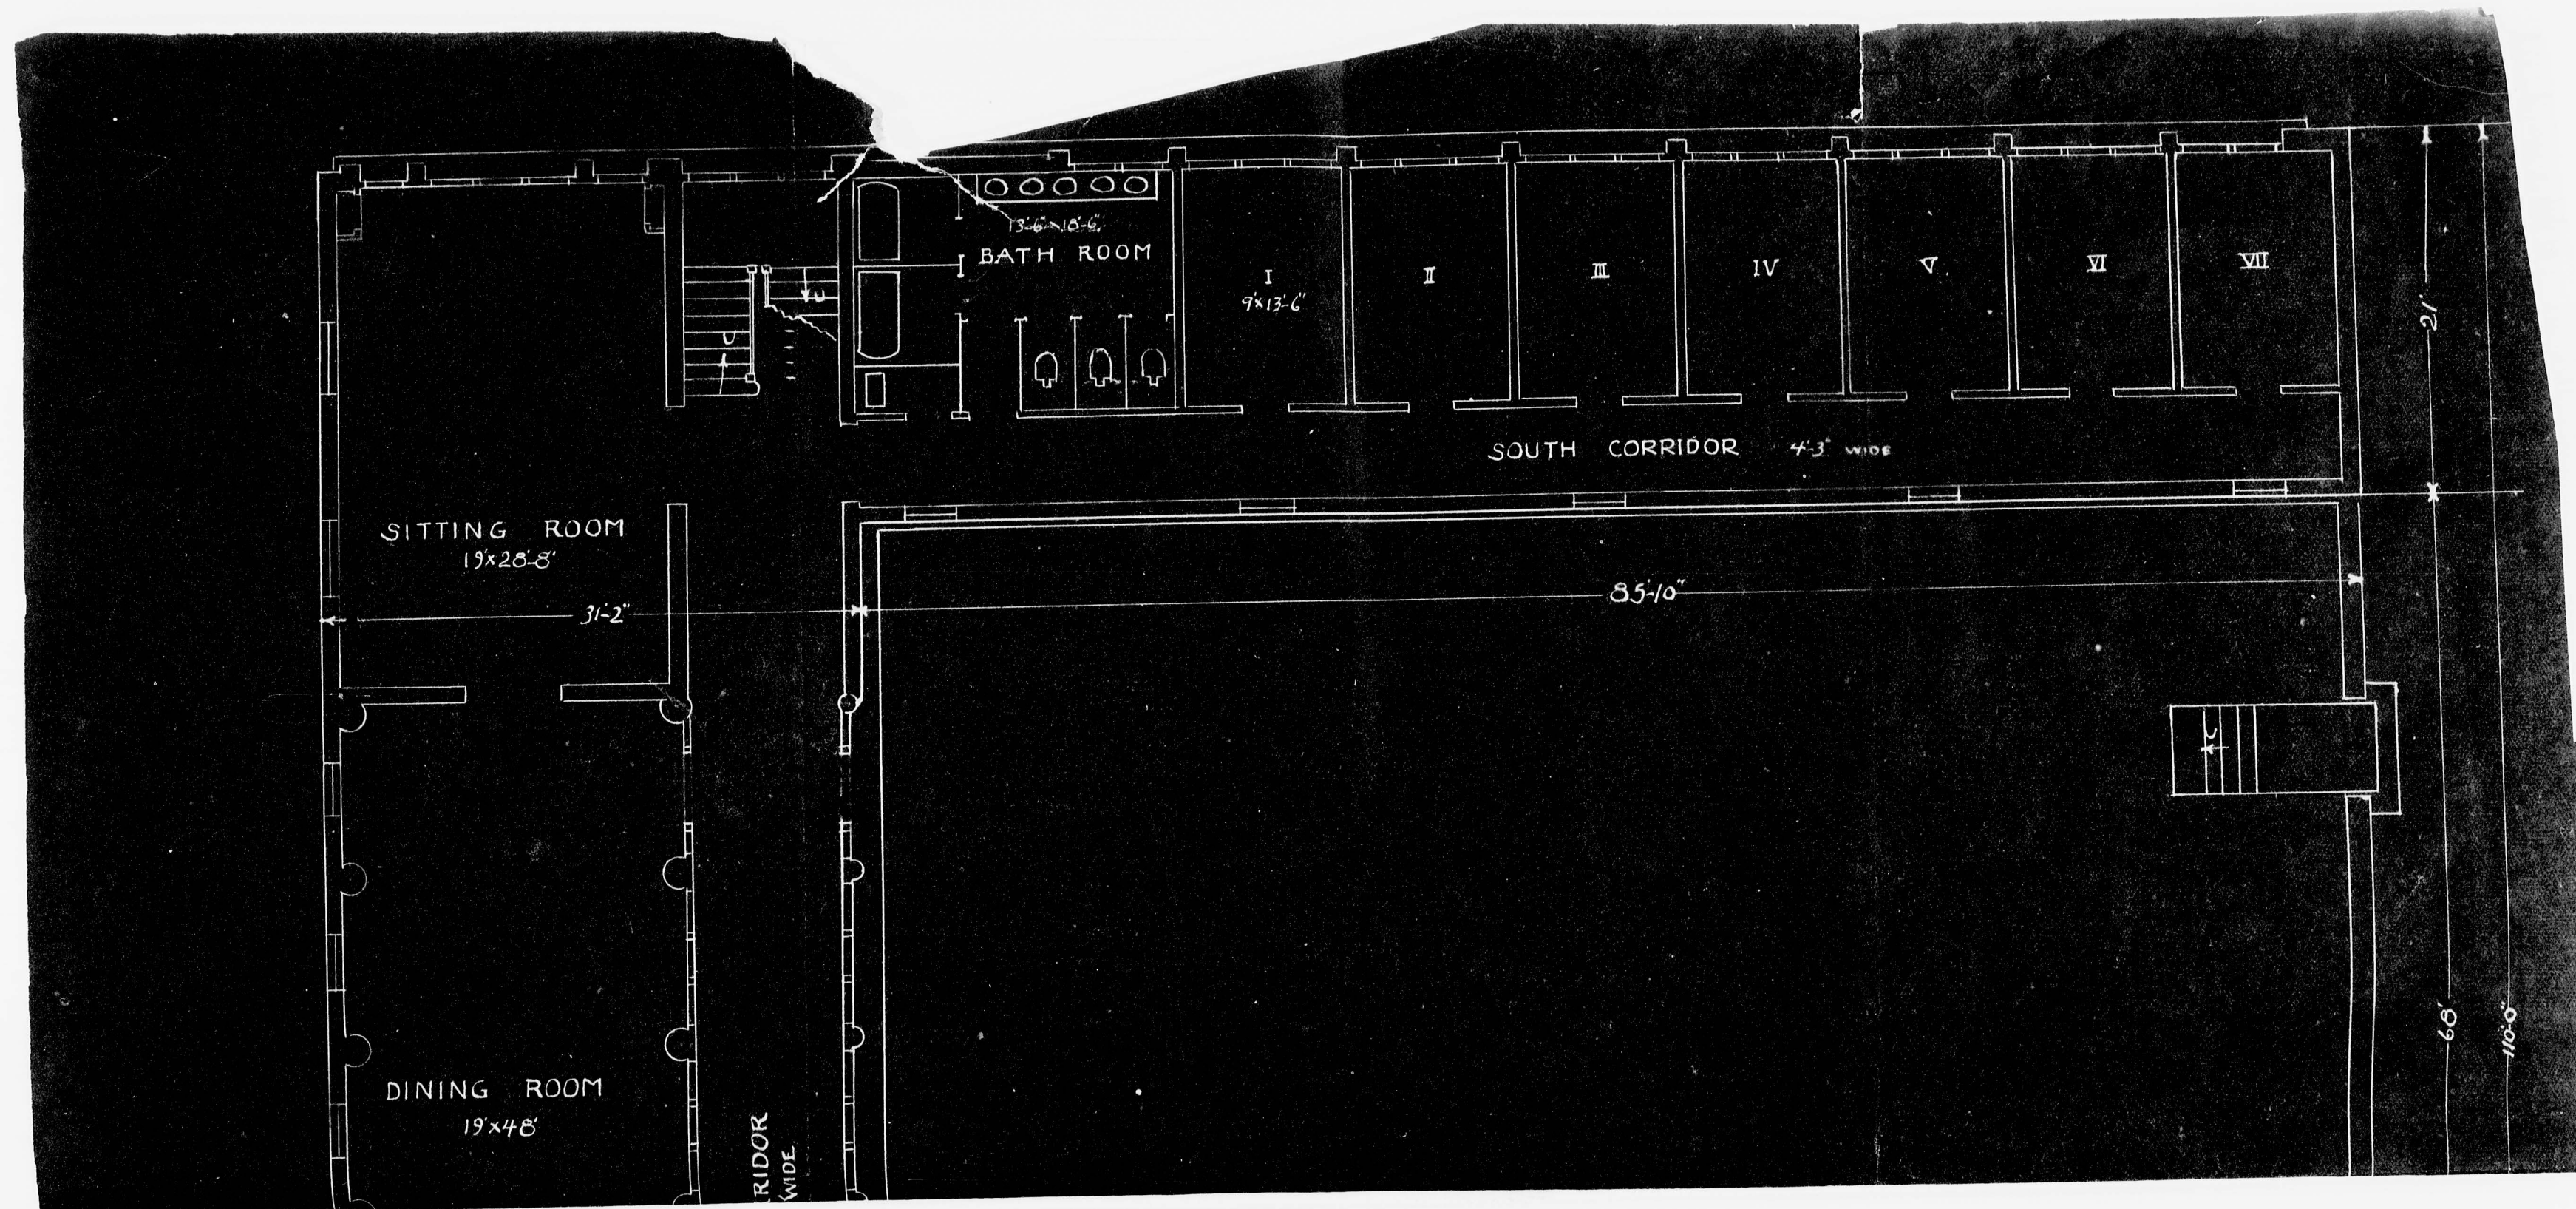


0530

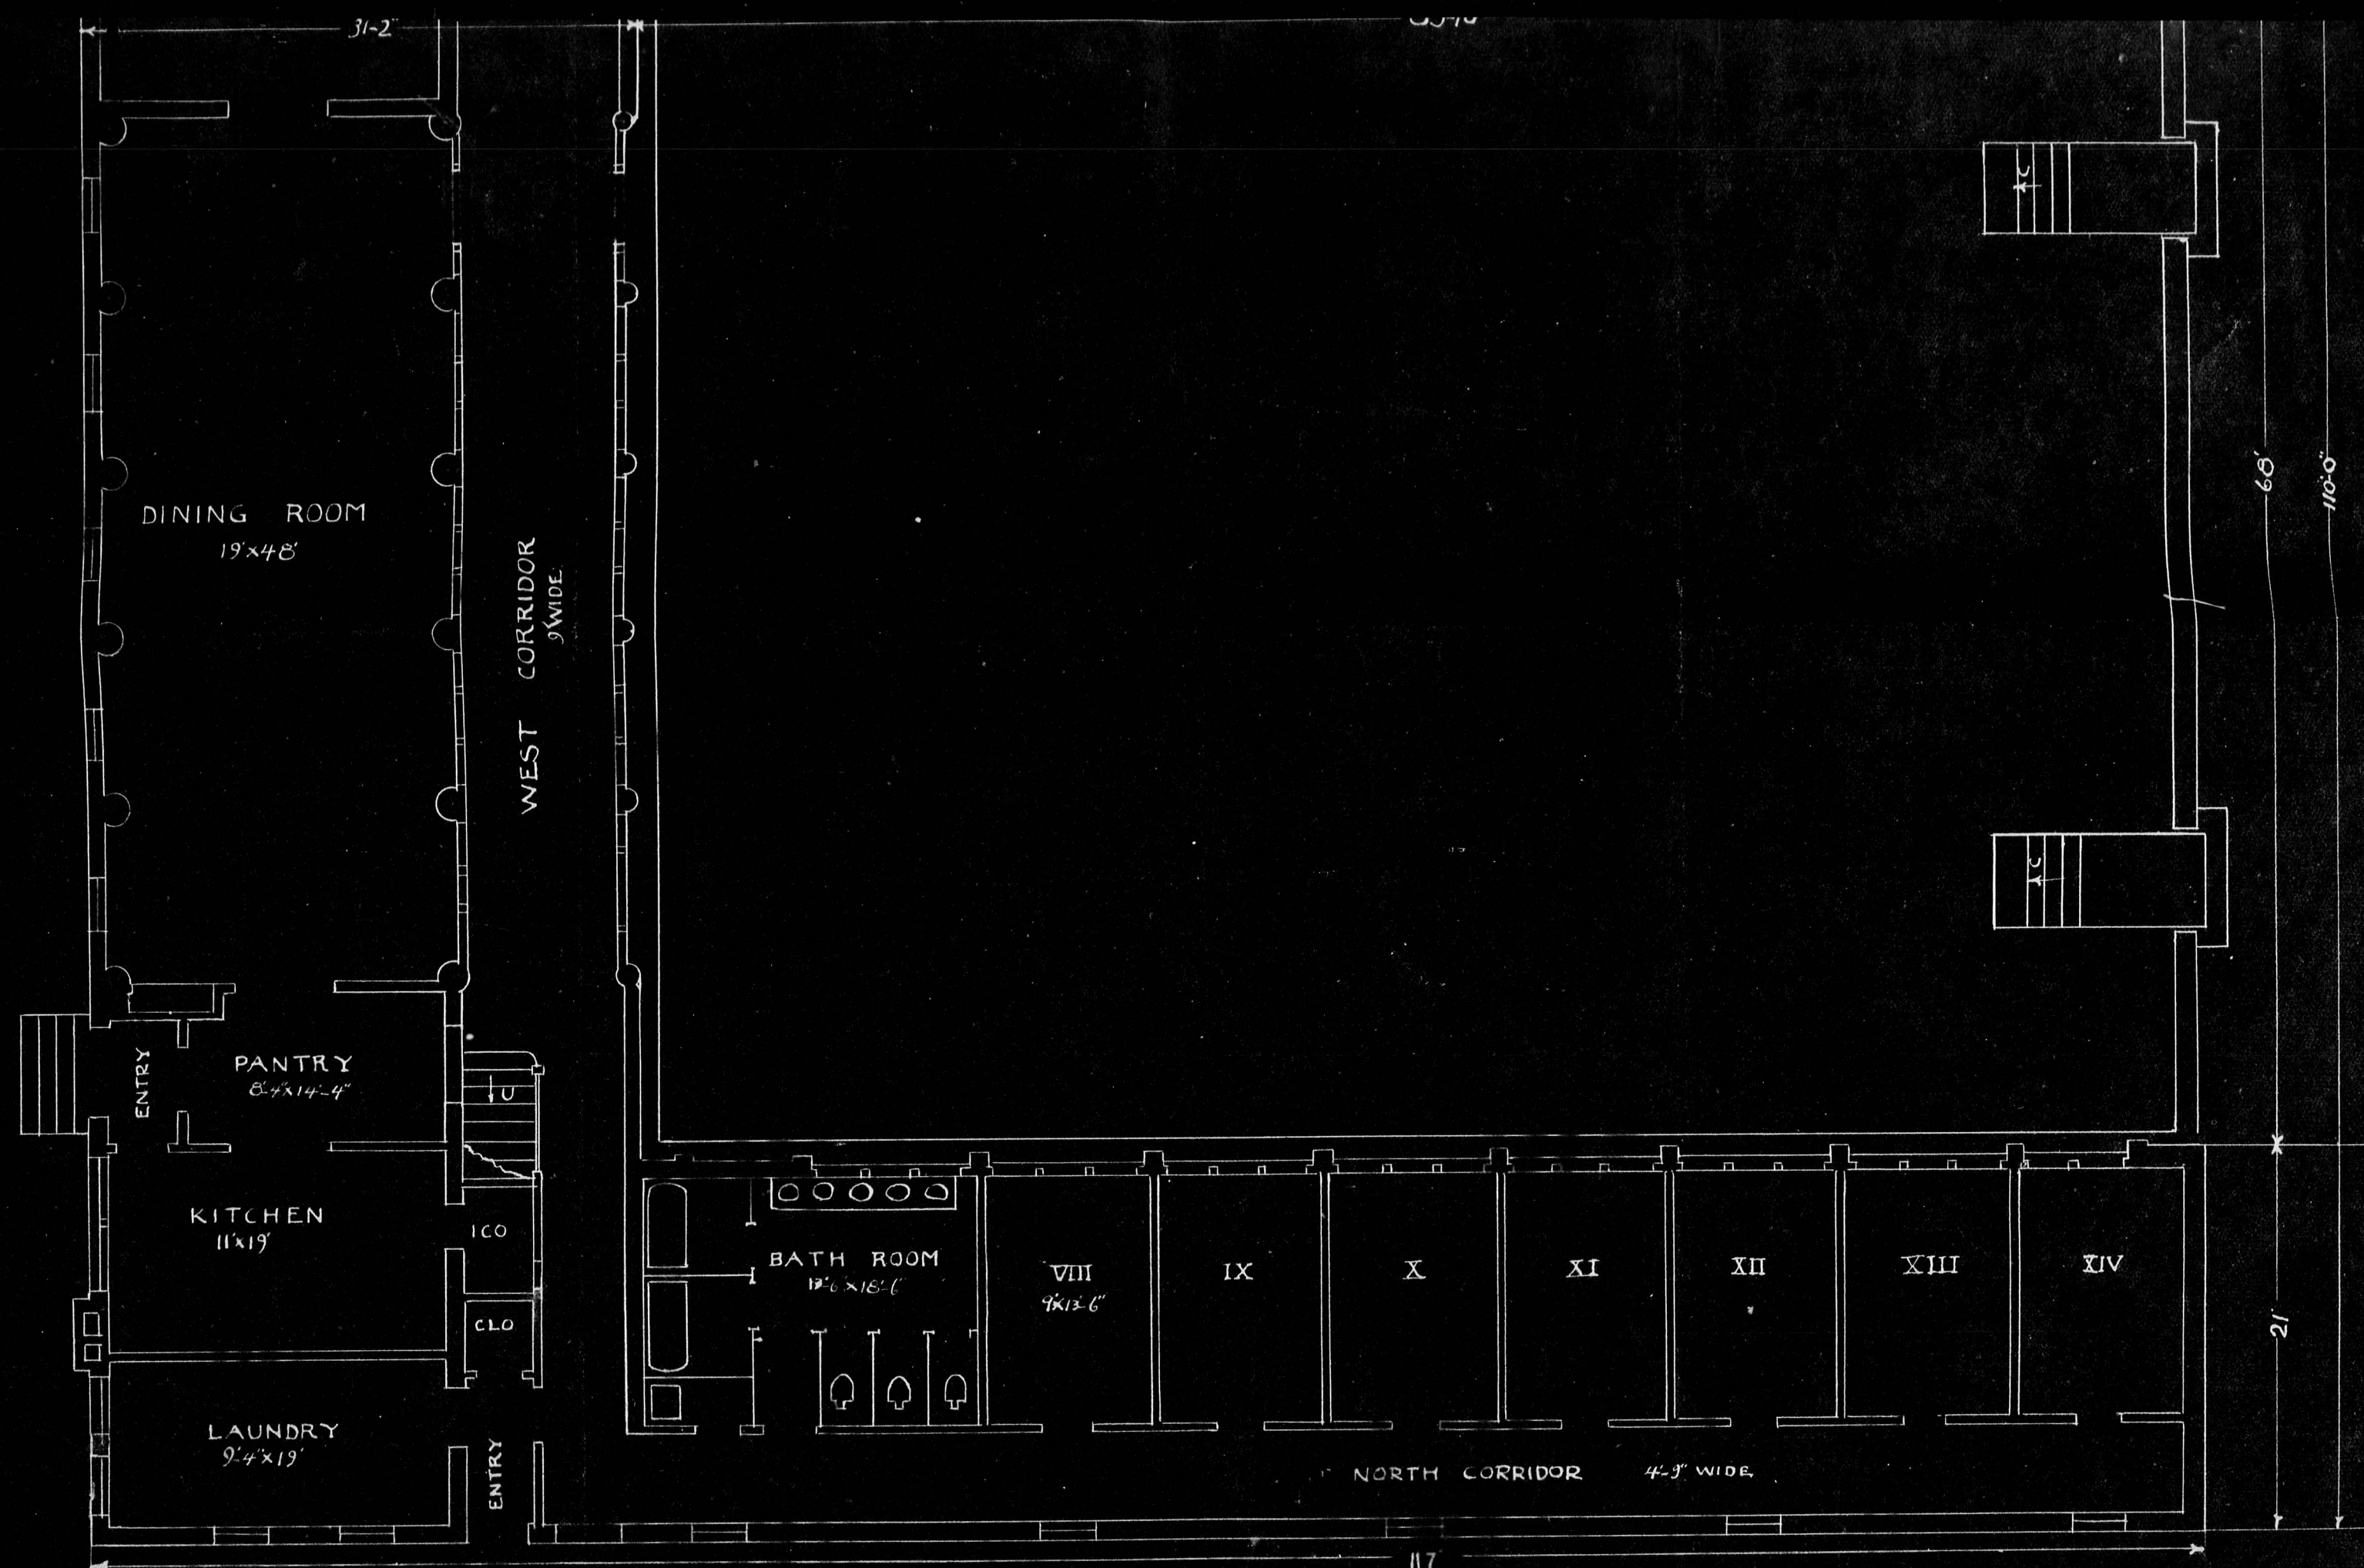

SKETCH FOR PROPOSED DORMITORY FOR WOMEN'S COLLEGE PEKING UNIVERSITY CHINA
FIRST FLOOR PLAN

0531



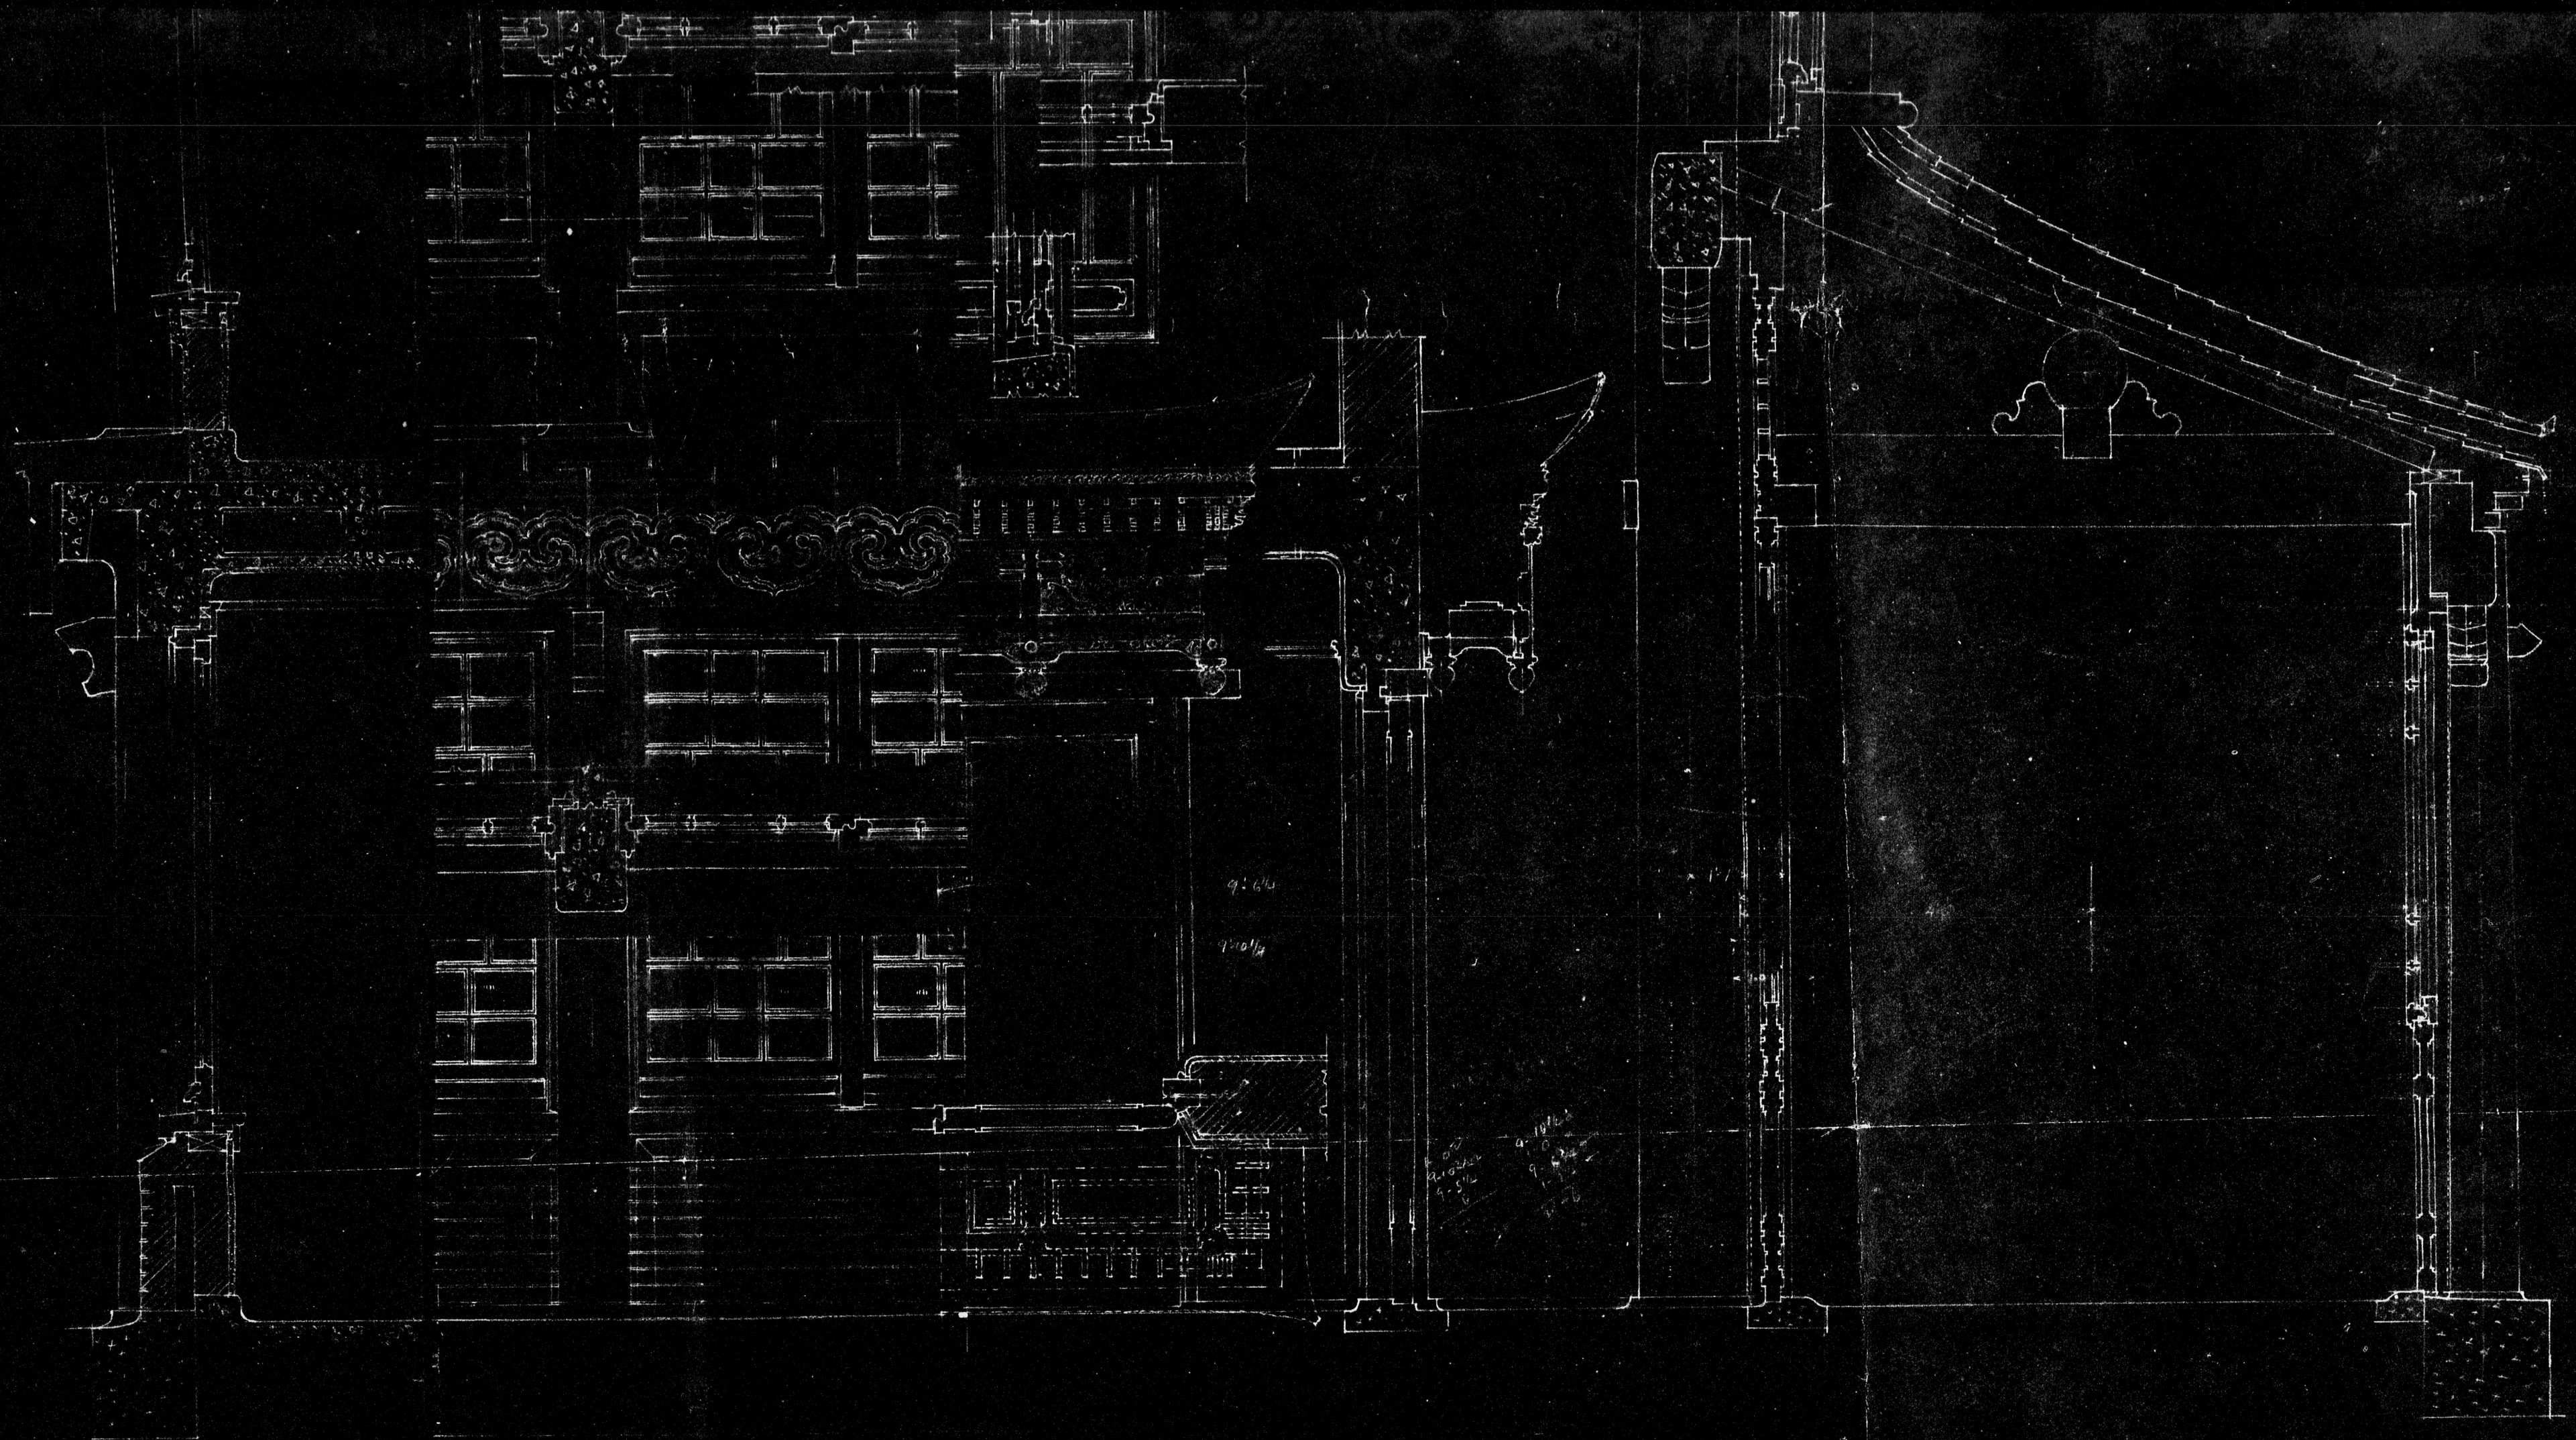



0534





11/2/42

0537



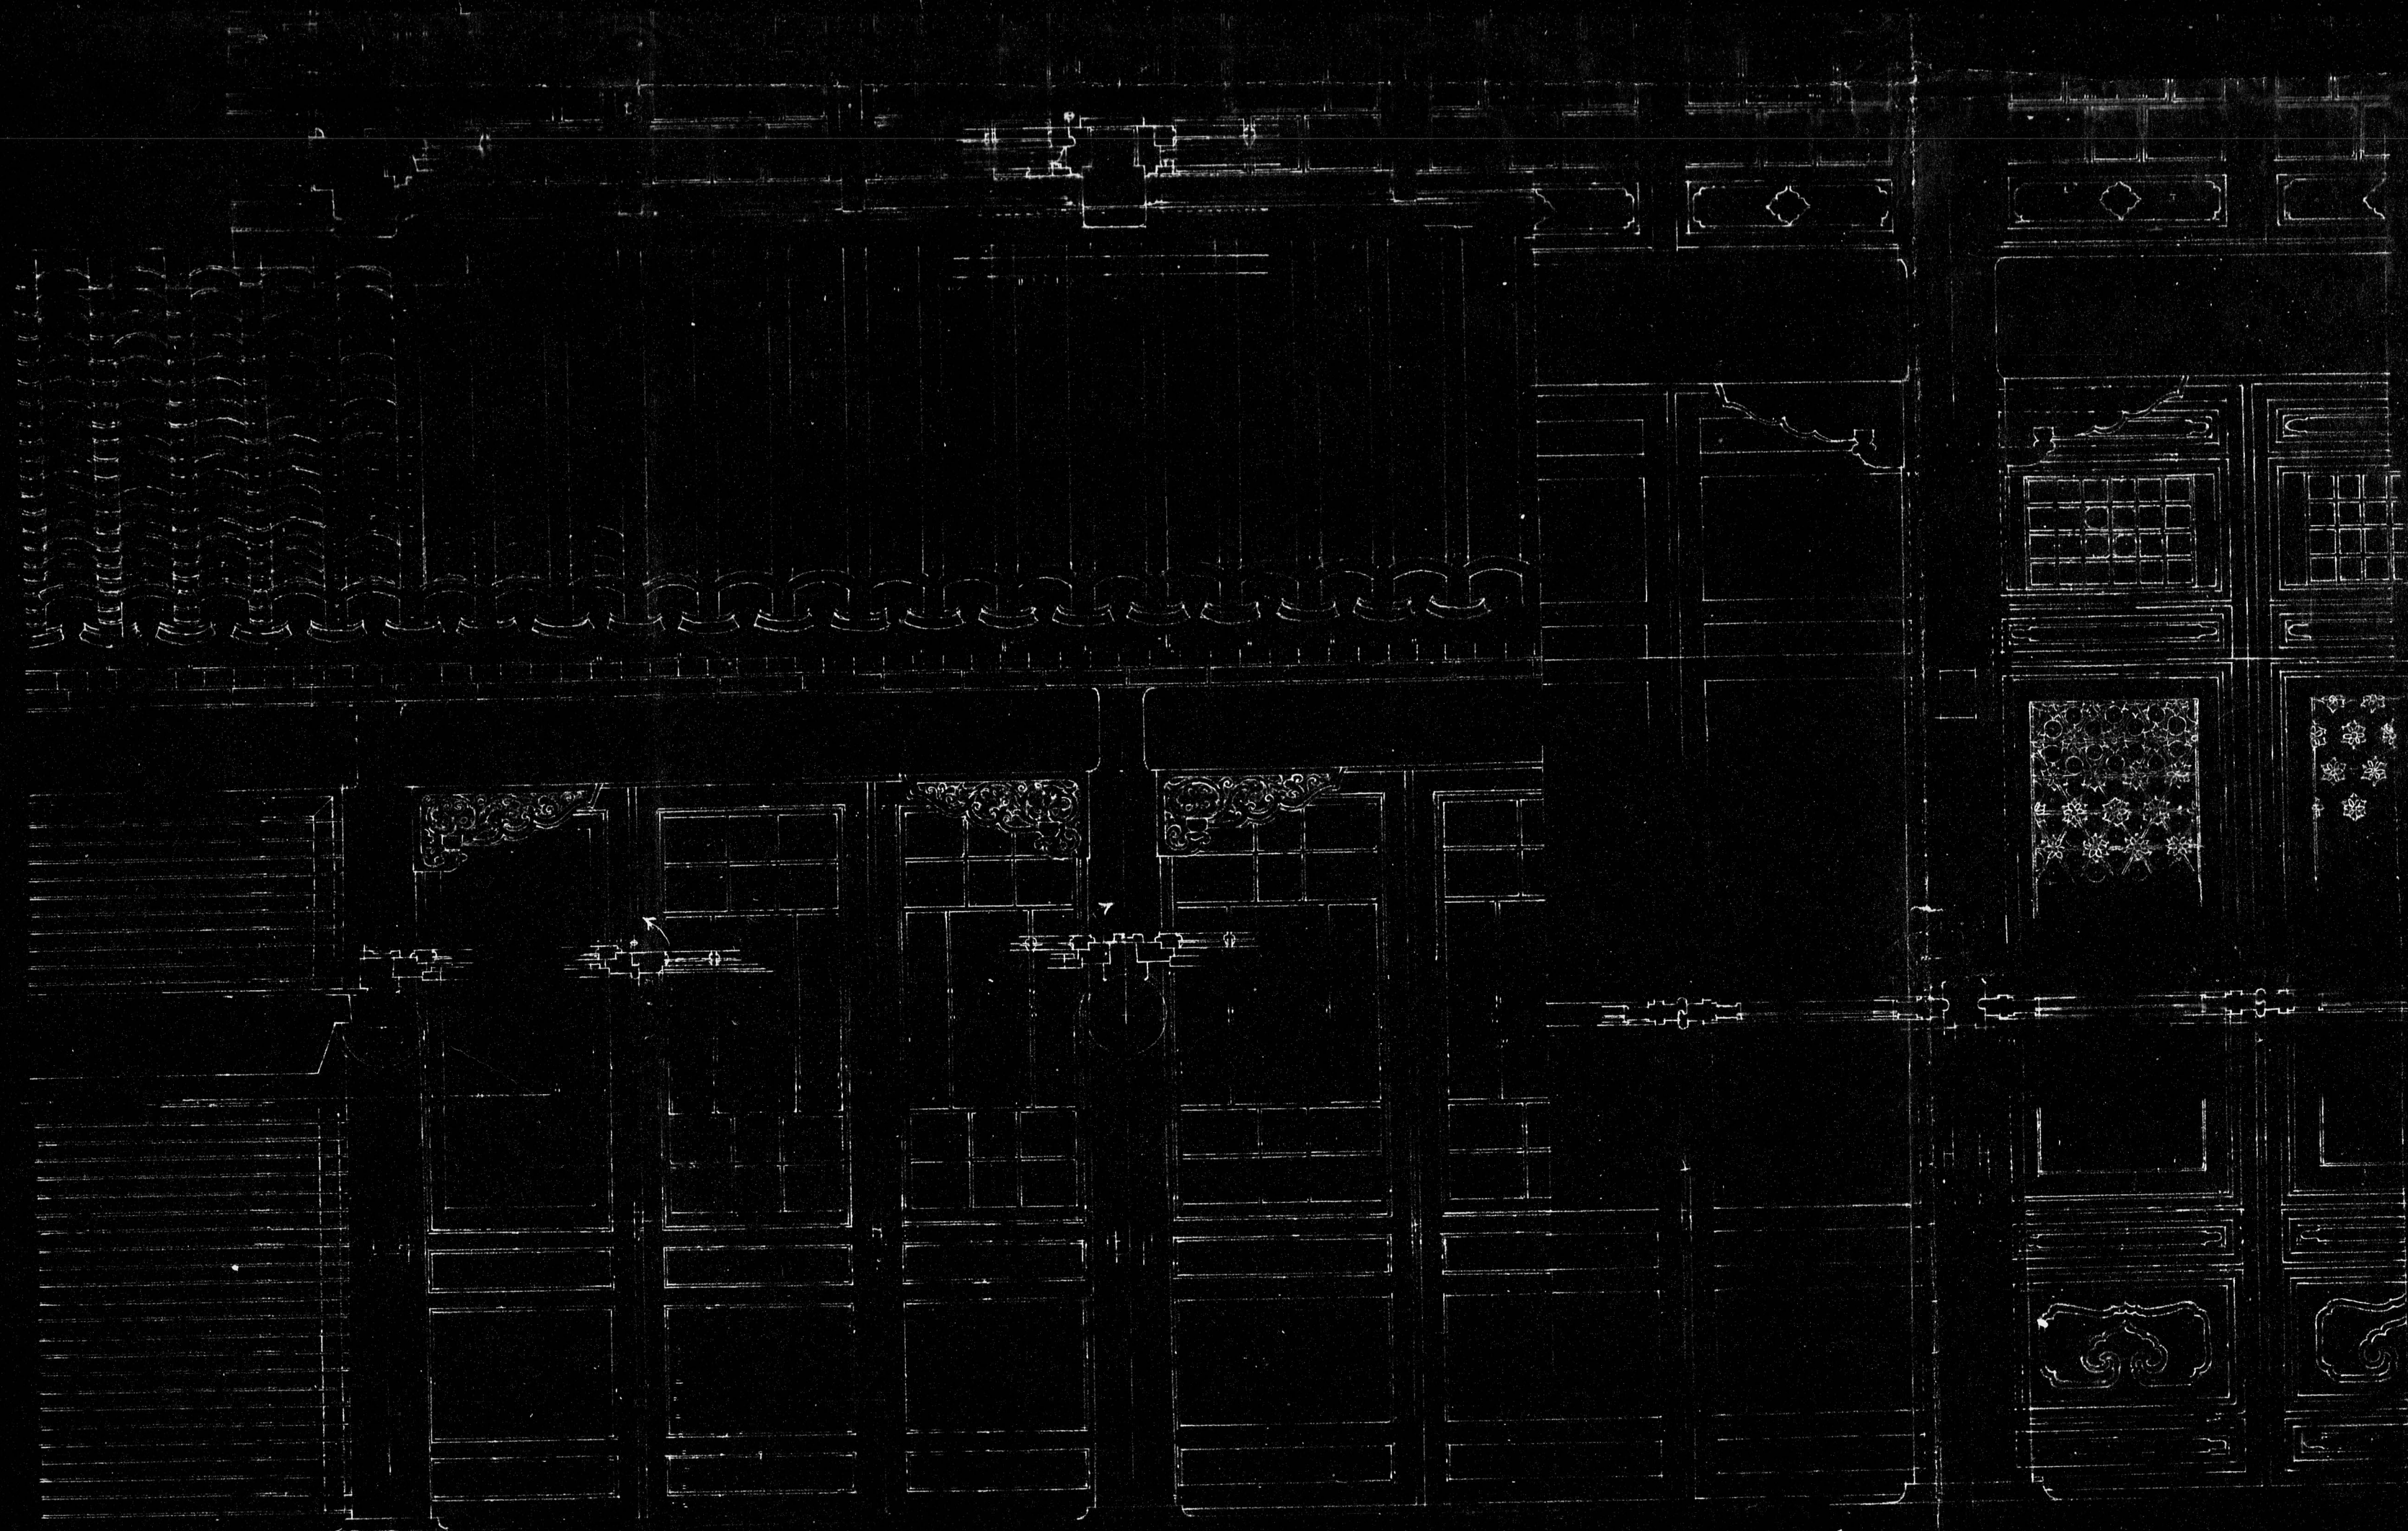

0538


0540